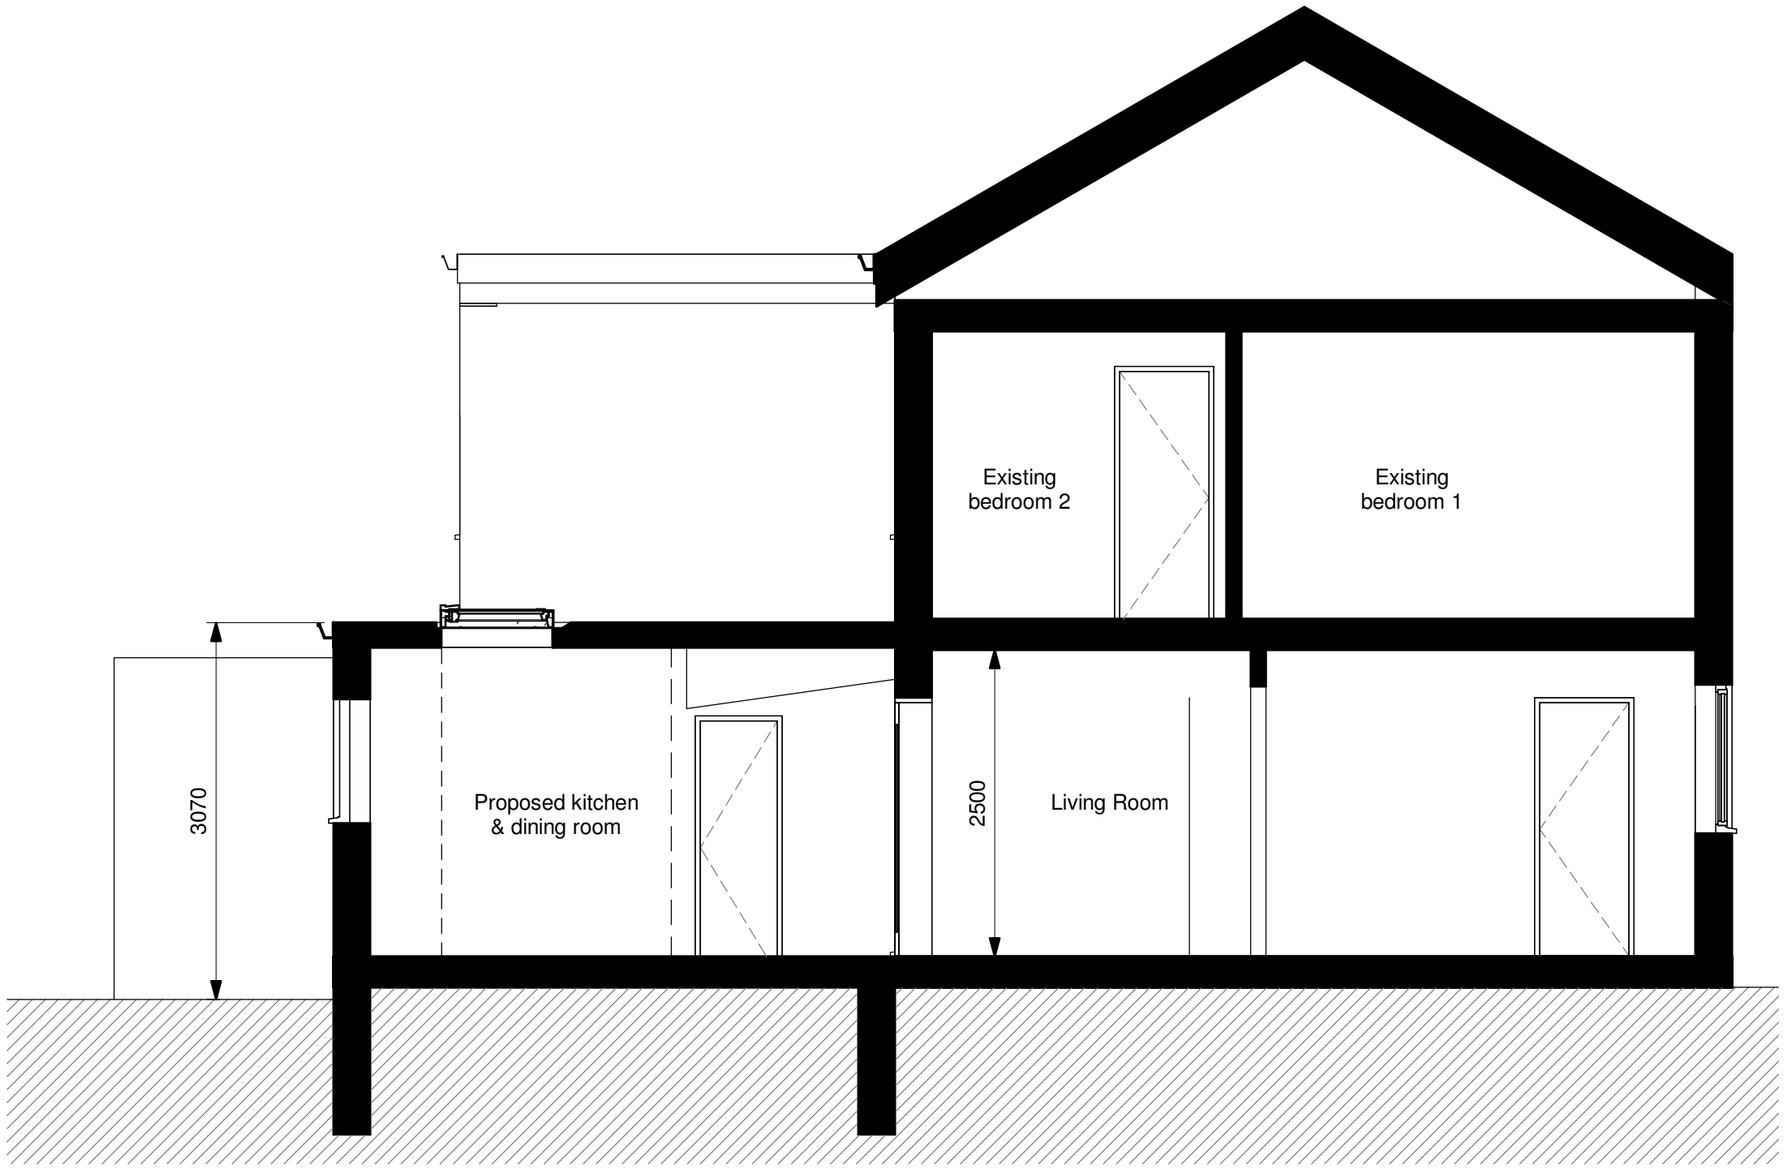



## 2 Proposed Section
1 : 50

1:50 Scale

0 1 2 3

Address

10 Floriston Avenue
Hillingdon
UB10 9DZ

PROJECT

Single Storey Ground Floor Extension

SHEET

Proposed Section

CLIENT

N Raval

| Date | Project number | Scale (@ A3) |
|---|---|---|
| 15/08/2018 | 88901 | 1 : 50 |

| Drawn by | DRAWING NUMBER | REV |
|---|---|---|
| NR | UB109DZ06 | 2 |
| Checked by NR | | |