
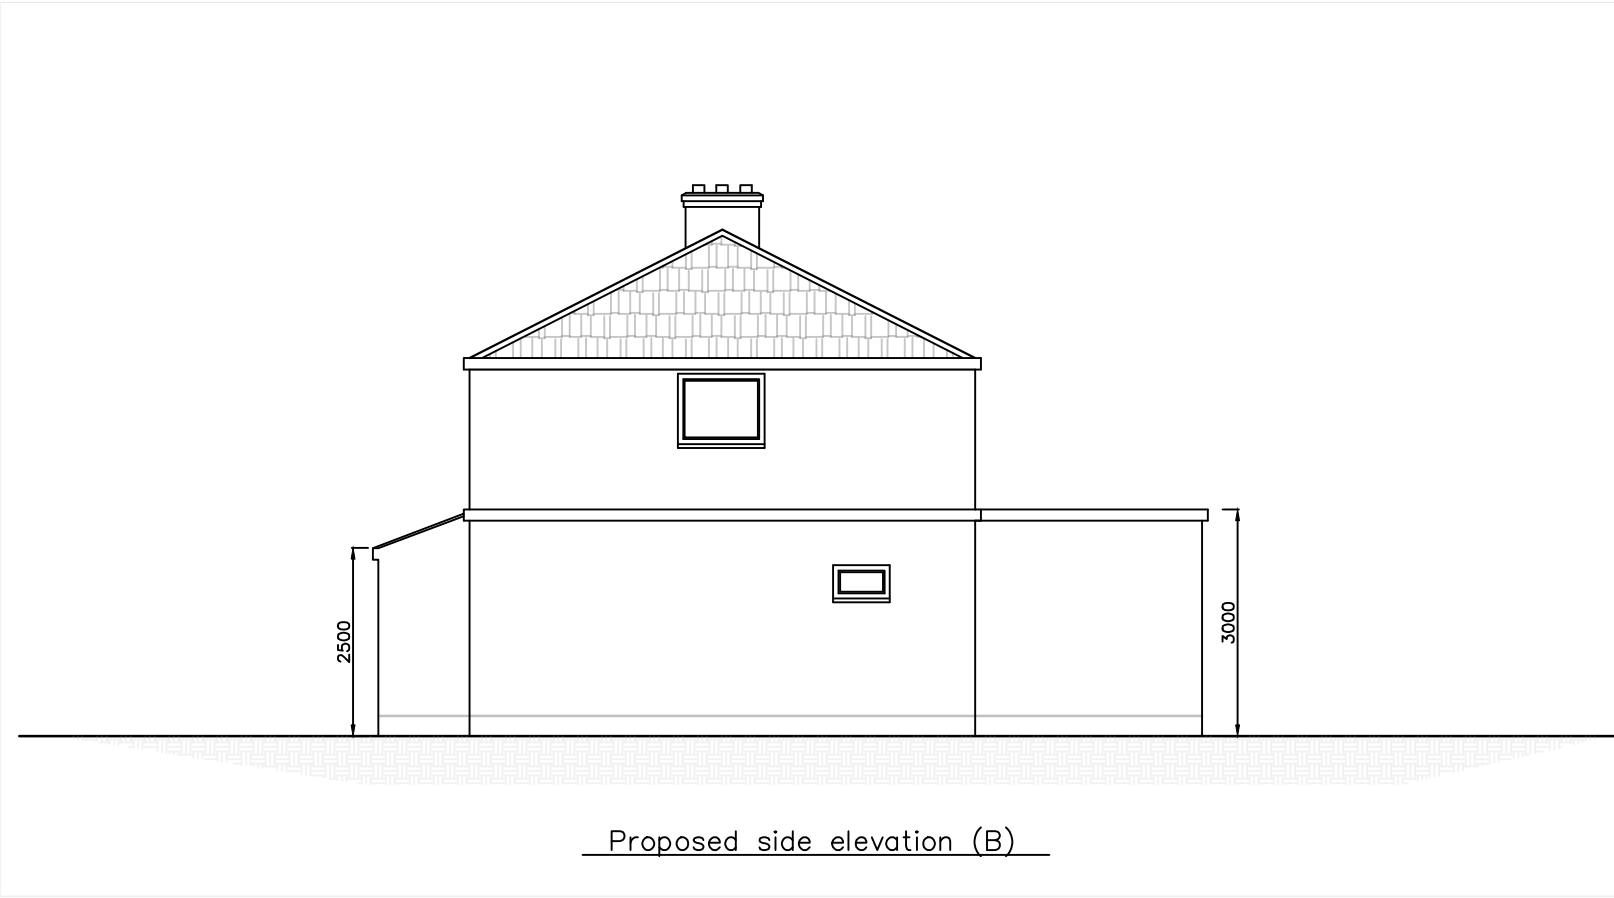


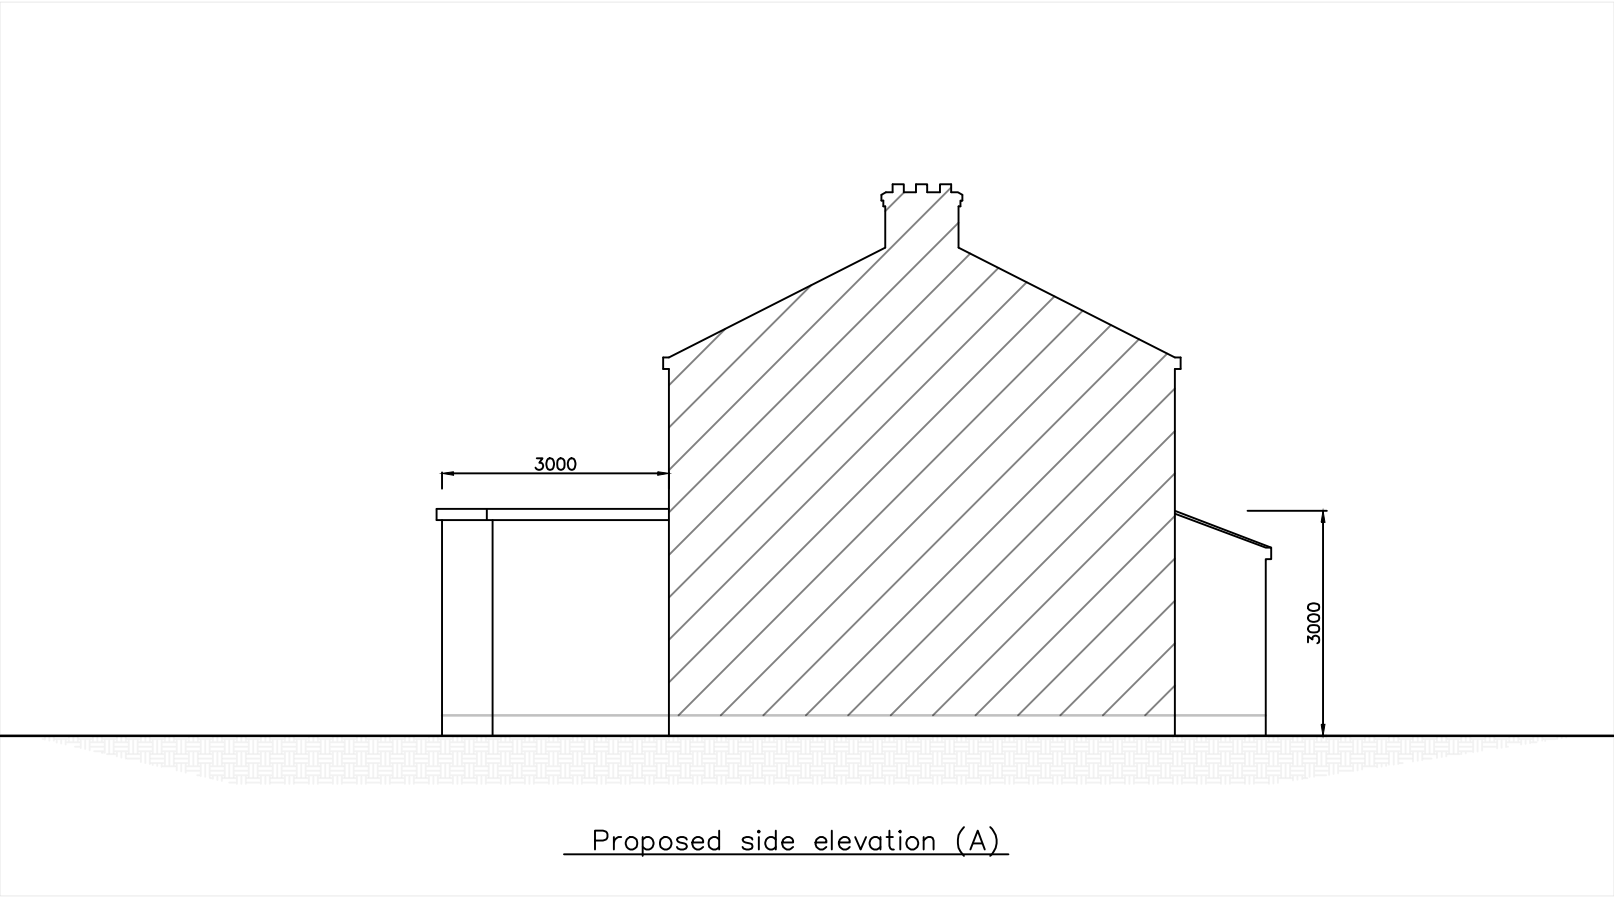

General Notes		
Scale Bar (Metres) 0 1 2 3 4 5m		
No.	Revision/Issue	Date
Firm Name and Address		
Project Name and Address		
2 Laburnum Avenue West Drayton UB7 8LH		
Project	2LABAV	Sheet
Date	NOV 2018	07
Scale	1:100	Rev.
Paper	A3	--