



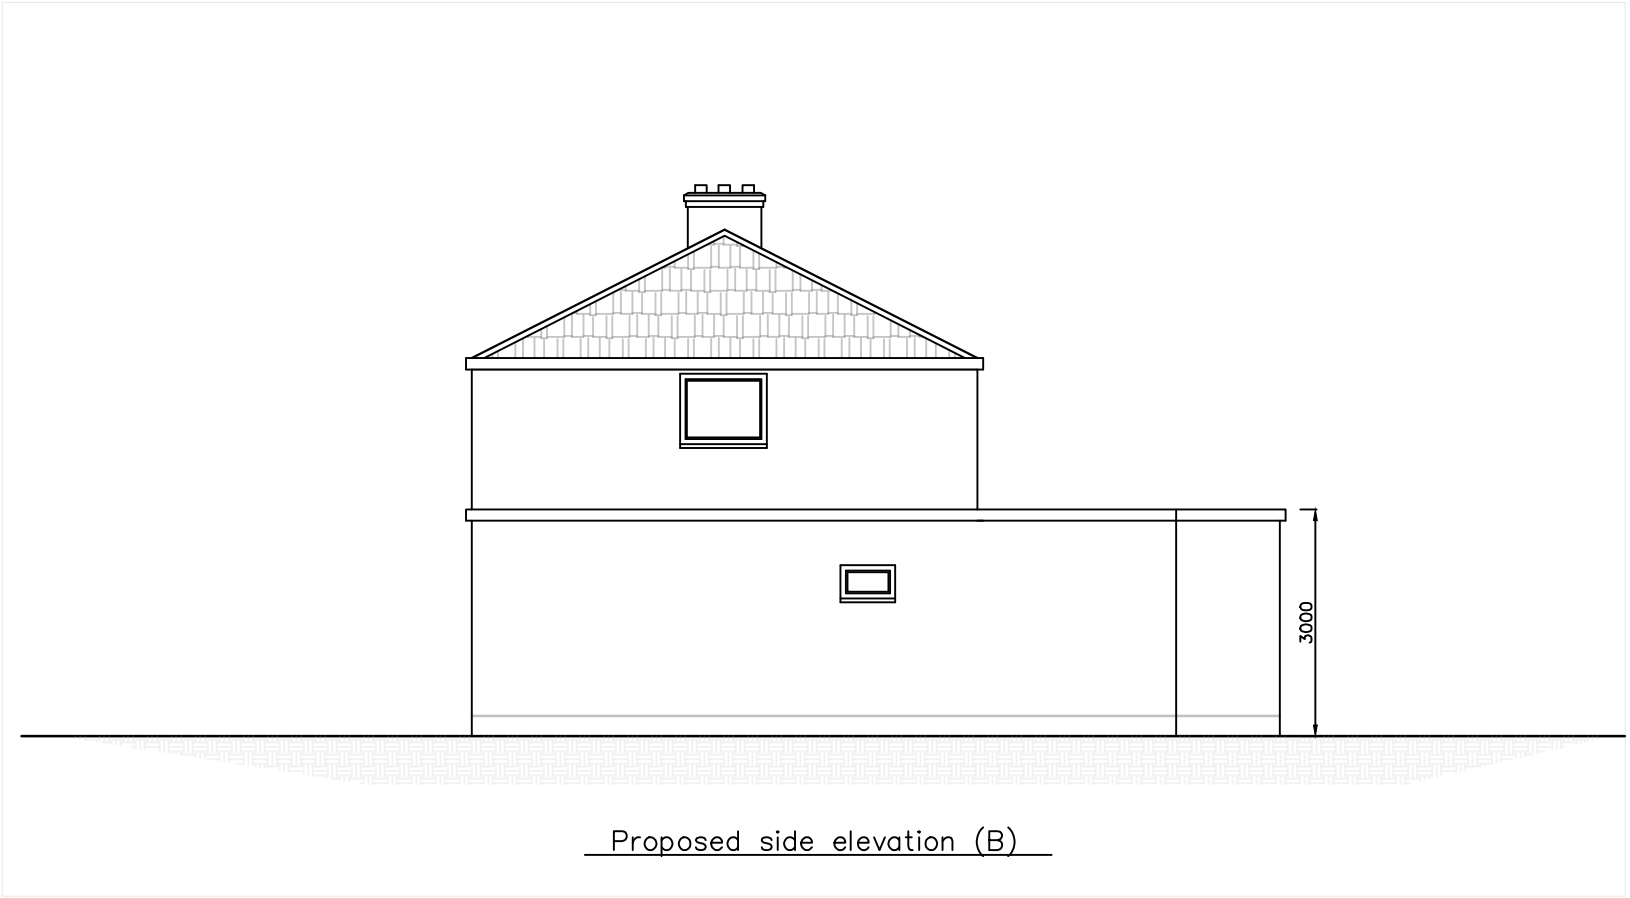

General Notes

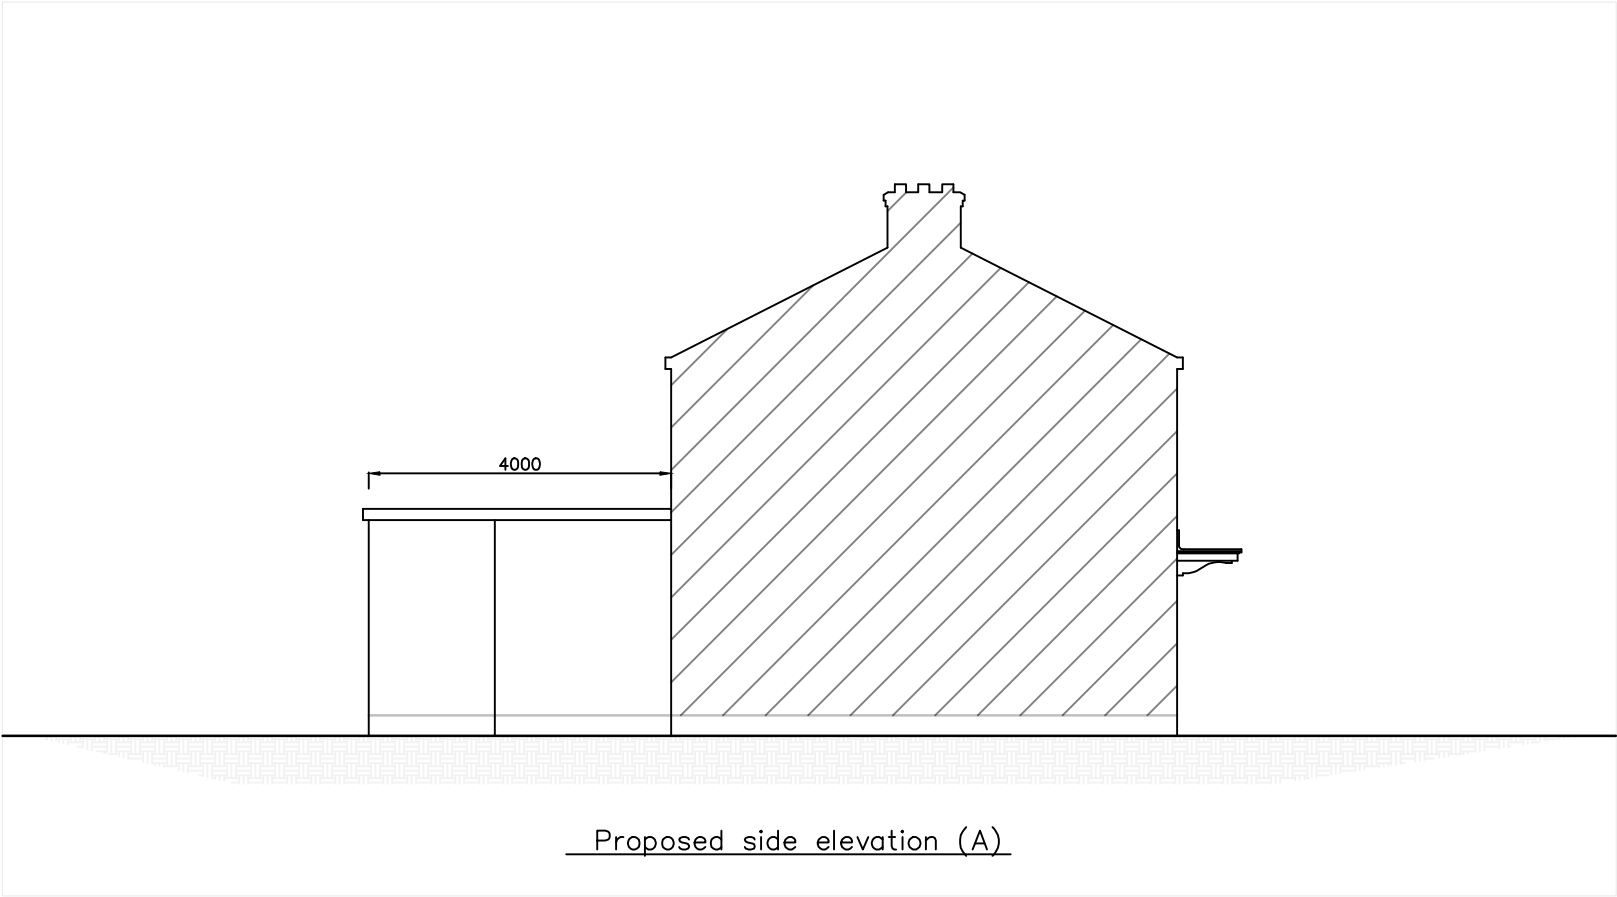

No.	Revision/Issue	Date

Firm Name and Address

Project Name and Address

2 Laburnum Avenue
West Drayton
UB7 8LH

Project

2LABAV

Date

NOV 2018

Scale

1:100

Paper

A3

Sheet

07

Rev.

A