



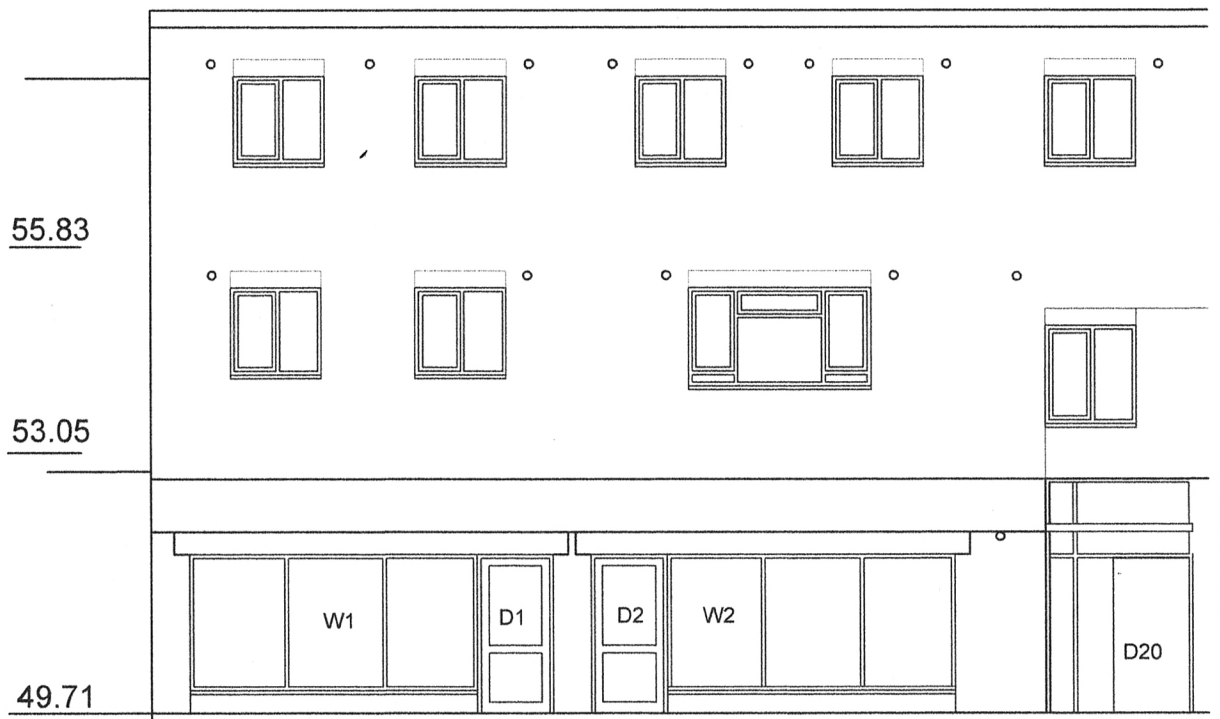


FRONTAGE

EXISTING EXTERNAL MATERIALS
Aluminium doors & windows
Fascia sign
Pilasters & stallrisers
Roller shutter boxes


Colours
RAL 1001 Beige
RAL 9003 White
RAL 9011 Black
RAL 9011 Black

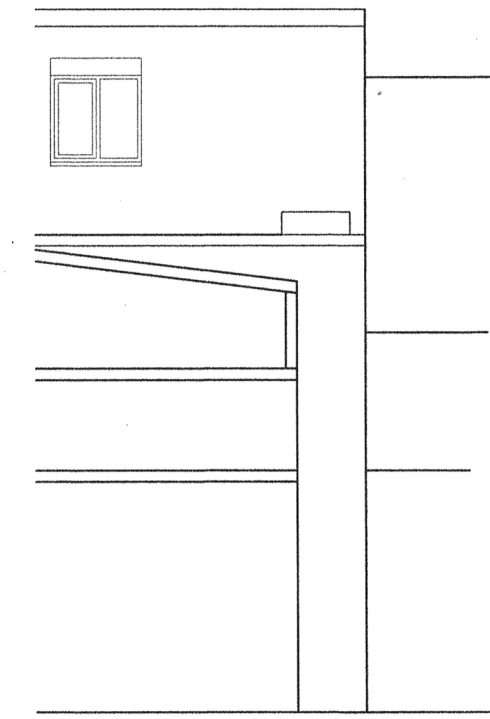

REAR ELEVATION

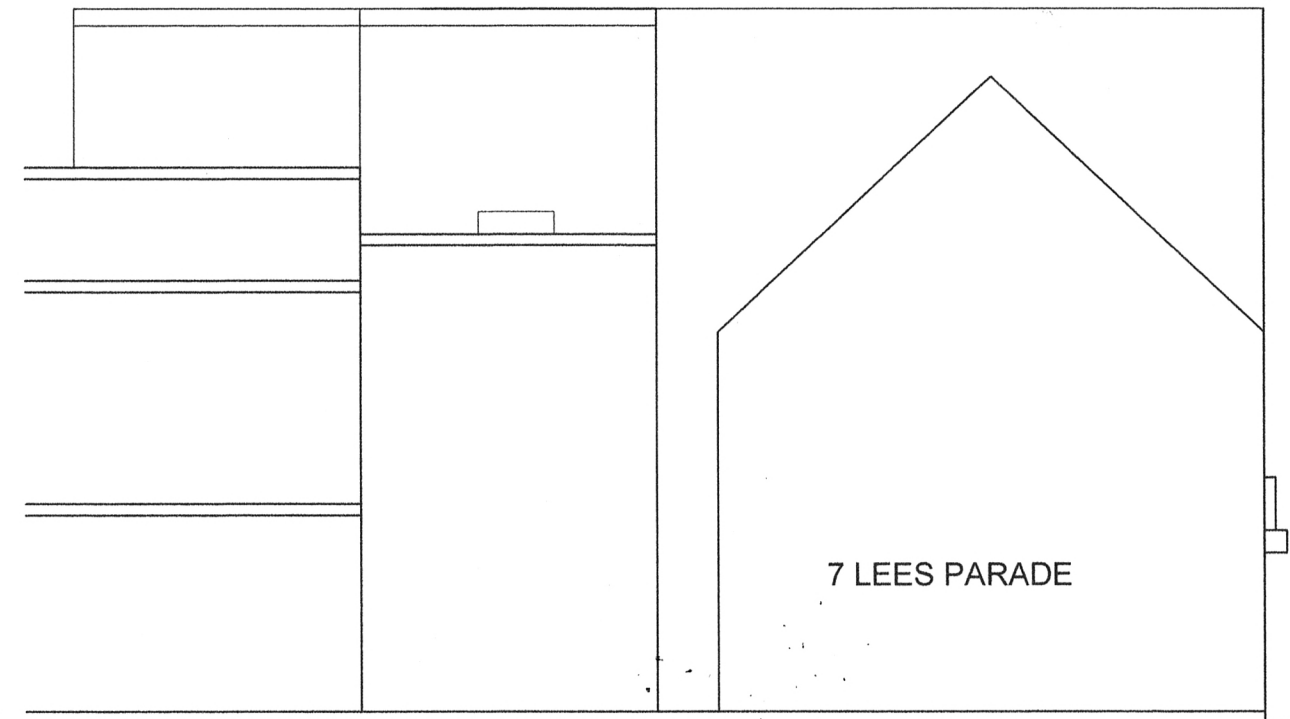

SOUTH EAST ELEVATION

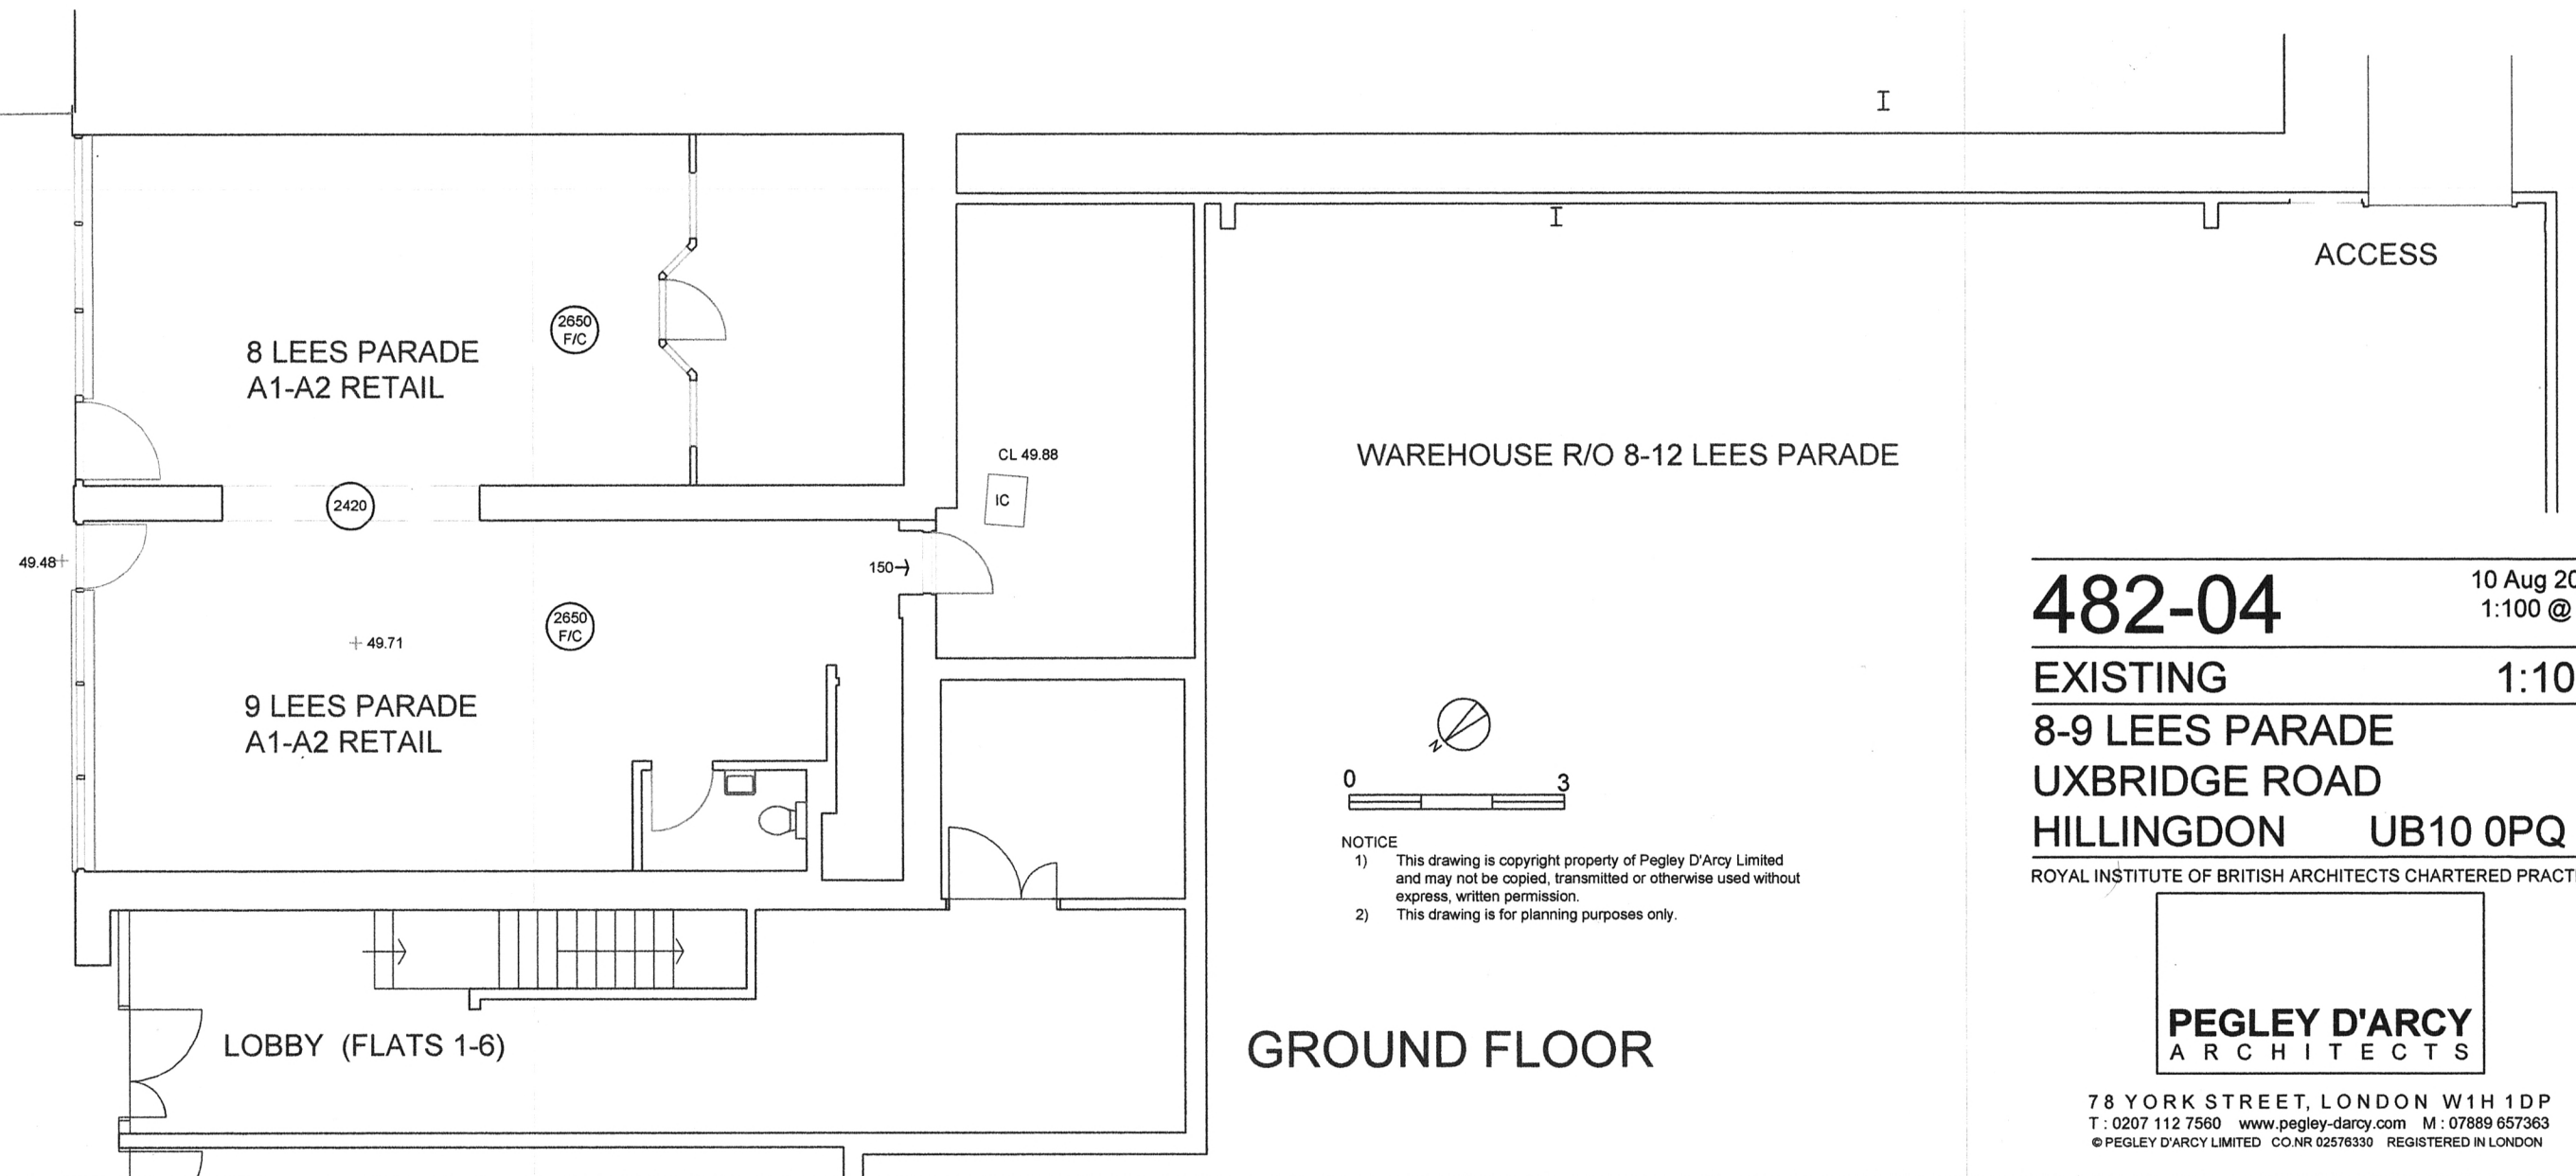

GROUND FLOOR

482-04

10 Aug 2018

1:100 @ A3

EXISTING

1:100

8-9 LEES PARADE


UXBRIDGE ROAD

HILLINGDON UB10 0PQ

ROYAL INSTITUTE OF BRITISH ARCHITECTS CHARTERED PRACTICE

PEGLEY D'ARCY
ARCHITECTS

78 YORK STREET, LONDON W1H 1DP
T: 0207 112 7560 www.pegley-darcy.com M: 07889 657363
© PEGLEY D'ARCY LIMITED CO.NR 02576330 REGISTERED IN LONDON

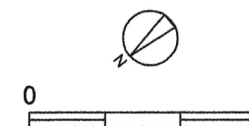

NOTICE

- 1) This drawing is copyright property of Pegley D'Arcy Limited and may not be copied, transmitted or otherwise used without express, written permission.
- 2) This drawing is for planning purposes only.