


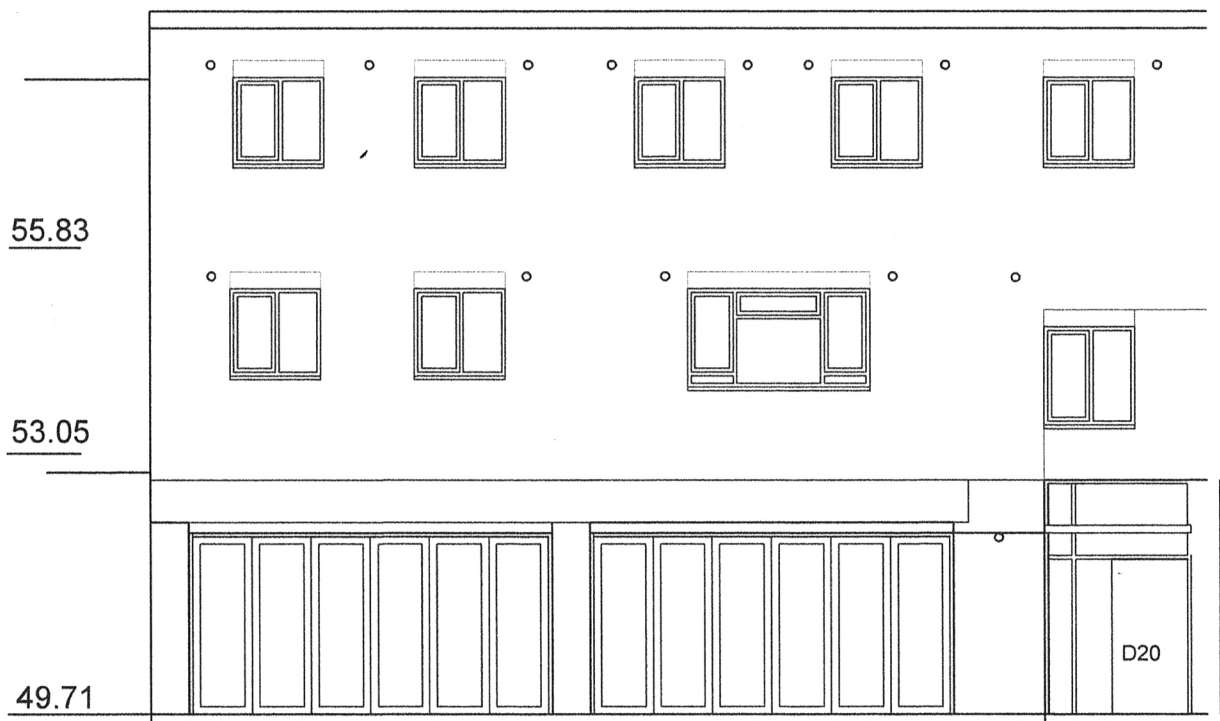


FRONTAGE


NEW EXTERNAL MATERIALS
 New folding, aluminium doors
 Retractable, fabric canopies
 Decking
 Fascia sign
 Lettering & logo (to be confirmed)
 Aluminium extract louvres
 Steel, rear door

Colours
 RAL 7015 Slate grey
 RAL 7015 Slate grey
 RAL 1019 Grey beige
 RAL 7015 Slate grey


 Galvanised steel
 RAL 7015 Slate grey

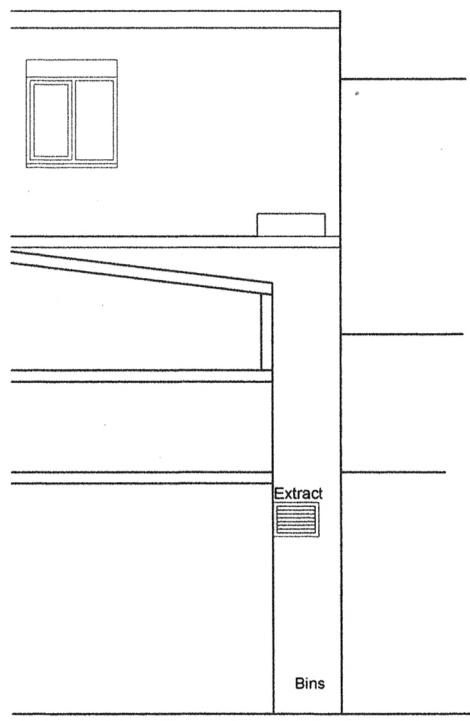

REAR ELEVATION

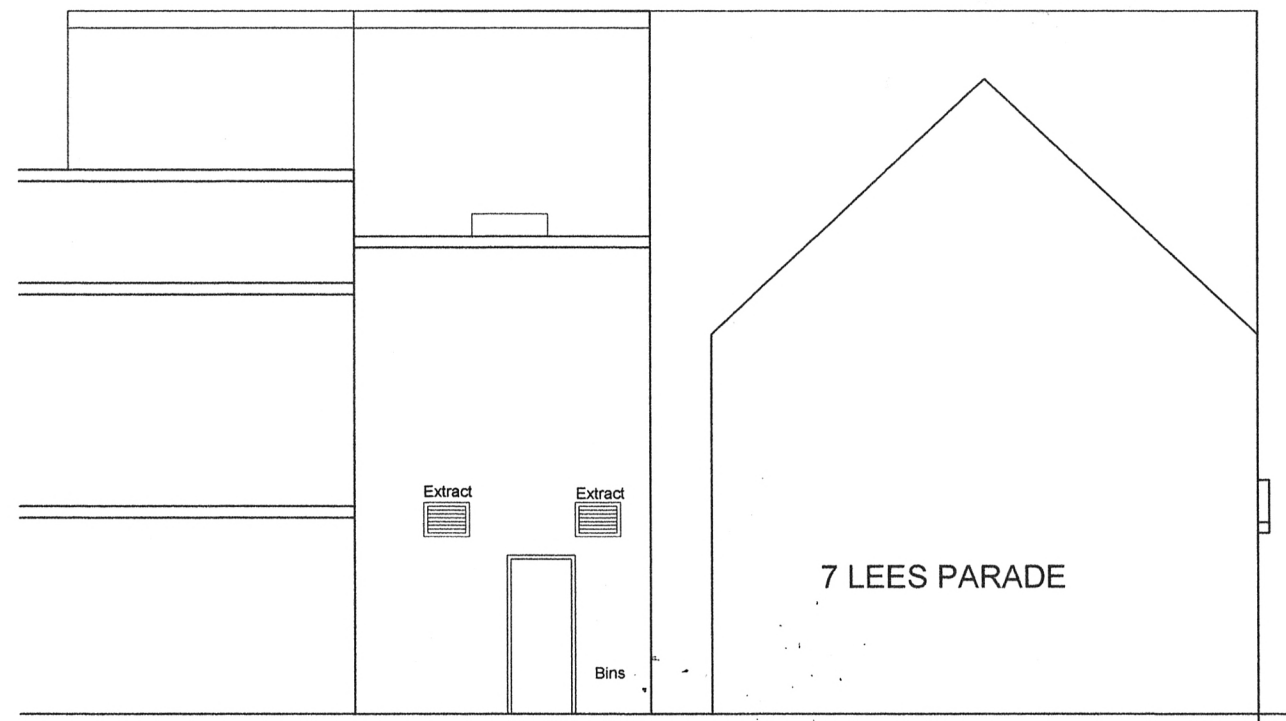

SOUTH EAST ELEVATION

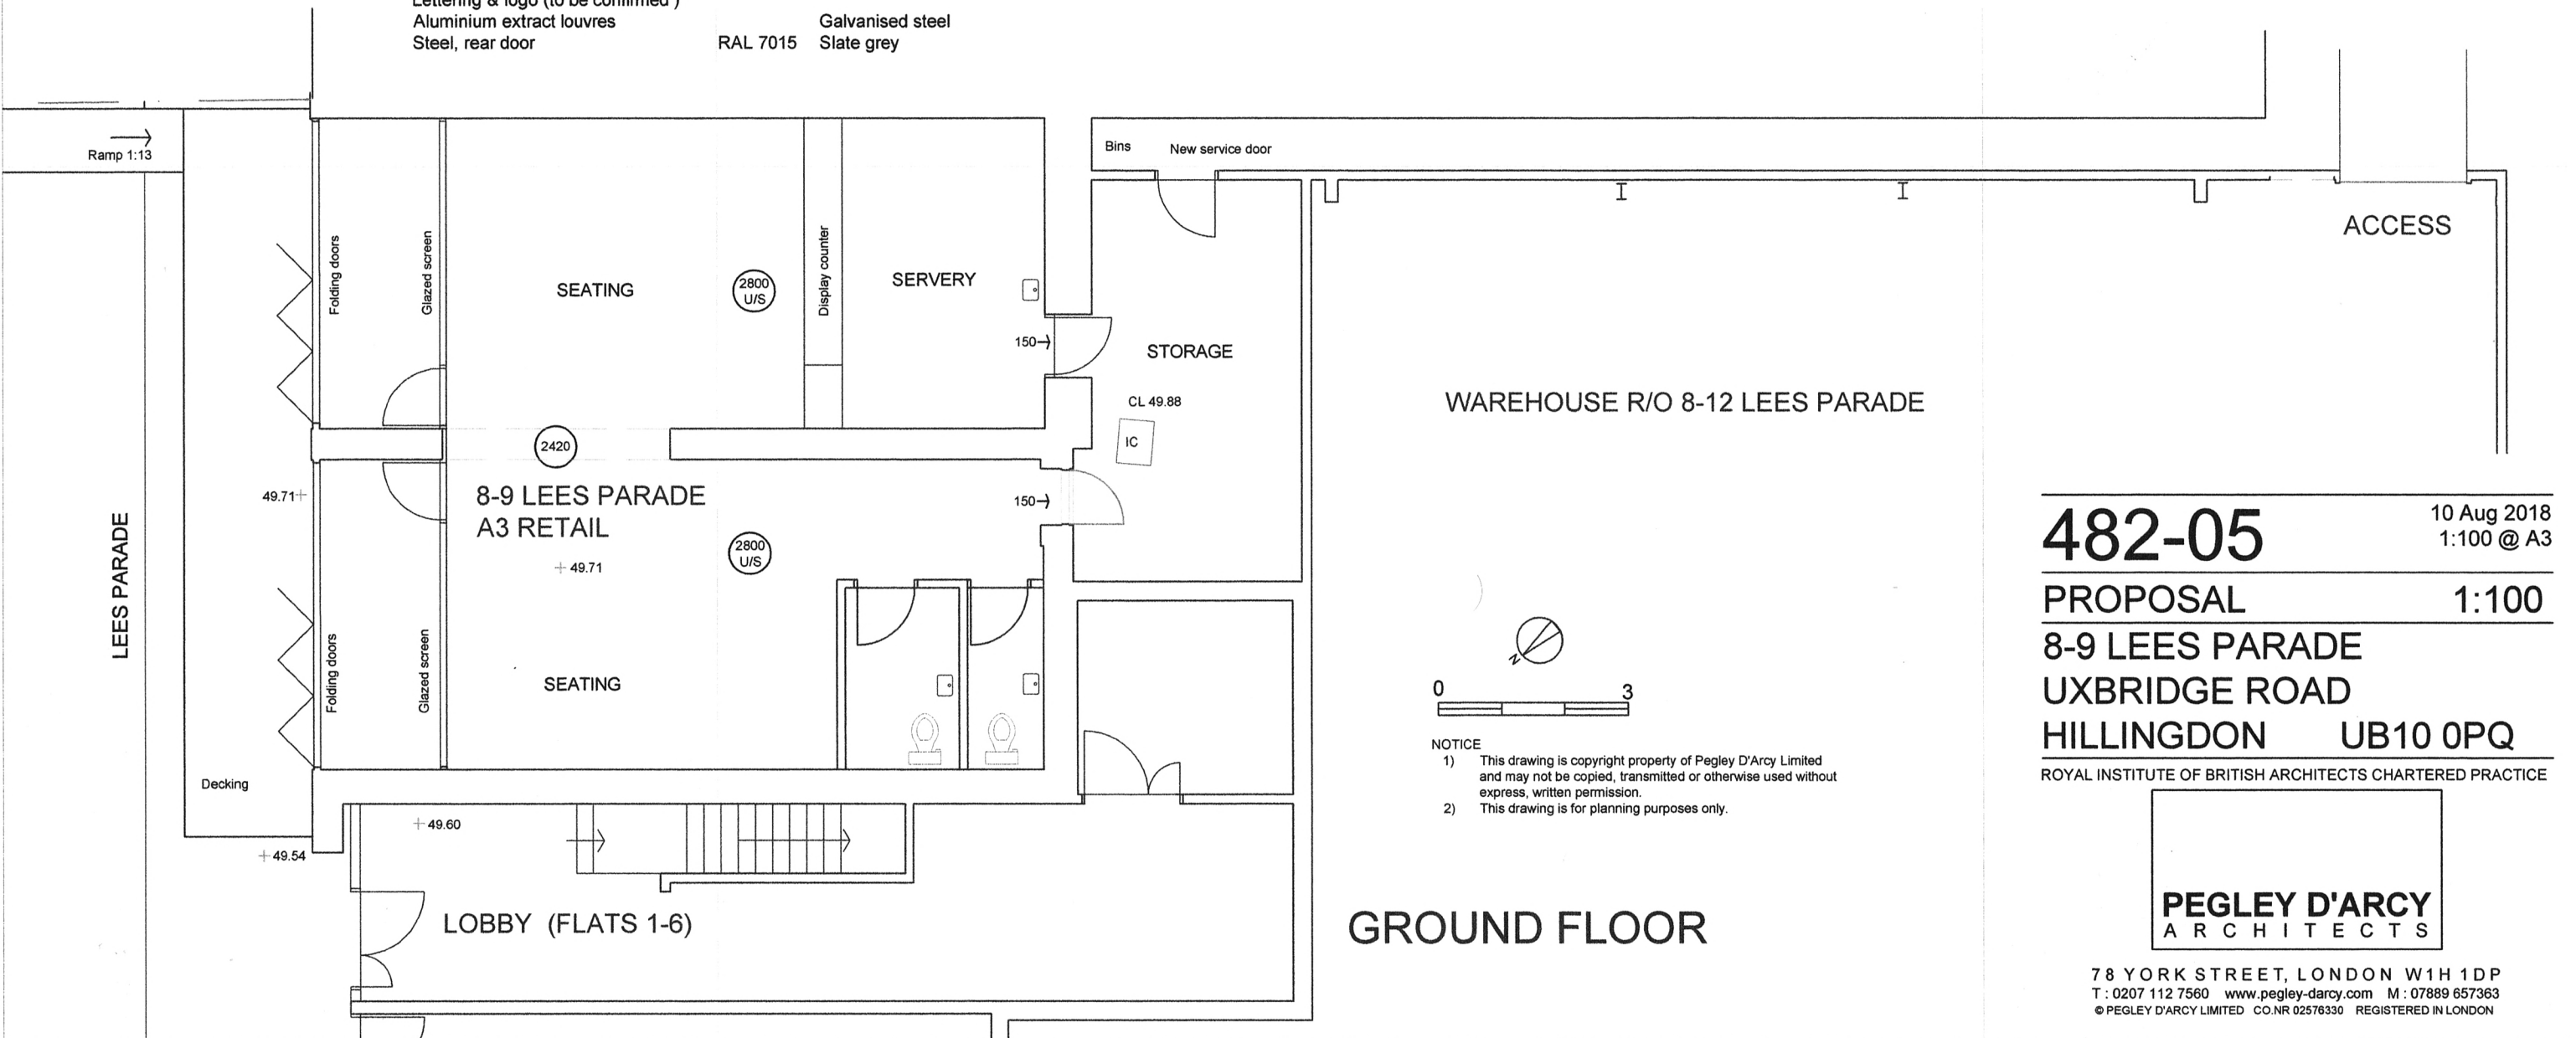

GROUND FLOOR

482-05

10 Aug 2018
 1:100 @ A3

PROPOSAL

1:100

8-9 LEES PARADE
 UXBRIDGE ROAD
 HILLINGDON UB10 0PQ

ROYAL INSTITUTE OF BRITISH ARCHITECTS CHARTERED PRACTICE

PEGLEY D'ARCY
 ARCHITECTS

78 YORK STREET, LONDON W1H 1DP
 T : 0207 112 7560 www.pegley-darcy.com M : 07889 657363
 © PEGLEY D'ARCY LIMITED CO.NR 02576330 REGISTERED IN LONDON

- NOTICE
- 1) This drawing is copyright property of Pegley D'Arcy Limited and may not be copied, transmitted or otherwise used without express, written permission.
 - 2) This drawing is for planning purposes only.