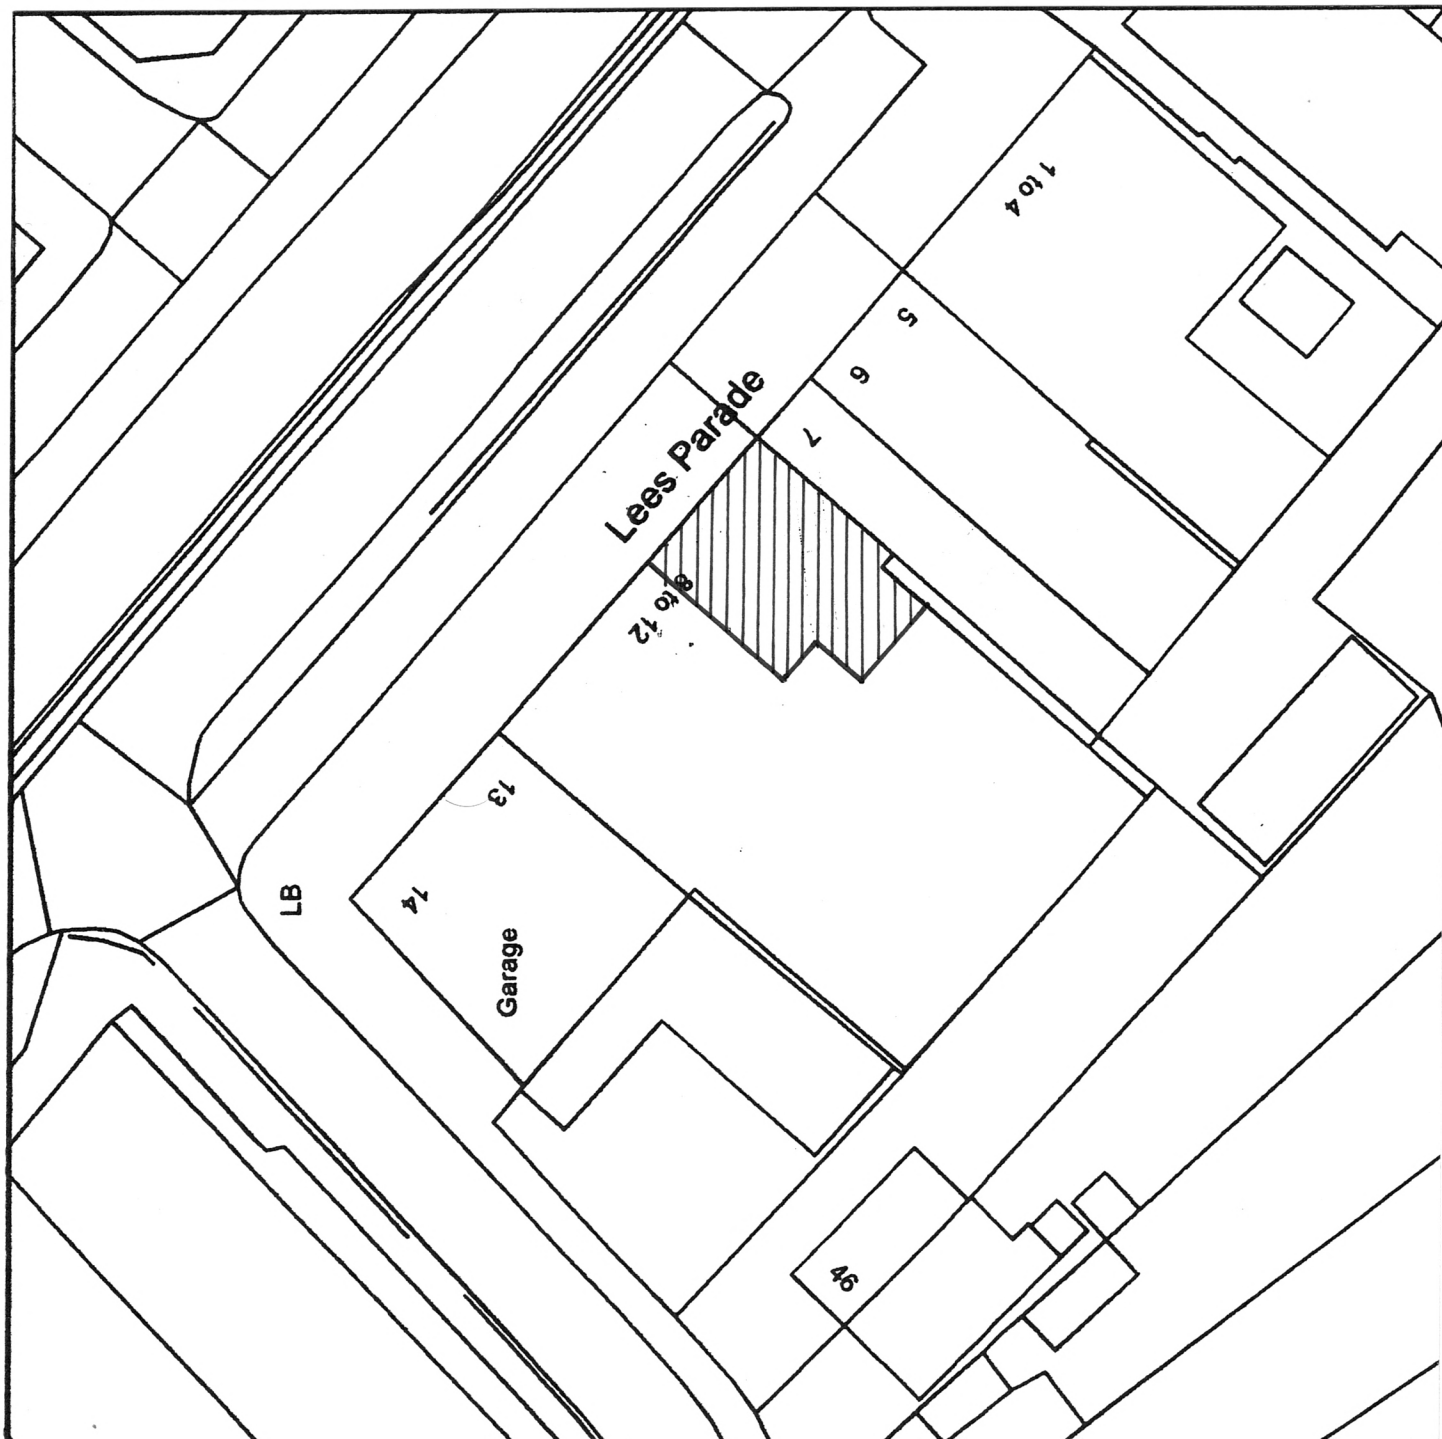


482-03

10 Aug 2018
1:500 @ A4

BLOCK PLAN 1:500

8-9 LEES PARADE
UXBRIDGE ROAD
HILLINGDON UB10 0PQ

ROYAL INSTITUTE OF BRITISH ARCHITECTS CHARTERED PRACTICE

PEGLEY D'ARCY
ARCHITECTS

78 YORK STREET, LONDON W1H 1DP
T : 0207 112 7560 www.pegley-darcy.com M : 07889 657363
© PEGLEY D'ARCY LIMITED CO.NR 02576330 REGISTERED IN LONDON