MVM - REF: 74089/APP/2018/3053

Existing Layout (1:50 @ A1)

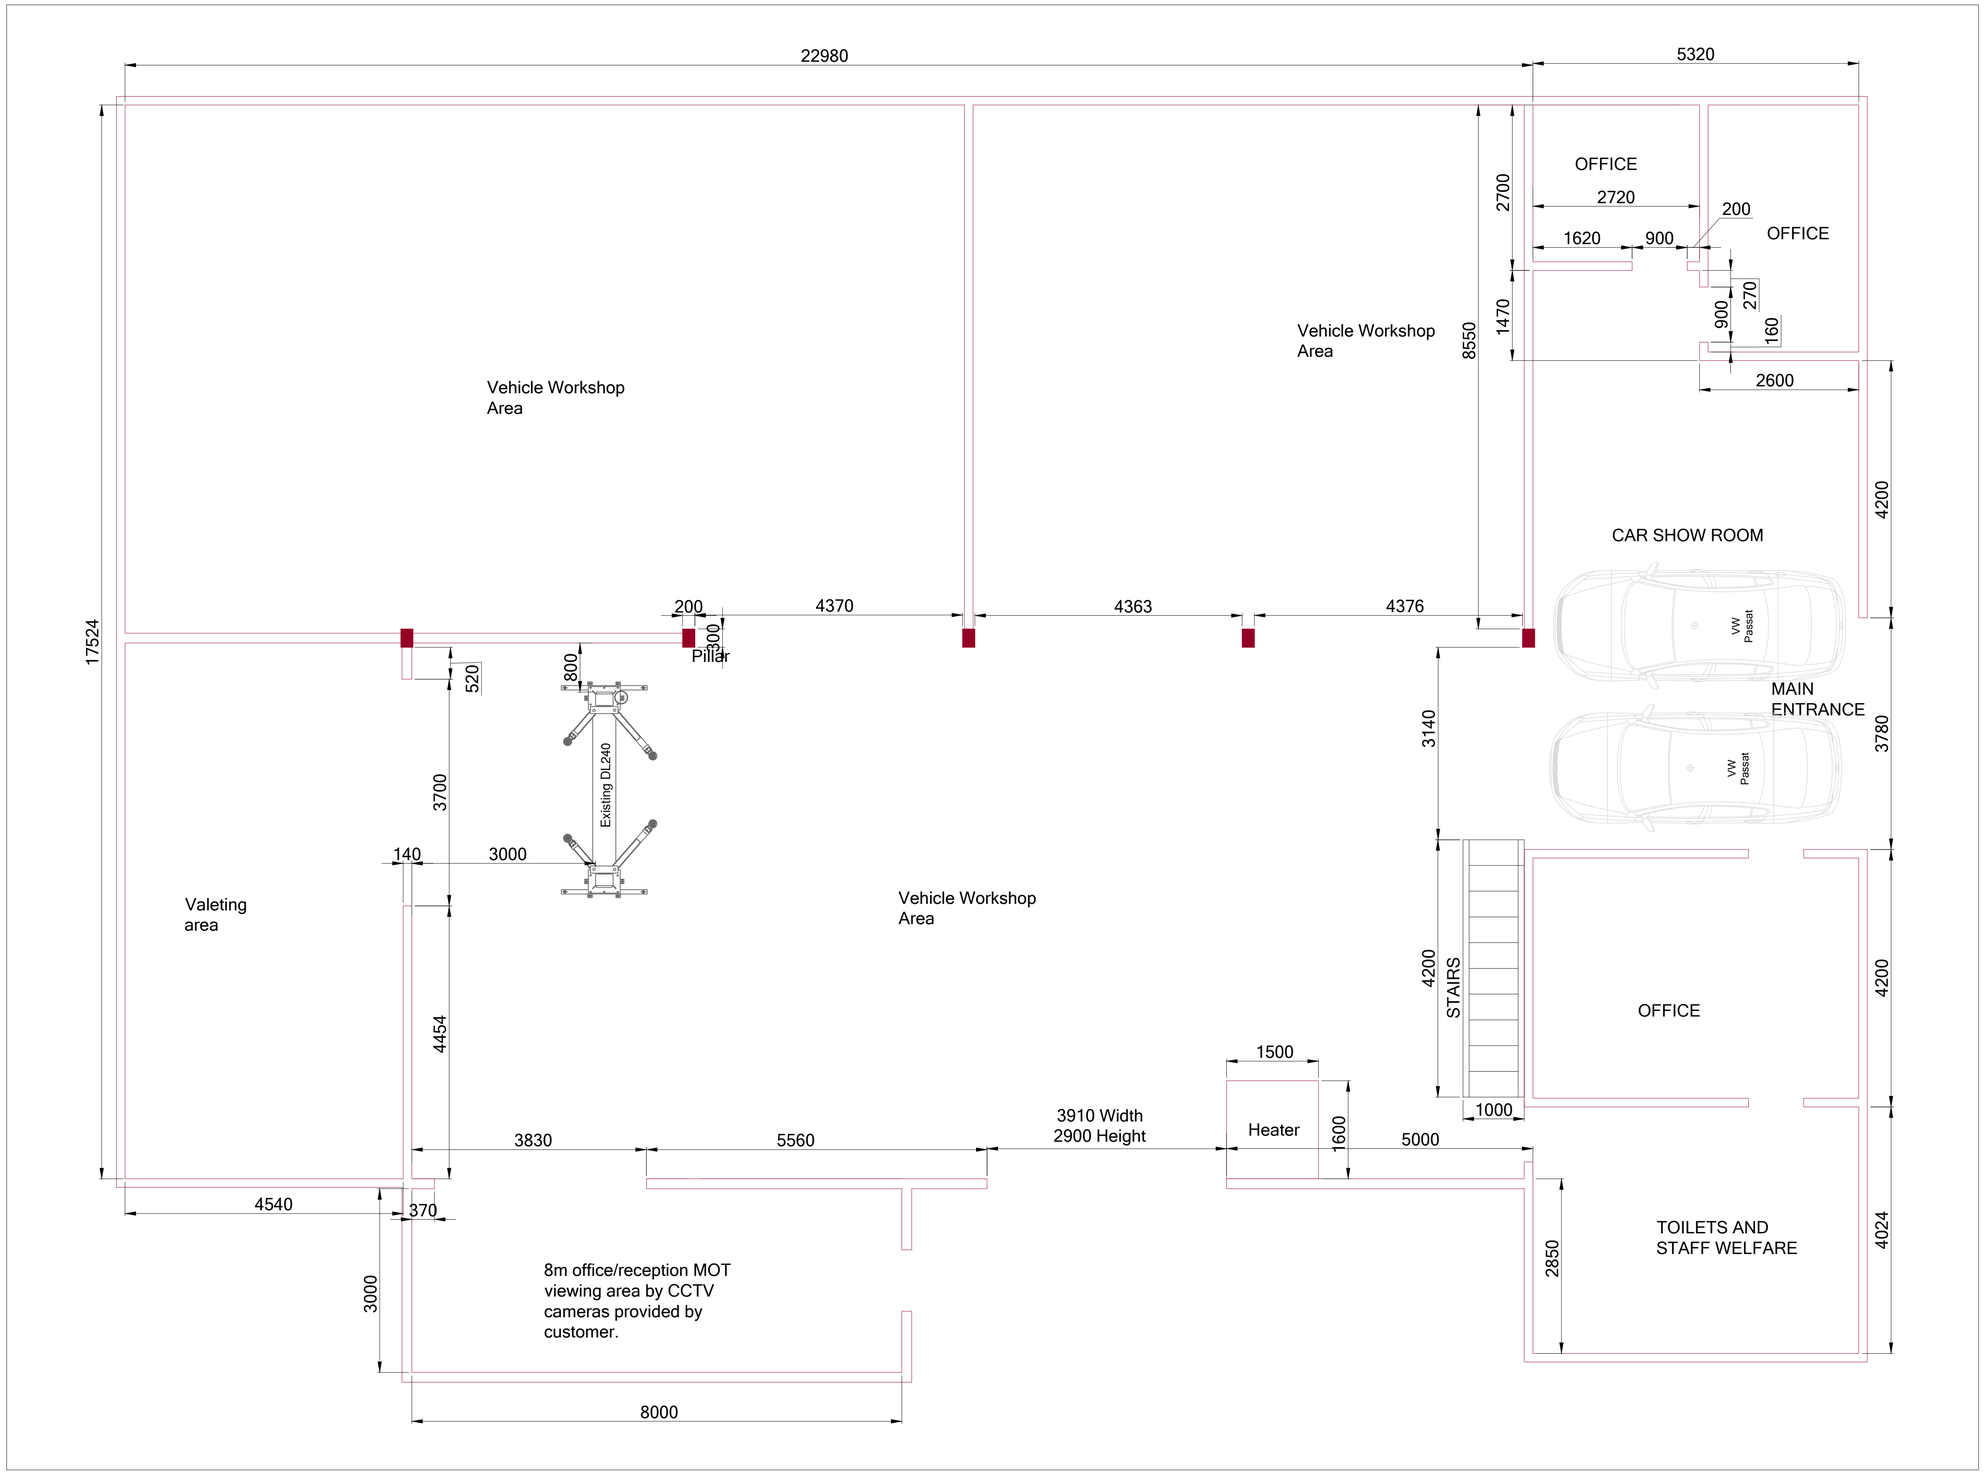

CONTRACTORS GENERAL NOTES

A

Dimensional details taken from
CHRIS ALLEN
Drawing No: SKETCH
Dated: 05.07.18

B

It is the Clients/Architects responsibility to ensure all details are correct.

C

All dimensions to be checked on site before commencement of any work.

D

Where relevant, all dimensions are to finished floor level, and do not take into account of any floor tiling.

DO NOT SCALE
IF IN DOUBT - ASK

REVISION	REVISED BY	DATE
A. Amended existing building	DC	20.09.18

DRAWING APPROVED BY CLIENT	POSITION	SIGN	DATE
NAME:-			
DRAWING CHECKED BY GEMCO LTD NAME:- ..	..	..	..

Electrical Note:
To conform with the Electricity at Work Regulations this/these items of equipment may require earth bonding. This should be carried out by a competent electrician. There are certain types of in ground equipment that may require bonding to the frames or cassettes prior to completing the full installation.

NOTES REGARDING DVSA APPROVAL

A It is the clients responsibility to obtain DVSA approval by completion of form VT01. Before altering buildings, purchasing and installation any test equipment, you should consult the Local DVSA Office to ensure that your proposals are acceptable - Possession of premises & equipment which appear to be suitable does not mean that authorisation will be granted.

B It is the Clients/Architects responsibility to ensure all details are correct, and all dimensions to be checked on site before commencement of any work.

C Where relevant, all dimensions are to finished floor level.

D Any Civil details required, relevant to Gemco equipment, will be added on further request.

Member of the Stenhøj Group

© Copyright Gemco Equipment Ltd

153-165 Bridge Street, Northampton
Tel: (01604)628600 Fax:(01604)633159
Gemco Guarantees Customer Satisfaction

CLIENT: MVM

LOCATION: MIDDLESEX

DRAWING TITLE: EQUIPMENT GENERAL LAYOUT - EXISTING

DRAWING STATUS: **1. PROPOSAL - FOR INFORMATION ONLY**

PRO No: ...

DESIGN COMMISSIONED BY: **CHRIS ALLEN**

SCALE:	DRAWING No:	SHT No:	DATE DRAWN:
1:50 @A1	64864	01	05.07.18

DRAWN BY:	DRAWING SUPERCEDES:	REV:
D.Conoboy	...	A

This drawing must only be used in respect of the current drawing status.