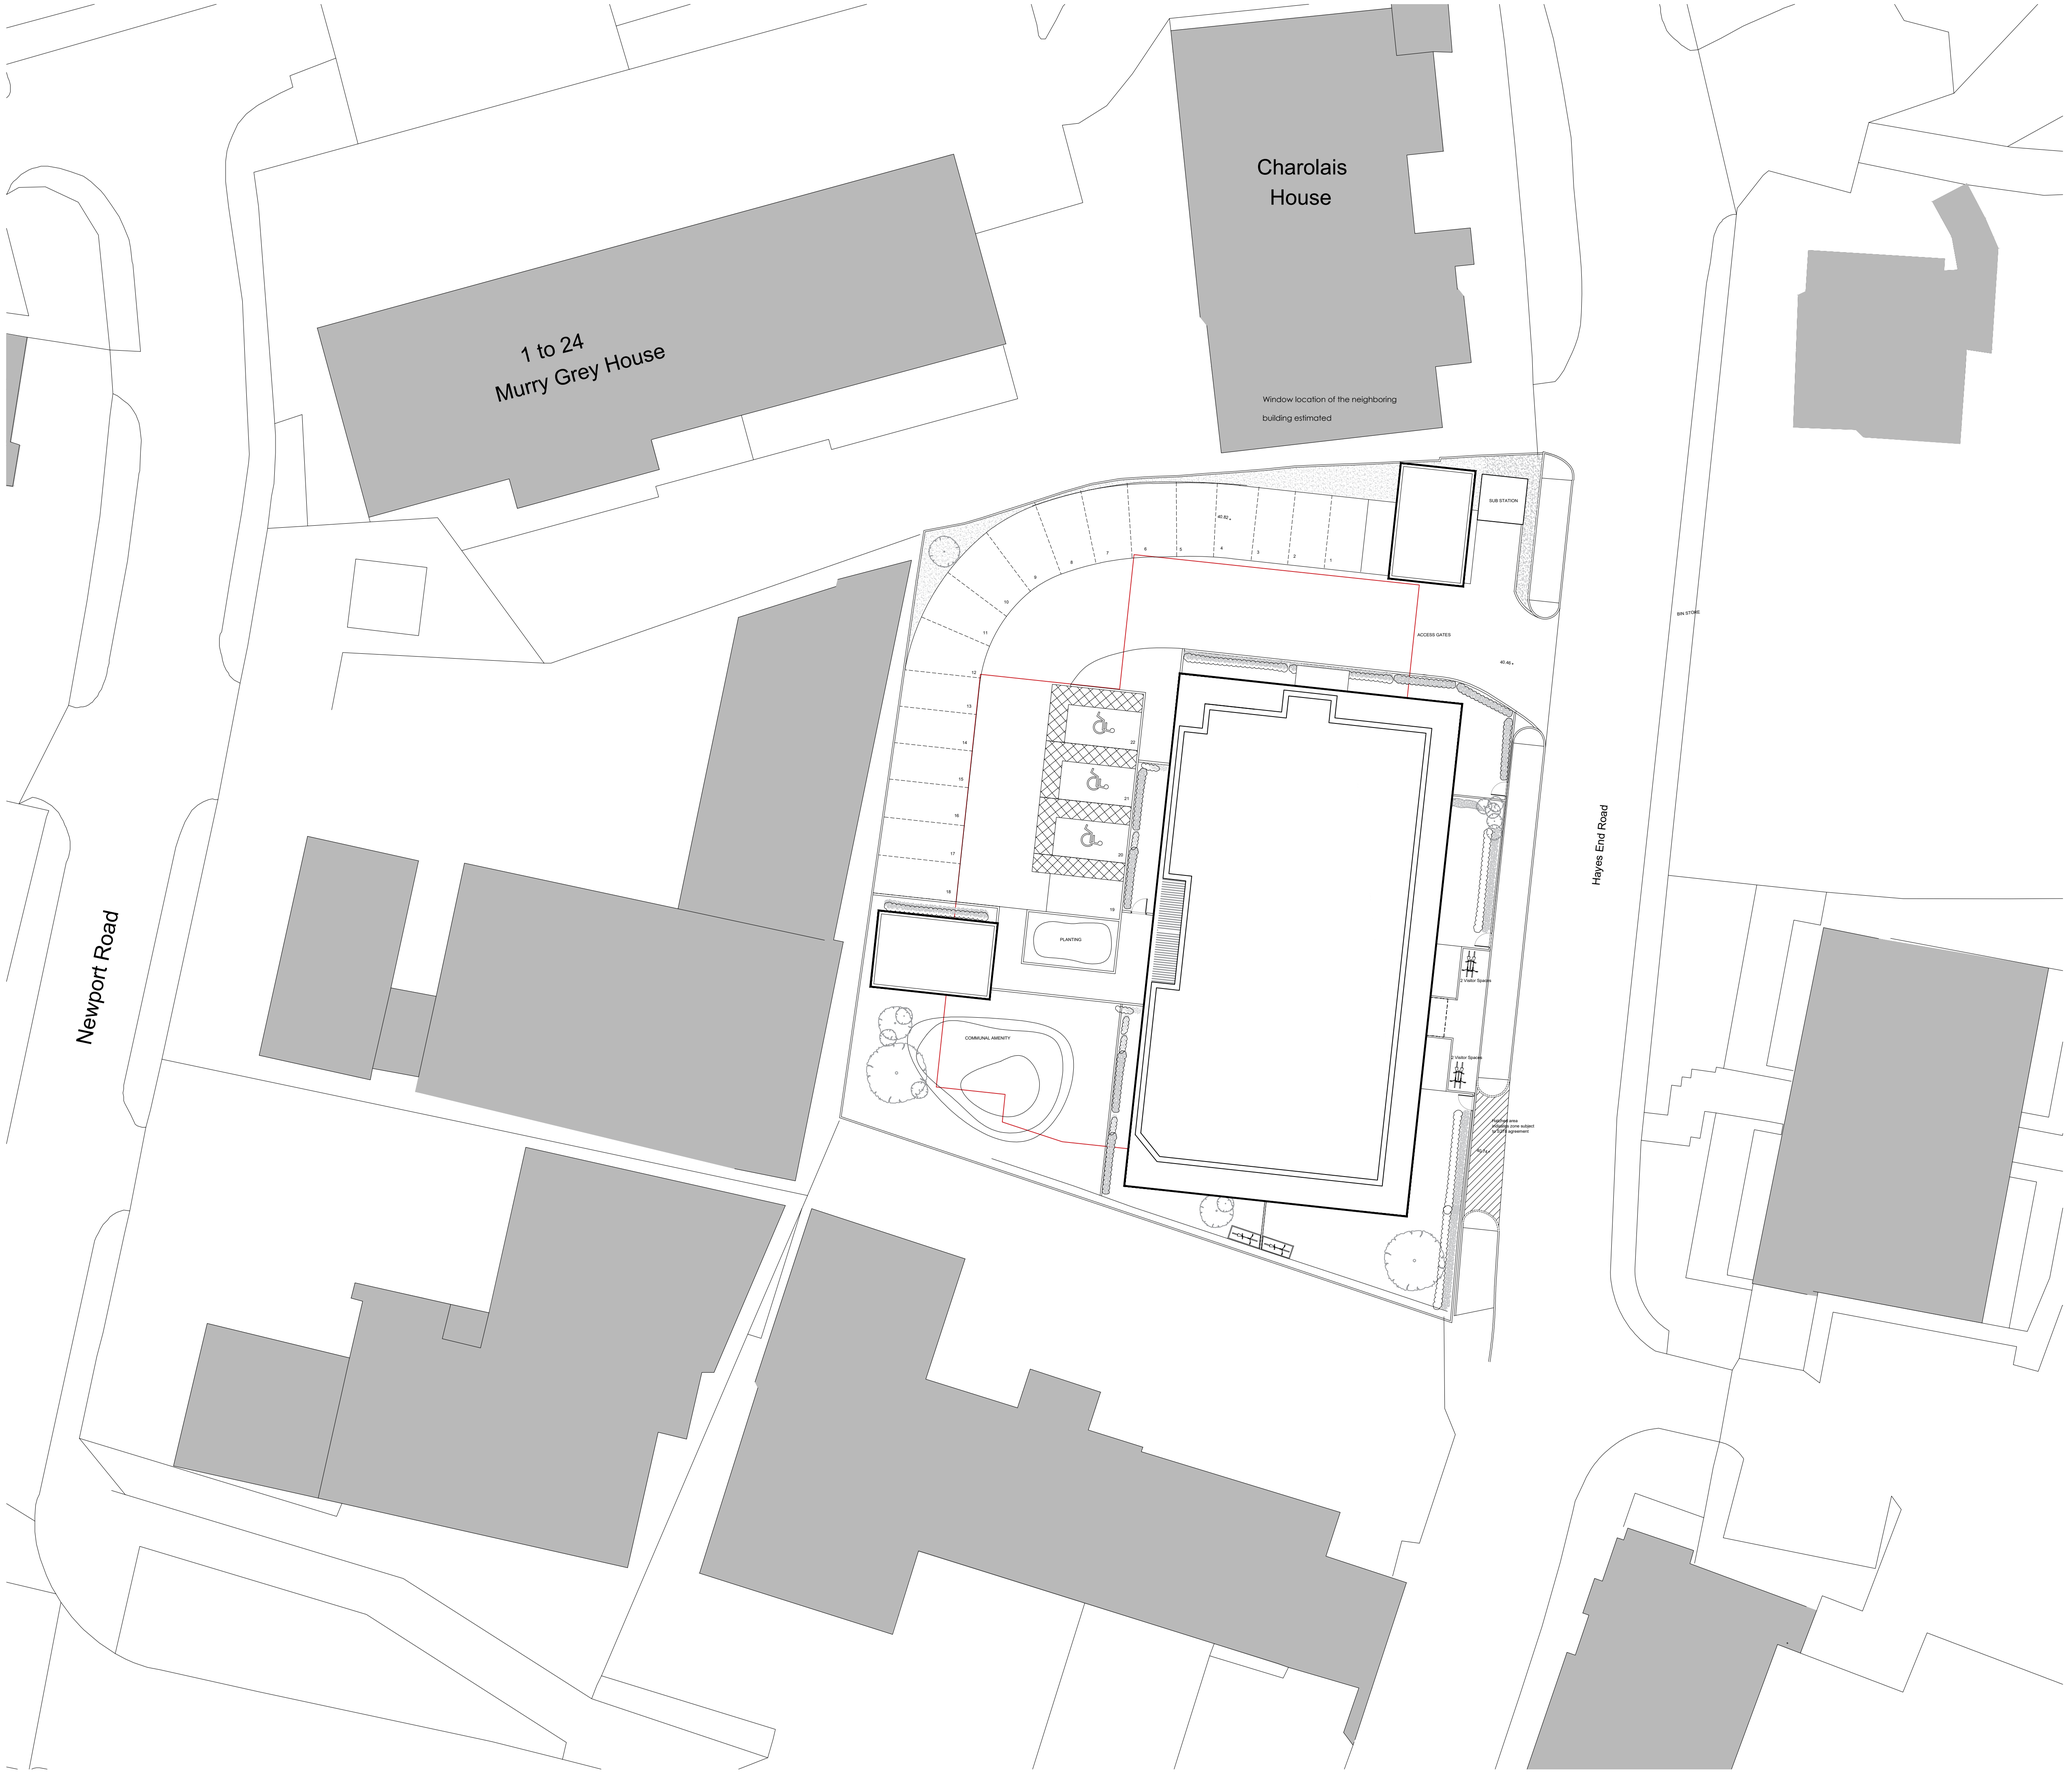

This drawing and the design are the copyright of ON Architecture Ltd only.
This drawing should not be copied or reproduced without written consent.

All dimensions are to be checked on site prior to setting out and fabrication and ON Architecture Ltd should be notified of any discrepancy prior to proceeding further.

For Construction & Fabrication Purposes - Do not scale from this drawing, use only the illustrated dimensions herein. Additional dimensions are to be requested and checked directly.

Illustrated information from 3rd party consultants/specialists is shown as indicatively only.See other consultant / specialist drawings for full information and detail.

Scale:

0 2 6 10 20m

N

LEGEND

- FFL 40.85 — Proposed Finished floor level
- Existing Building Footprint
- Existing trees to be retained
- New Planting to be added

NB: OS map data and Topographical survey information overlayed

NB: For detailed existing ground levels please refer to topographical survey drawing produced by Laser Survey Services

Revision Note & Date

Rev	Date	Note	Initial

ON ARCHITECTURE

Canterbury Studio
Logan House, St Andrews Close
Canterbury,
CT1 2RP

info@onarchitecture.co.uk
onarchitecture.co.uk
01227 634334

London Studio
Ink Rooms, 28, Easton Street
Clerkenwell
WC1X 0DS

Project Title
LAND OFF HAYES END ROAD

Clients Details
BUGLER HOMES

Drawing Title
SITE PLAN - ROOF PLAN

BIM Number
N/A

Scale	Date	Drawn	Checked
1:200 @ A1	01/04/2021	RH	LH

Drawing Status
PLANNING

Project Number	Drawing Number	Drawing Revision
19.156	0101	1ST