This drawing and the design are the copyright of ON Architecture Ltd only.
This drawing should not be copied or reproduced without written consent.

All dimensions are to be checked on site prior to setting out and fabrication and ON Architecture Ltd should be notified of any discrepancy prior to proceeding further.

For Construction & Fabrication Purposes - Do not scale from this drawing, use only the illustrated dimensions herein. Additional dimensions are to be requested and checked directly.

Illustrated information from 3rd party consultants/specialists is shown as indicatively only.See other consultant / specialist drawings for full information and detail.

Scale:

0 1 3 5 10m




PROPOSED SOUTH ELEVATION

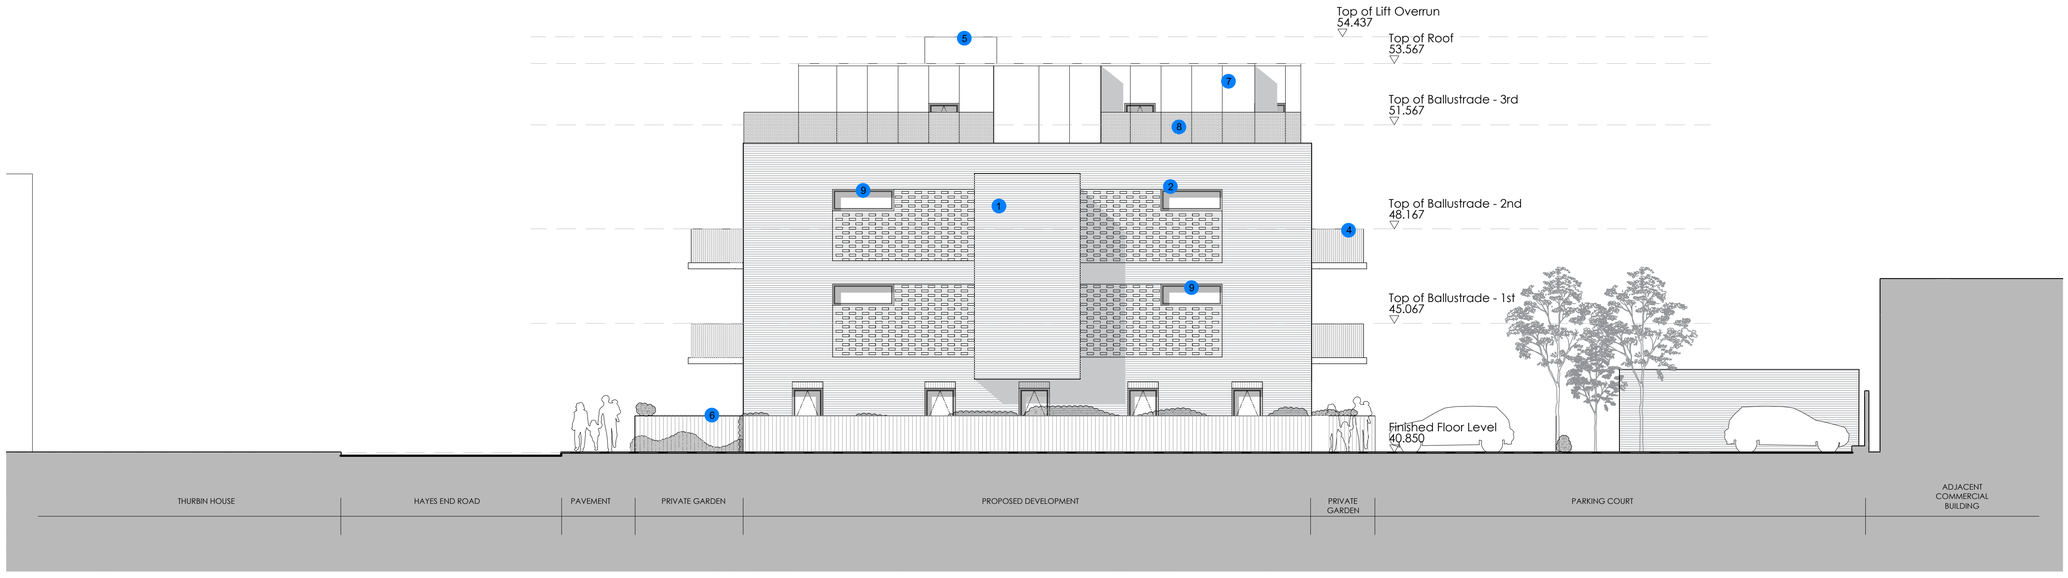


PROPOSED NORTH ELEVATION

LEGEND

1. Proposed red brickwork
2. Proposed grey window frames
3. Proposed glazed balustrades
4. Proposed metal balustrades
5. Proposed Lift overrun
6. Proposed timber and foliage landscape buffer
7. Vertical cladding panels to upper floors, colour tbc.
8. Proposed acid etched glass privacy screen
9. Proposed high level secondary windows

Revision Note & Date

| Rev | Date | Note | Initial |
|---|---|---|---|
| P06 | 21.12.20 | Proposals redesigned following comments from planning officer | SU |
| P07 | 05.02.21 | Minor Amendments following comments following comments from the Local Authority | MP |
| P08 | 12.02.2021 | Minor Amendments following comments following comments from the Local Authority | LH |

ON ARCHITECTURE

Canterbury Studio
Logan House, St Andrews Close
Canterbury,
CT1 2RP

info@onarchitecture.co.uk
onarchitecture.co.uk
01227 634334

London Studio
Ink Rooms, 28, Easton Street
Clerkenwell
WC1X 0DS

Project Title
LAND OFF HAYES END ROAD

Clients Details
BUGLER HOMES

Drawing Title
SOUTH ELEVATION &
NORTH ELEVATION

BIM Number
N/A

| Scale | Date | Drawn | Checked |
|---|---|---|---|
| 1:100 @ A1 | 18/06/2020 | UJ | LH |

Drawing Status
PLANNING

| Project Number | Drawing Number | Drawing Revision |
|---|---|---|
| 19.156 | 0301 | P08 |