



APPLICATION SITE
EDGED IN RED

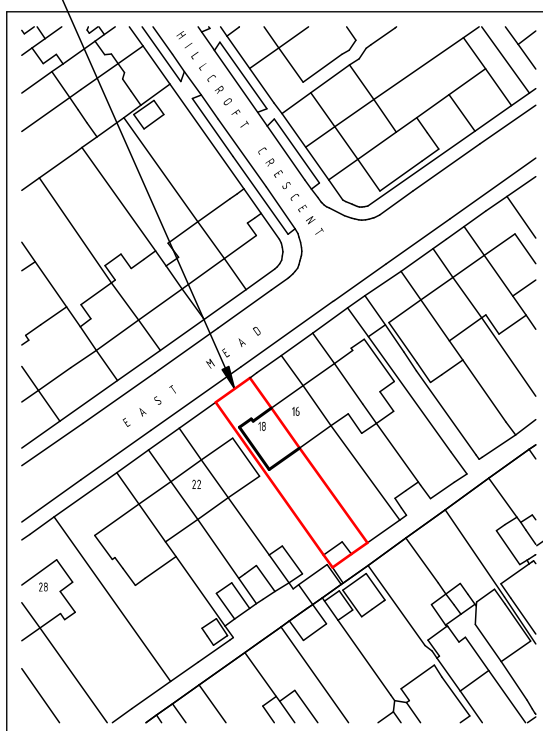

Ordnance Survey (c) Crown Copyright 2017. All rights reserved. Licence number 100022432

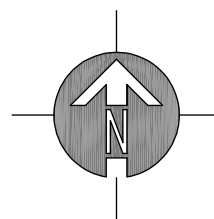

SITE LOCATION PLAN

SCALE 1 : 1250

© Copyright Dusek Ltd

drawing:	SITE LOCATION PLAN	scale: 1 : 1250 A4	date: 10 / 09 / 18	DUSEK ARCHITECTURE + PLANNING T: 01895 831551 E: jack@dusek.co.uk	
		drawing no: 309 / P / 2	drawn: SC		
project:	18 EAST MEAD RUISLIP, HA4 9HH	client: MATTHEW COORAY			