
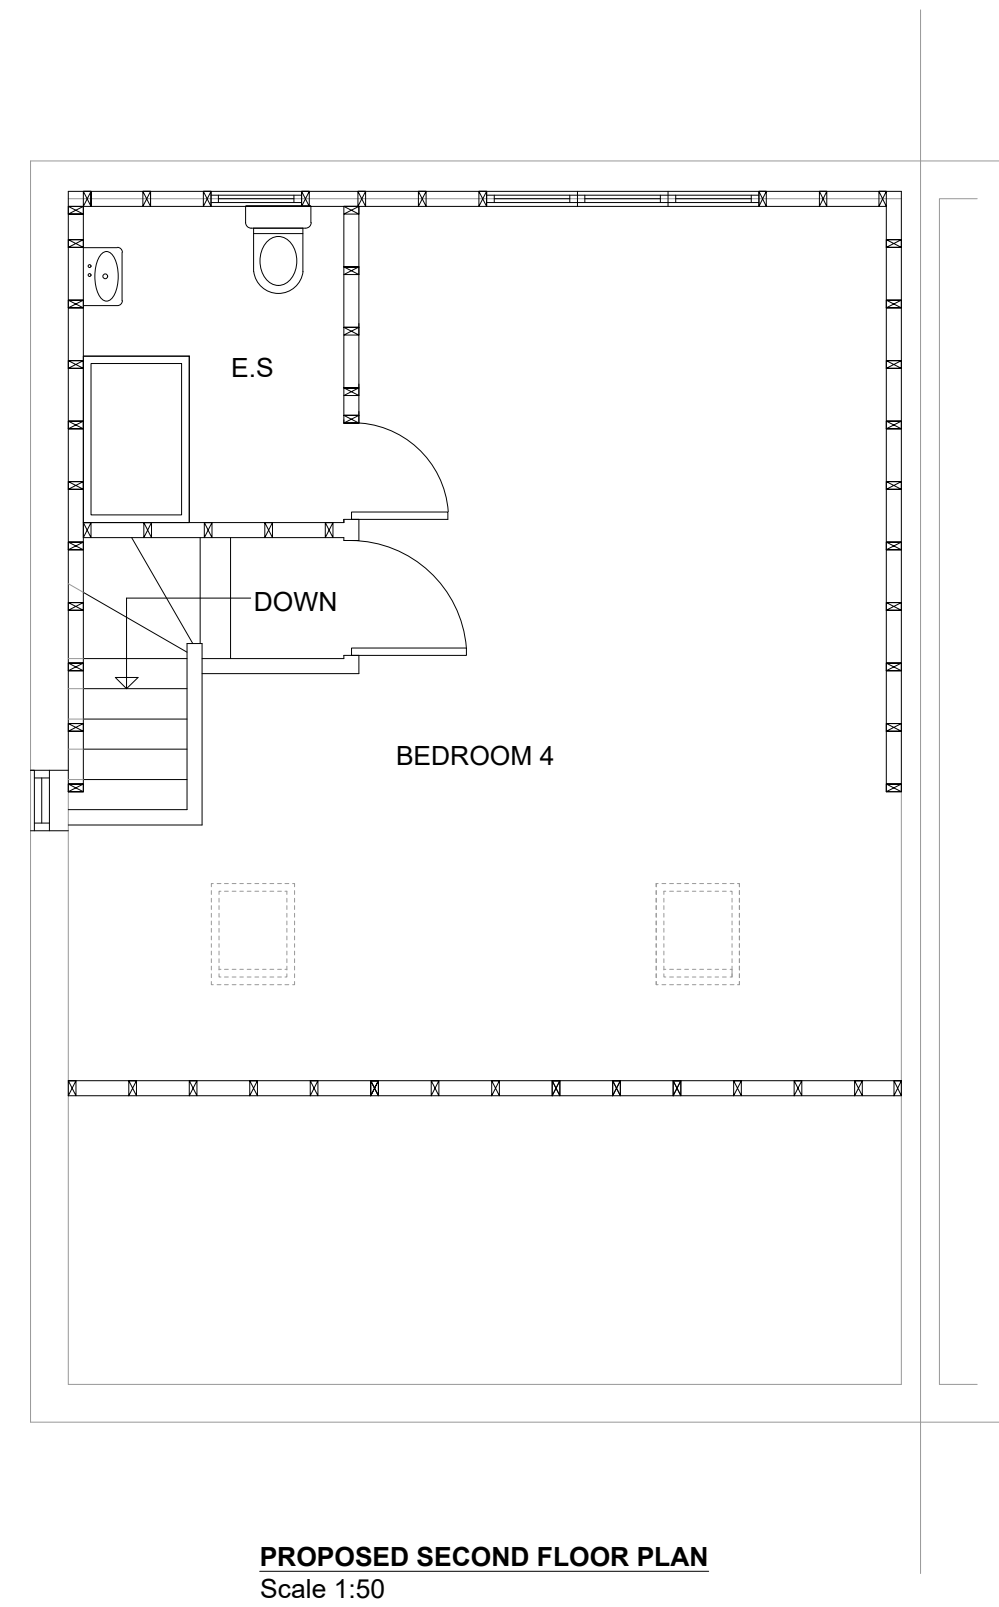
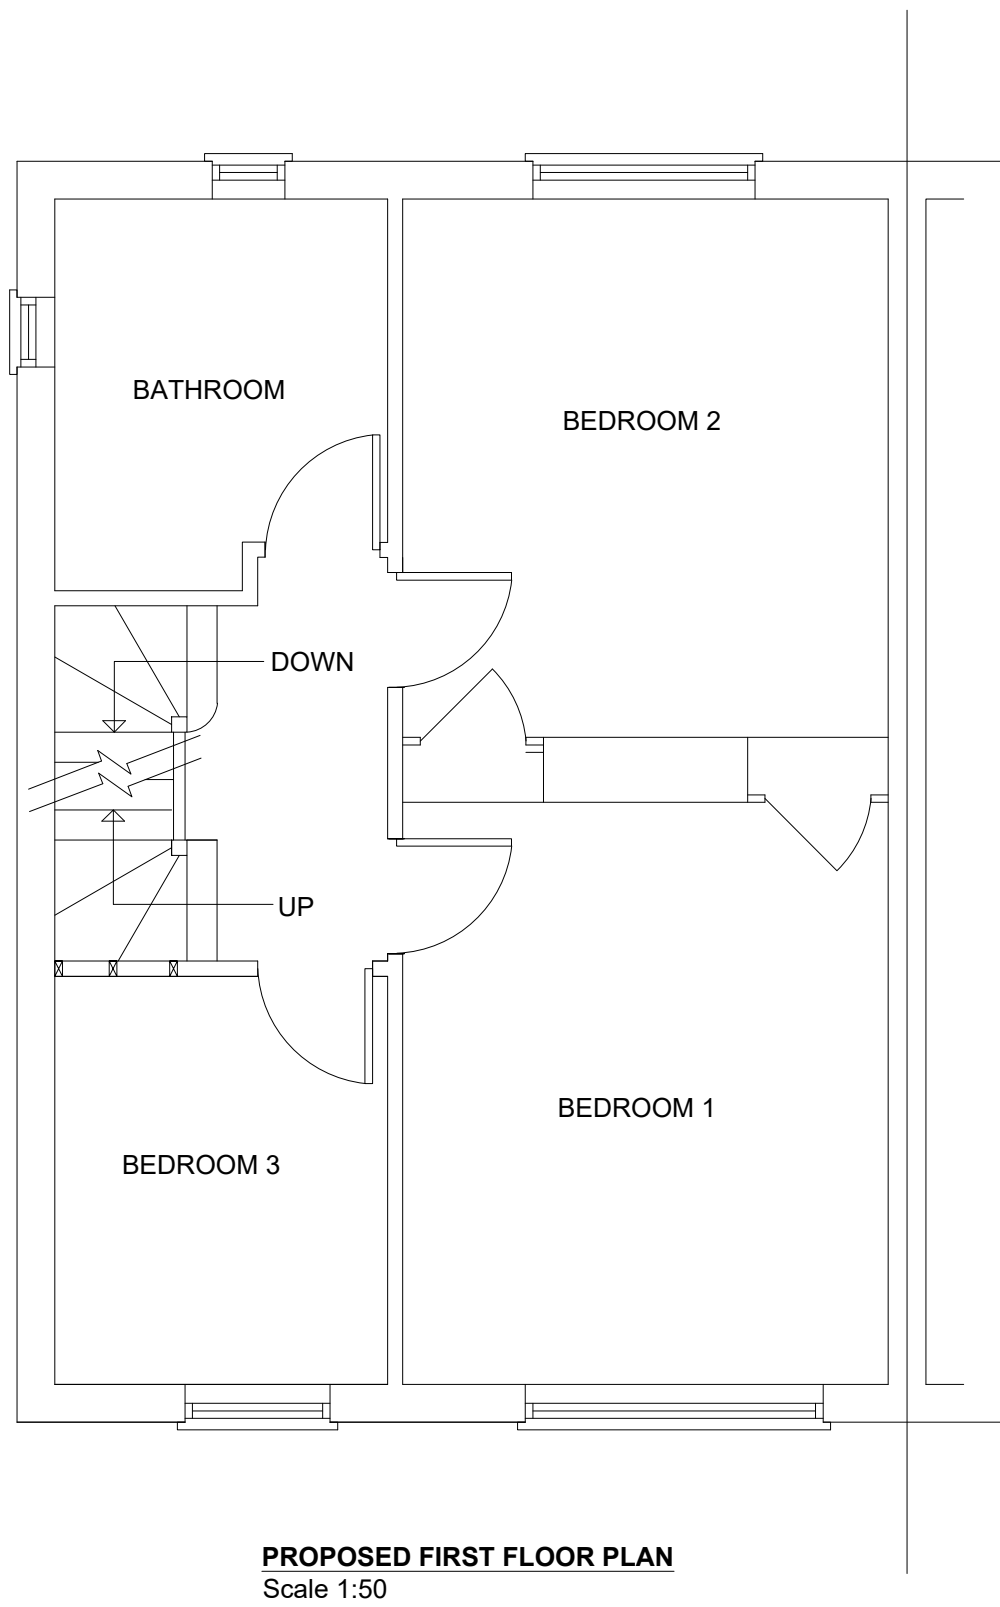
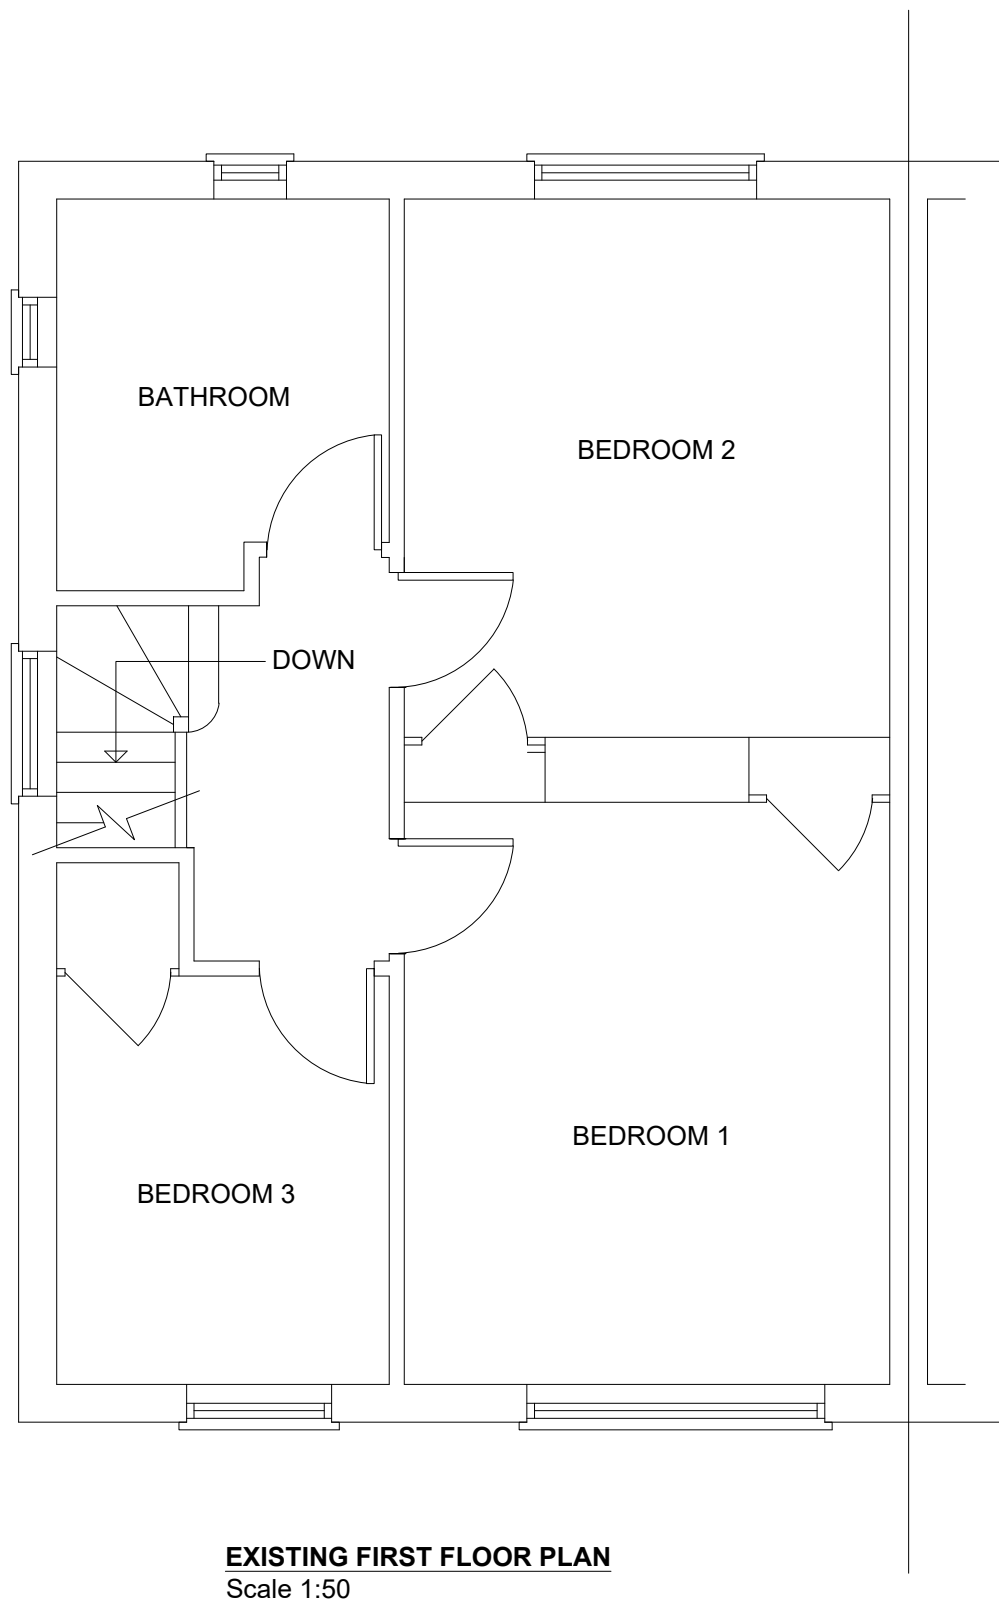
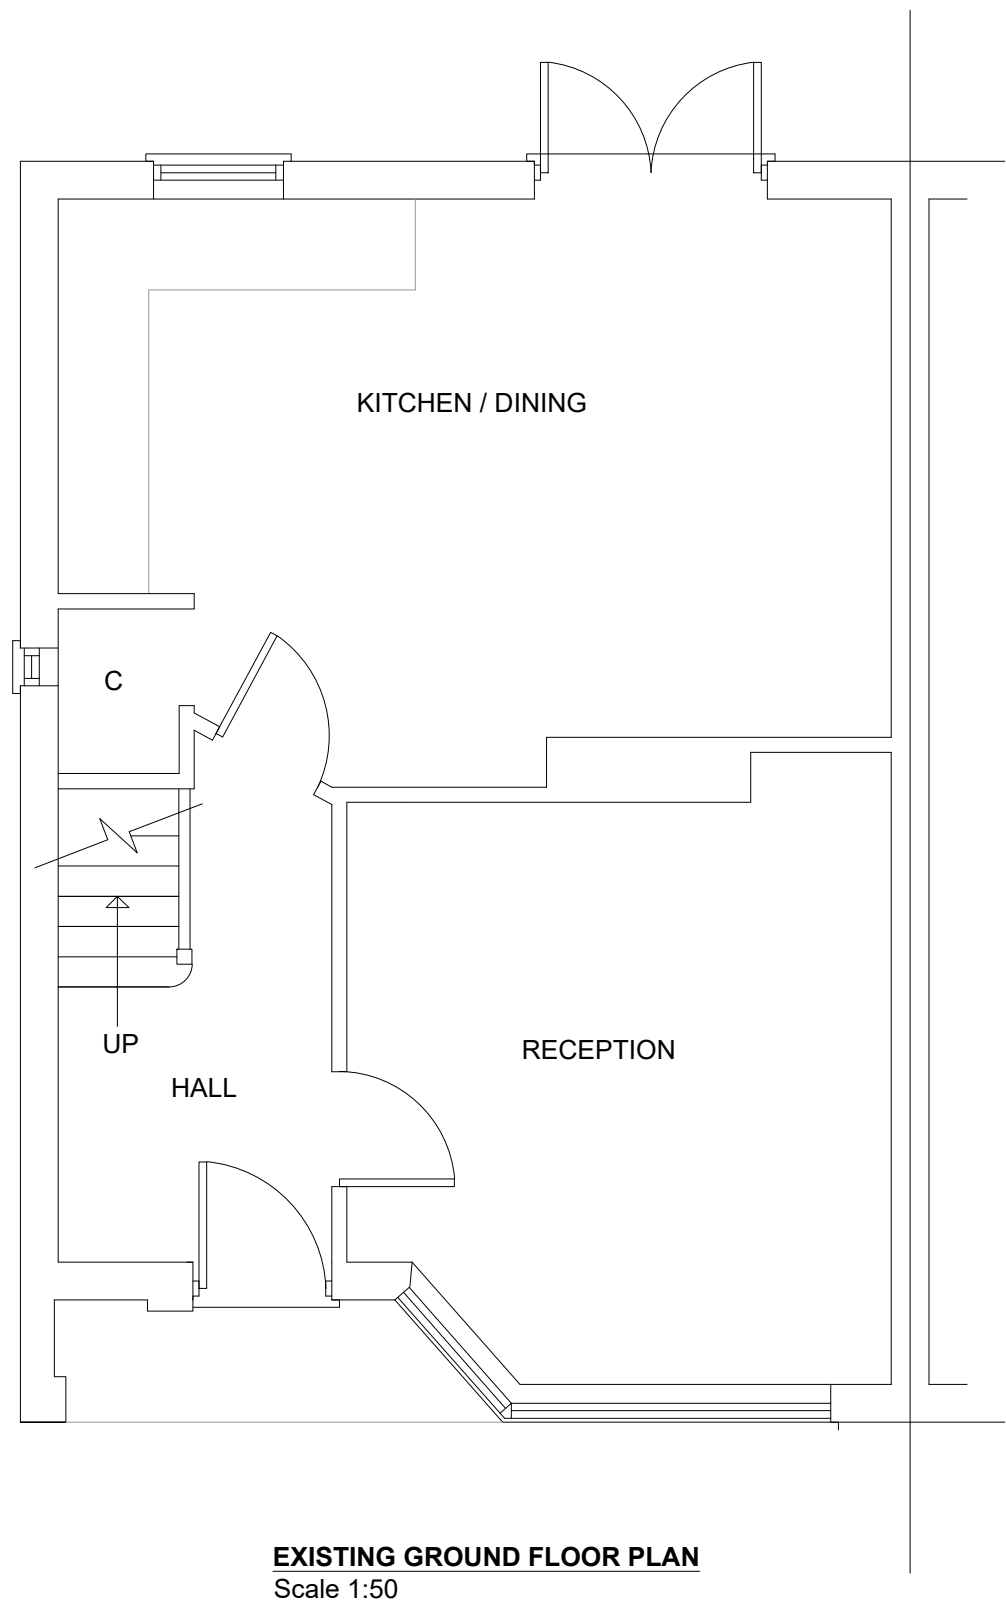
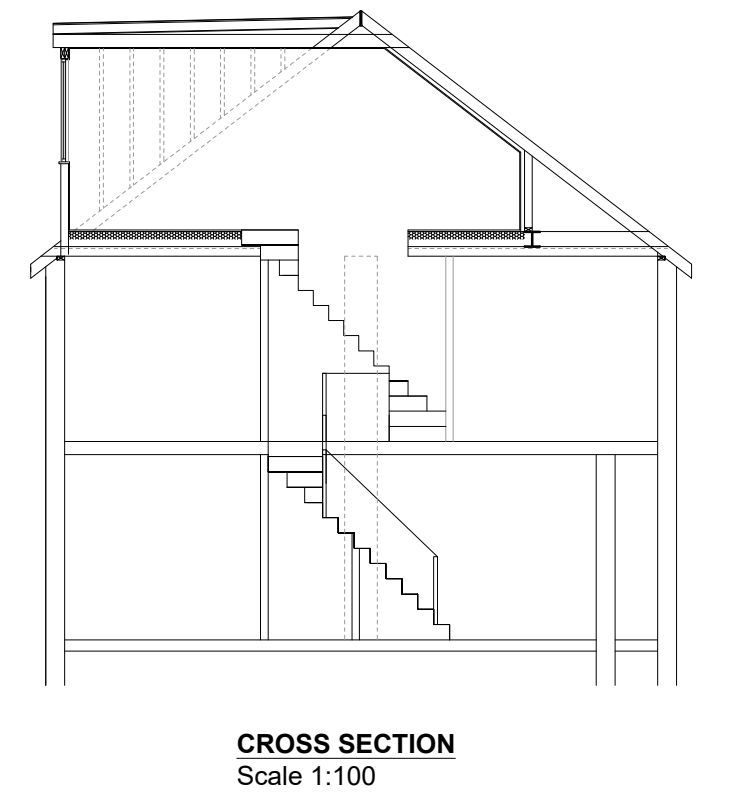
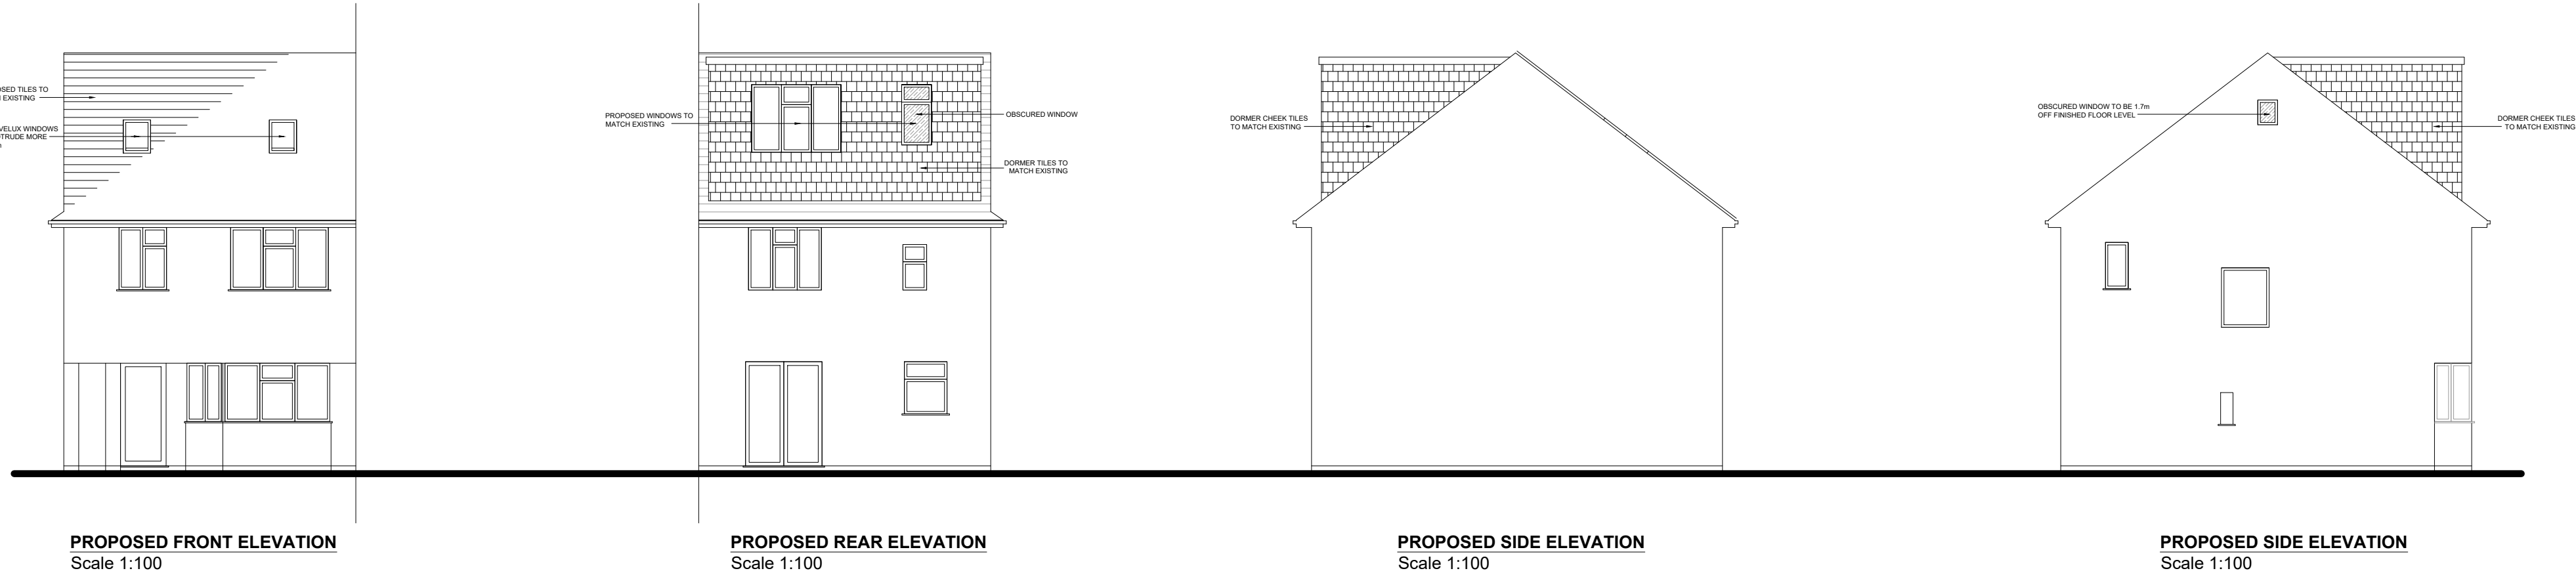


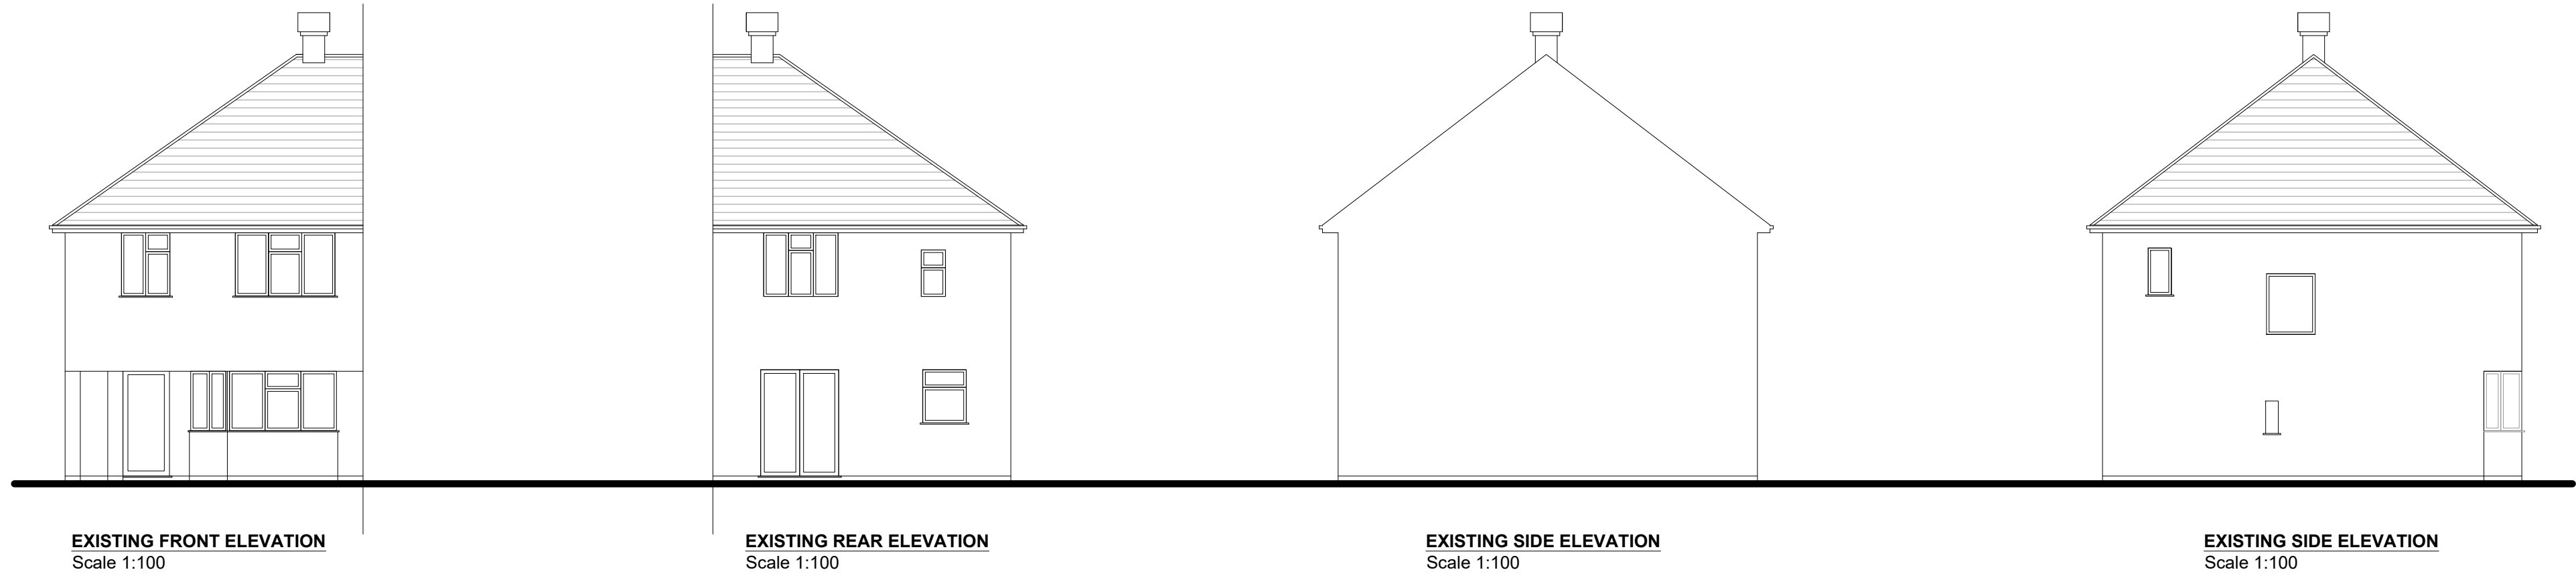


PROPOSED VOLUME INCREASE FROM HIP TO GABLE
1/6 x 8.5m x 2.8m x 4.3m = 17.05cu.m

PROPOSED VOLUME INCREASE FROM DORMER
1/2 x 5.4m x 3.8 x 2.7m = 27.70cu.m

TOTAL INCREASE IN ROOF VOLUME IS = 44.75cu.m

PERMITTED DEVELOPMENT
50.0cu.m > 44.75cu.m

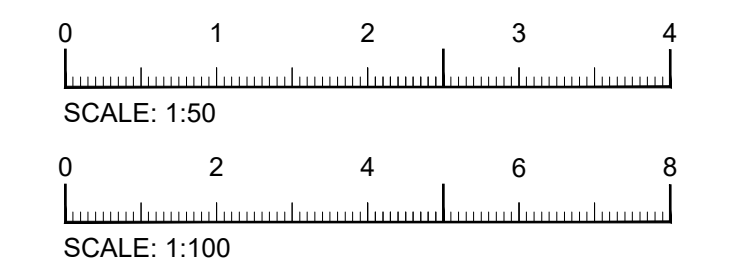

These drawings should be approved by local Authority

No dimensions to be scaled from this drawing. All dimensions to be checked on site.
This drawing is copyright and should not be reproduced without permission of the Architects

Rev	Description	
Project		
16 Oxford Drive Ruislip HA4 9EZ		
Drawing		
Conversion of roof space into an Habitable room		
Existing and Proposed Plan		
SCALE As Shown	Rev	Drawing no. 18_73_01