


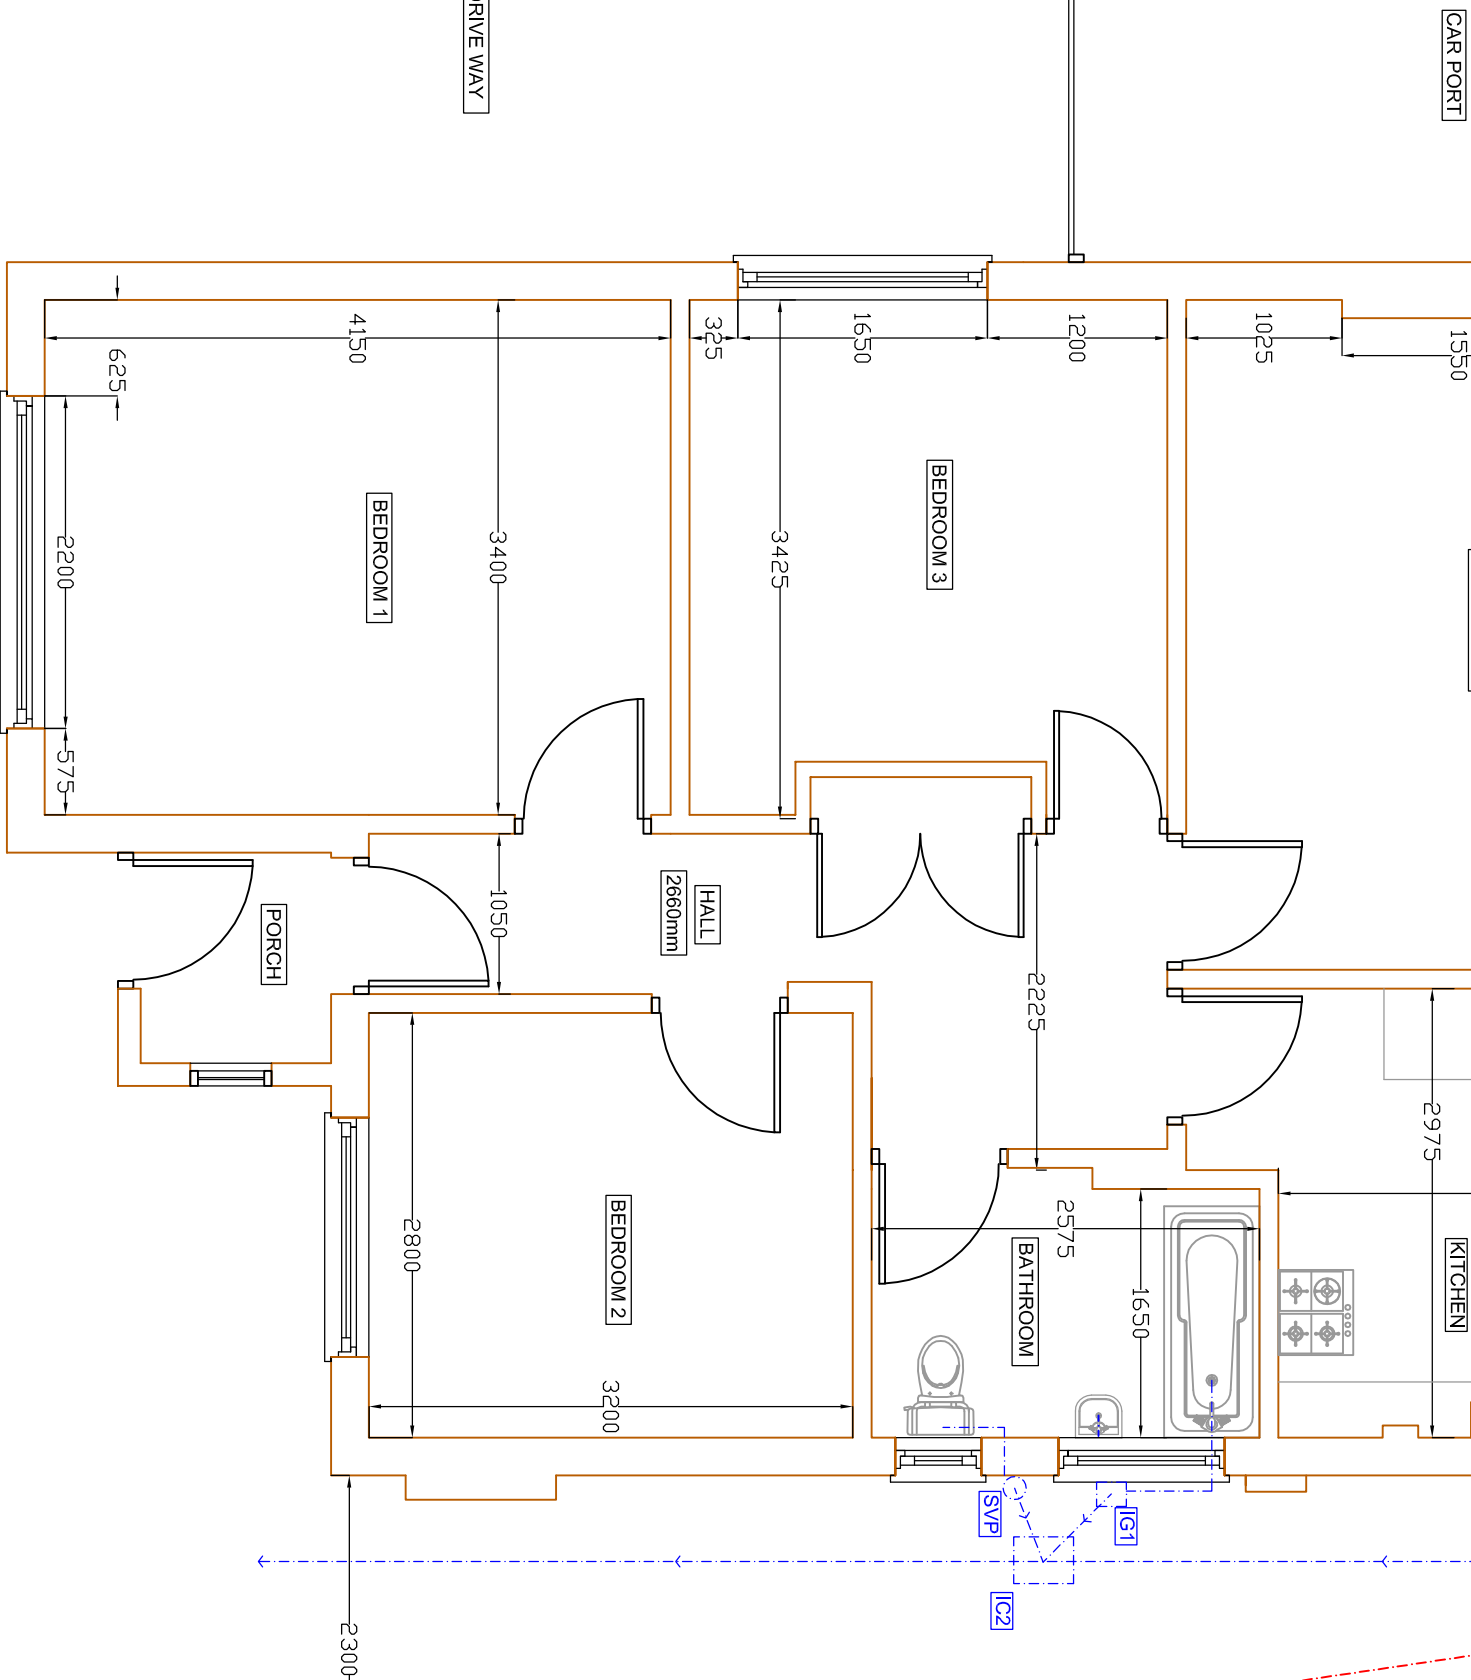

SCALE BAR 1:50 @ A1

GENERAL NOTES:

THIS EXAMINING NOT TO BE SOLED. THE MAIN CONTRACTOR IS RESPONSIBLE FOR CHECKING ALL DIMENSIONS ON SITE PRIOR TO COMMENCEMENT OF WORKS WITH ANY DISCREPANCIES REPORTED TO INTERMEDIATE ARCHITECTURAL SERVICES AT ONCE. ANY CONSULTATION WORK CARRIED OUT PRIOR TO OBTAINING THE NECESSARY APPROVALS IS ENTIRELY AT THE INDIVIDUALS/OWNER/CONTRACTORS RISK.

MAY BE REQUIRED ON SITE.

THE MAIN CONTRACTOR SHALL BE ENTIRELY RESPONSIBLE FOR THE SECURITY, STRENGTH AND STABILITY OF THE BUILDING/SITE DURING THE WORKS DURATION.

THIS DRAWING IS THE COPYRIGHT OF GREENFIELDS ARCHITECTURAL SERVICES,
NO PART OF THIS DRAWING MAY BE COPIED BY ANY THIRD PARTY WITHOUT PRIOR PERMISSION

REVISION	DESCRIPTION	DATE	BY

**Greenfields
Architectural
Services**

London Office: 113 Dawes Road, Ealing, London W5 2DA	Oxford Office: 14 Saffron Crescent Oxford OX4 1DQ
---	--

London,
SW6 7NL

Oxfordshire,
OX18 4LE

Telephone:	0207 386 4438	Telephone
------------	---------------	-----------

Website: www.greenfieldsarchitecturalservices.co.uk

SITE ADDRESS: 58 EVELYN AVENUE, RUISLIP

SCALE: 1:50 @ A1

DATE: 20.04.18

DRAWING NO: EVELYN/D