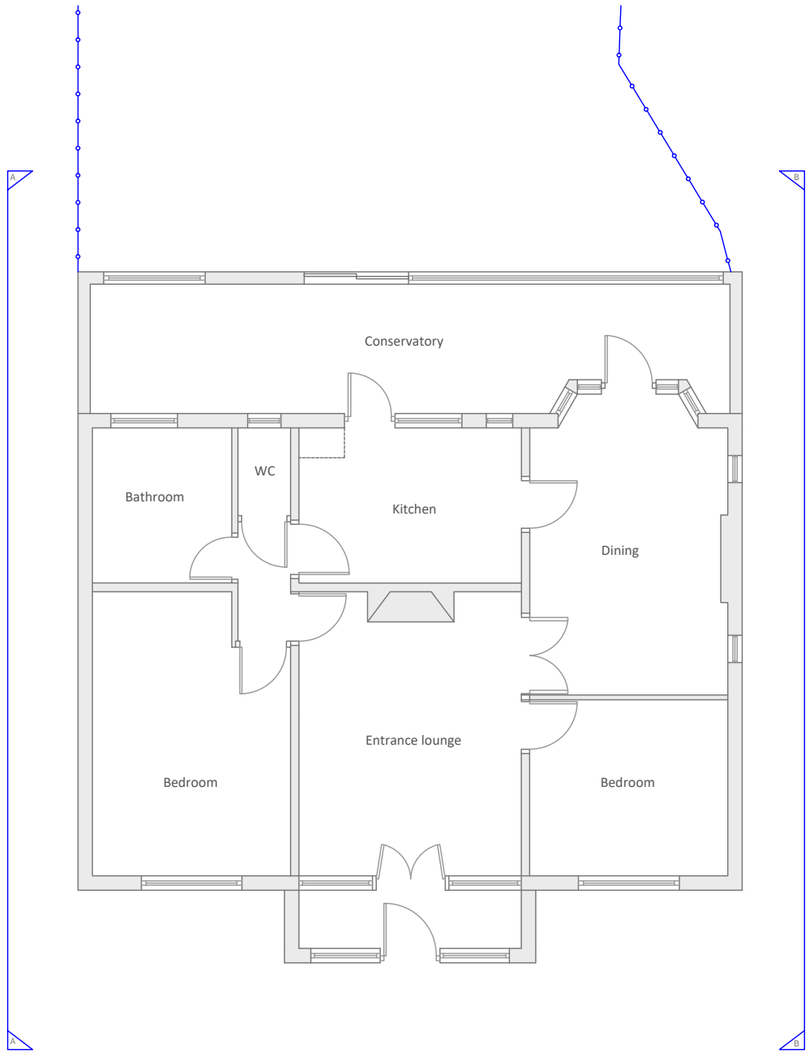

Revision History	
Rev no. & Date	Comments

1:100

2m 0 2m 4m 6m 8m 10m

This drawing in whole or in part is protected under copyright and shall not be reproduced without the prior express consent of Jeffery and Wilkes.

This drawing is for planning purposes only. ALL dimensions should be verified on site prior to commencement of works. All dimensions are in millimeters.

JEFFERY & WILKES

Client:	Details:		Title:	Project:	Drawn by:	Project code	Drawing no.
Greg Wilkes	Date :	07-09-2018	Existing Ground Floor	48 Keswick Gardens Ruislip London HA4 7XN	LW of Jeffery and Wilkes	SV018	001
	Scale :	1:100					
	Format:	A3					

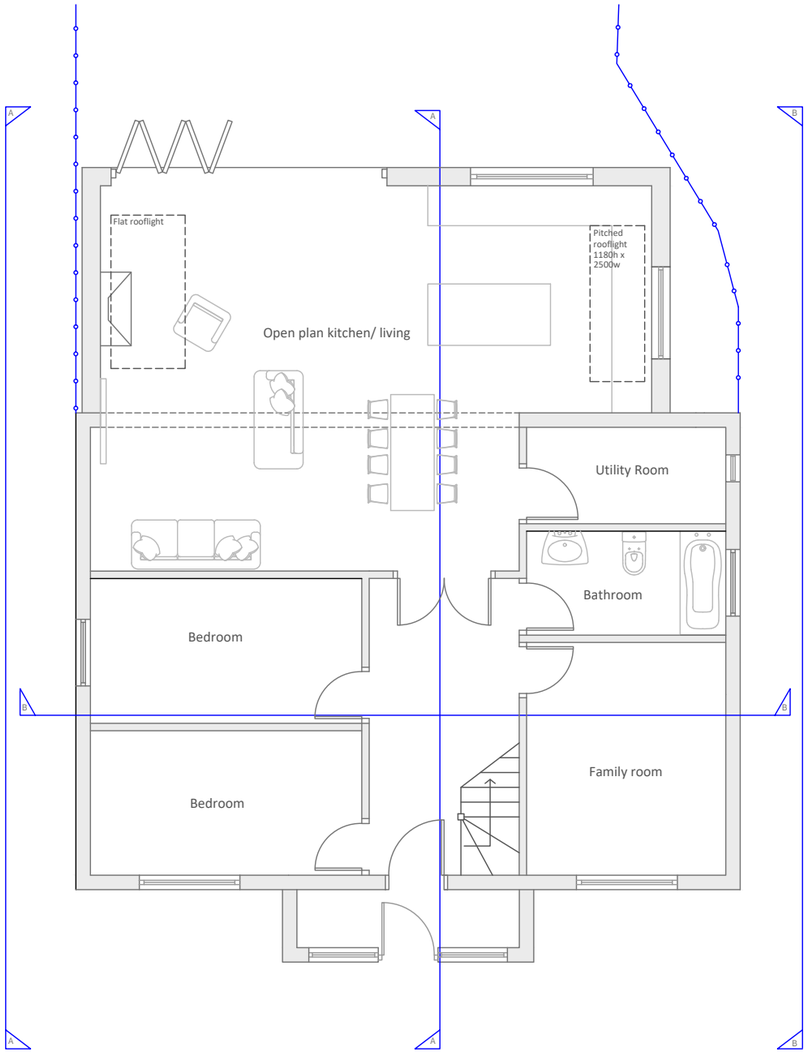

Revision History	
Rev no. & Date	**Comments**
01 12092018	Internal re-configuration

1:100

2m 0 2m 4m 6m 8m 10m

This drawing in whole or in part is protected under copyright and shall not be reproduced without the prior express consent of Jeffery and Wilkes.

This drawing is for planning purposes only. ALL dimensions should be verified on site prior to commencement of works. All dimensions are in millimeters.

JEFFERY & WILKES

Client:	Details:		Title:	Project:	Drawn by:	Project code	Drawing no.
Greg Wilkes	Date :	07-09-2018	Proposed ground floor layout	48 Keswick Gardens Ruislip London HA4 7XN	LW of Jeffery and Wilkes	SV018	002 rev01
	Scale :	1:100					
	Format:	A3					

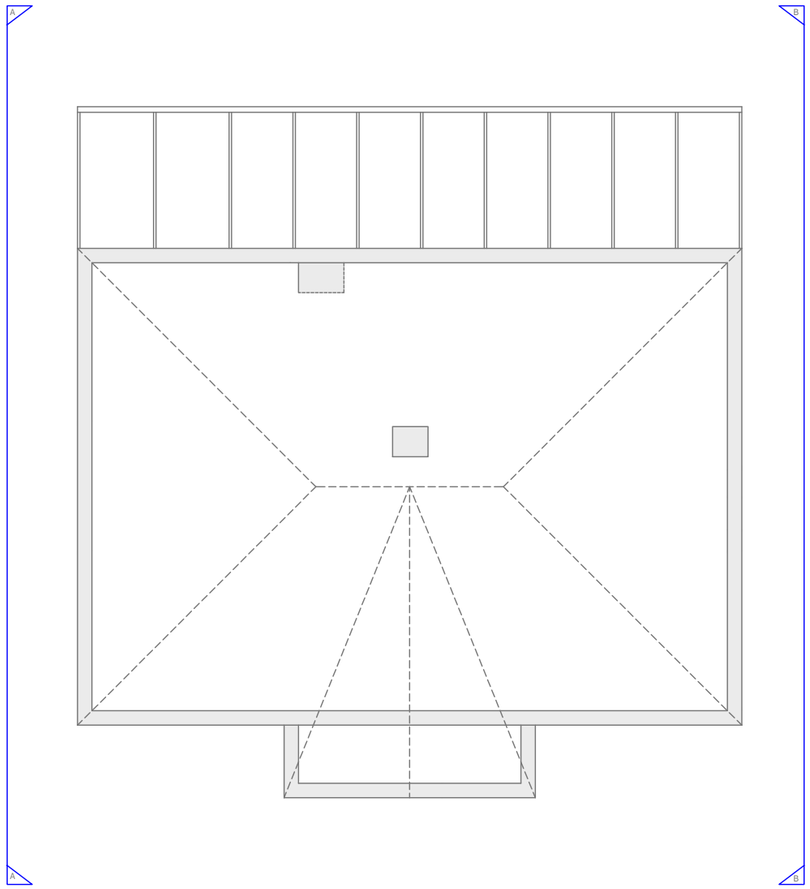

Revision History	
Rev no. & Date	Comments

1:100

2m 0 2m 4m 6m 8m 10m

This drawing in whole or in part is protected under copyright and shall not be reproduced without the prior express consent of Jeffery and Wilkes.

This drawing is for planning purposes only. ALL dimensions should be verified on site prior to commencement of works. All dimensions are in millimeters.

JEFFERY & WILKES

Client:	Details:		Title:	Project:	Drawn by:	Project code	Drawing no.
Greg Wilkes	Date :	07-09-2018	Existing Loft Layout	48 Keswick Gardens Ruislip London HA4 7XN	LW of Jeffery and Wilkes	SV018	003
	Scale :	1:100					
	Format:	A3					

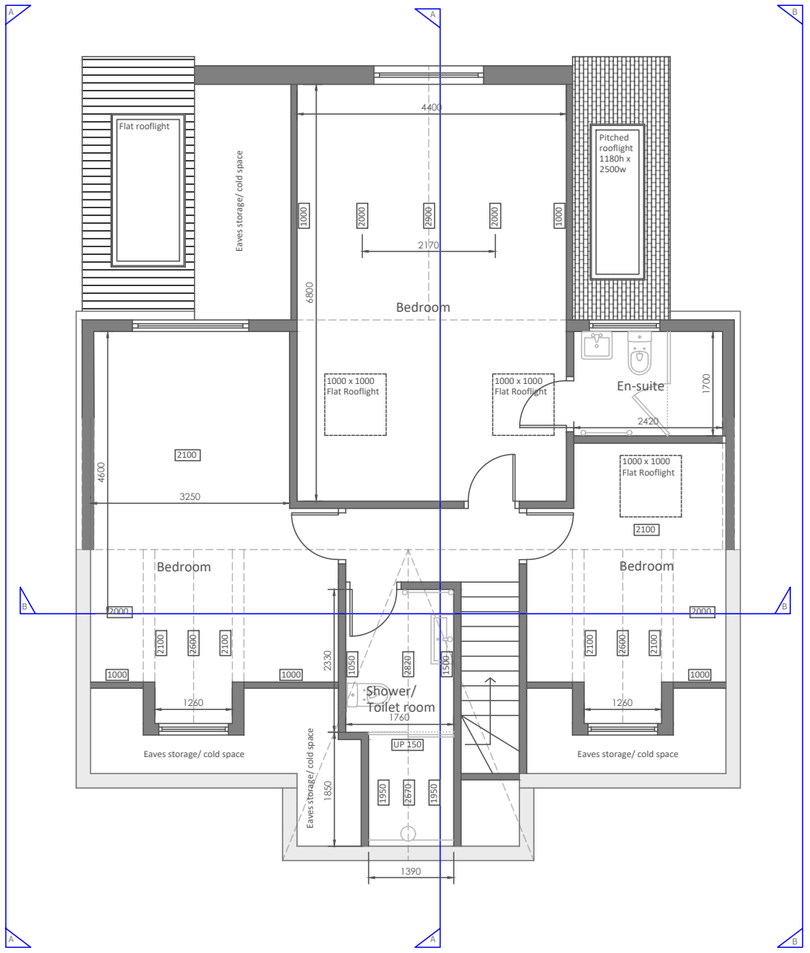

Revision History	
Rev no. & Date	Comments

1:100

2m 0 2m 4m 6m 8m 10m

This drawing in whole or in part is protected under copyright and shall not be reproduced without the prior express consent of Jeffery and Wilkes.

This drawing is for planning purposes only. ALL dimensions should be verified on site prior to commencement of works. All dimensions are in millimeters.

JEFFERY & WILKES

Client:	Details:		Title:	Project:	Drawn by:	Project code	Drawing no.
Greg Wilkes	Date :	07-09-2018	Proposed Loft Layout	48 Keswick Gardens Ruislip London HA4 7XN	LW of Jeffery and Wilkes	SV018	004
	Scale :	1:100					
	Format:	A3					

Revision History	
Rev no. & Date	Comments

1:50

1m 0 1m 2m 3m 4m 5m

This drawing in whole or in part is protected under copyright and shall not be reproduced without the prior express consent of Jeffery and Wilkes.

This drawing is for planning purposes only. ALL dimensions should be verified on site prior to commencement of works. All dimensions are in millimeters.

JEFFERY & WILKES

Client:	Details:		Title:	Project:	Drawn by:	Project code	Drawing no.
Greg Wilkes	Date :	07-09-2018	Existing Front Elevation	48 Keswick Gardens Ruislip London HA4 7XN	LW of Jeffery and Wilkes	SV018	005
	Scale :	1:75					
	Format:	A3					

Revision History	
Rev no. & Date	Comments

1:50

1m 0 1m 2m 3m 4m 5m

This drawing in whole or in part is protected under copyright and shall not be reproduced without the prior express consent of Jeffery and Wilkes.

This drawing is for planning purposes only. ALL dimensions should be verified on site prior to commencement of works. All dimensions are in millimeters.

JEFFERY & WILKES

Client:	Details:		Title:	Project:	Drawn by:	Project code	Drawing no.
Greg Wilkes	Date :	07-09-2018	Proposed Front Elevation	48 Keswick Gardens Ruislip London HA4 7XN	LW of Jeffery and Wilkes	SV018	006
	Scale :	1:75					
	Format:	A3					

Revision History	
Rev no. & Date	Comments

1:50

1m 0 1m 2m 3m 4m 5m

This drawing in whole or in part is protected under copyright and shall not be reproduced without the prior express consent of Jeffery and Wilkes.

This drawing is for planning purposes only. ALL dimensions should be verified on site prior to commencement of works. All dimensions are in millimeters.

JEFFERY & WILKES

Client:	Details:		Title:	Project:	Drawn by:	Project code	Drawing no.
Greg Wilkes	Date :	07-09-2018	Existing Rear Elevation	48 Keswick Gardens Ruislip London HA4 7XN	LW of Jeffery and Wilkes	SV018	007
	Scale :	1:75					
	Format:	A3					

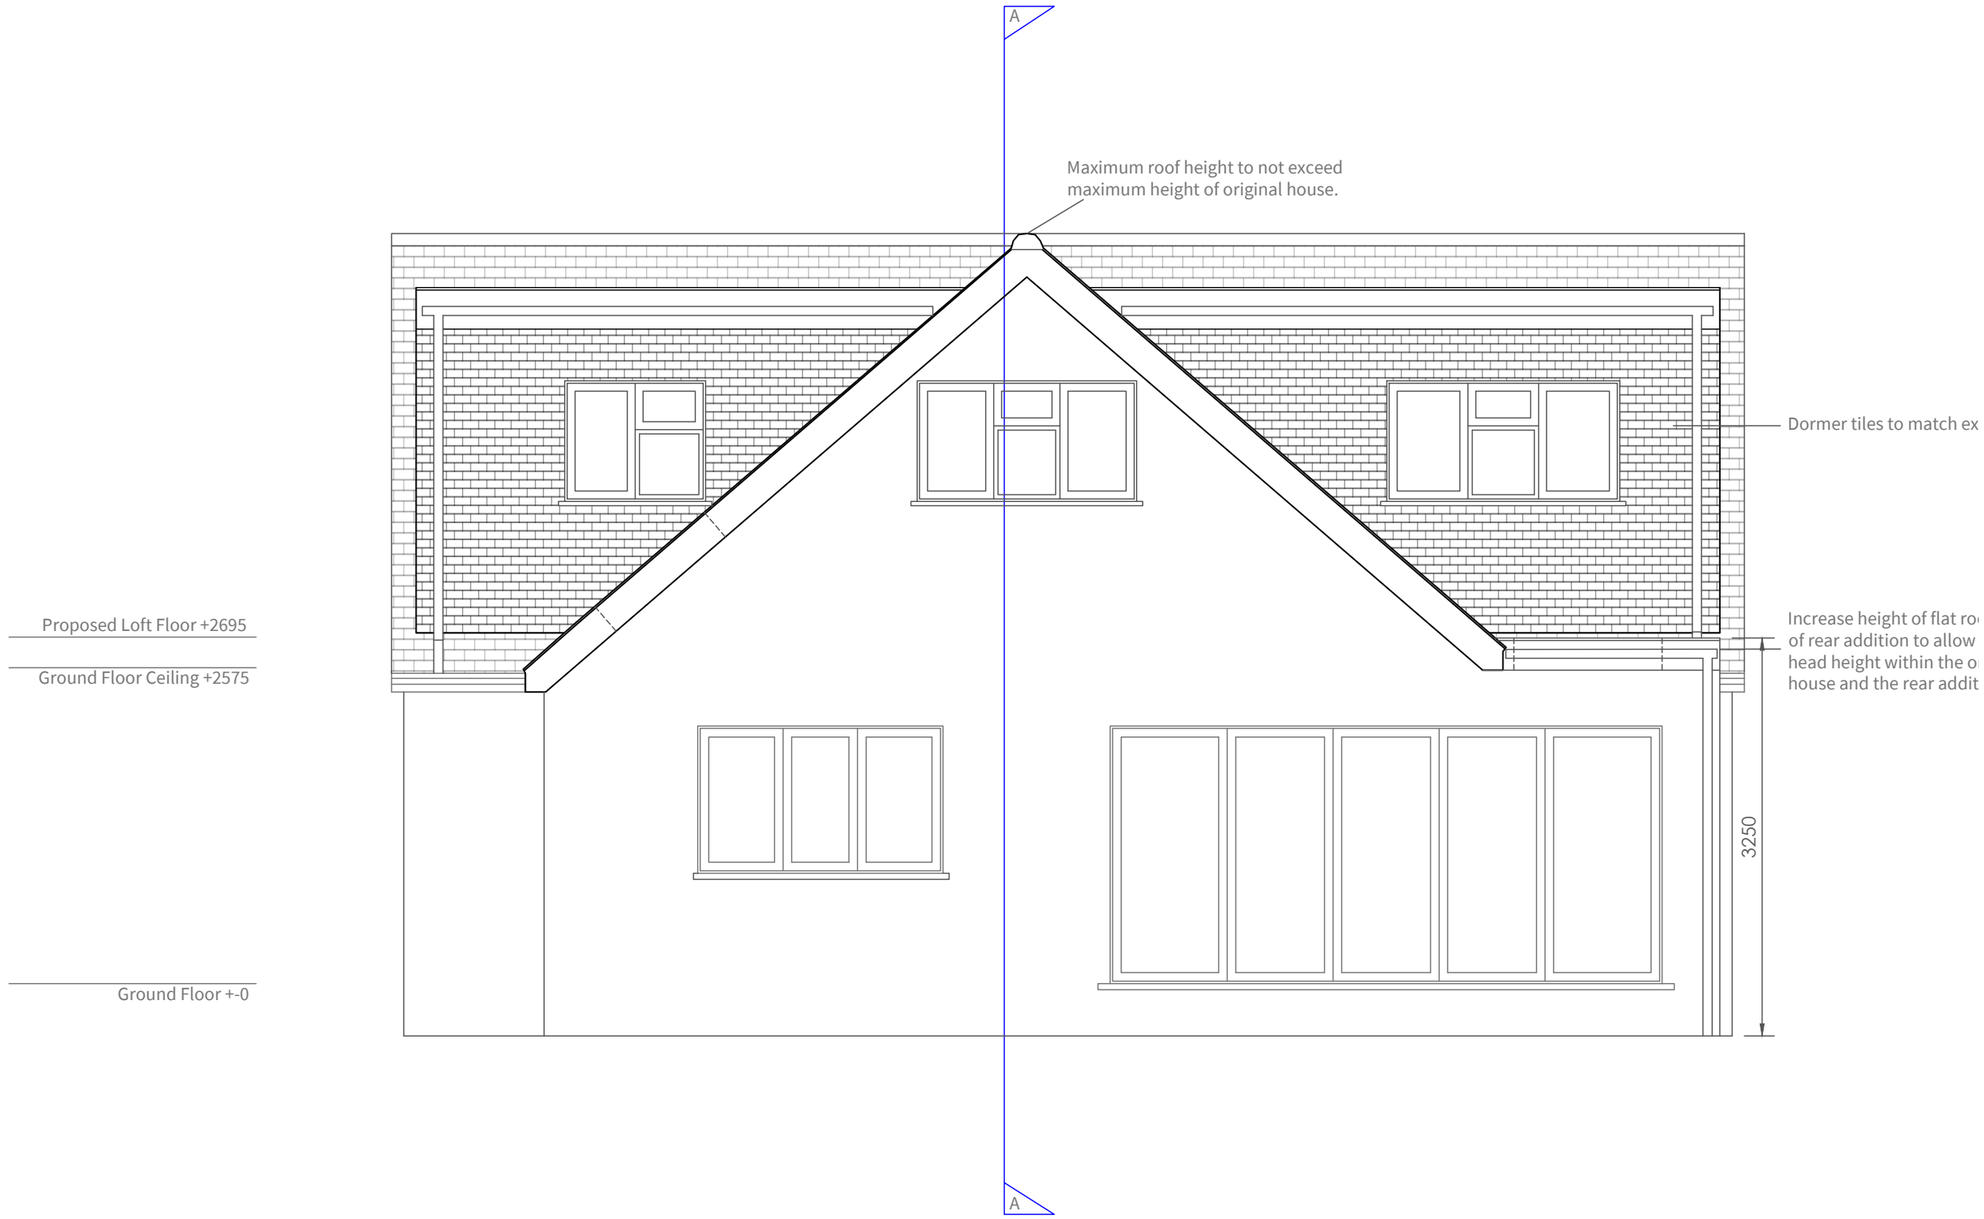

Revision History	
Rev no. & Date	Comments

1:50

1m 0 1m 2m 3m 4m 5m

This drawing in whole or in part is protected under copyright and shall not be reproduced without the prior express consent of Jeffery and Wilkes.

This drawing is for planning purposes only. ALL dimensions should be verified on site prior to commencement of works. All dimensions are in millimeters.

JEFFERY & WILKES

Client:	Details:		Title:	Project:	Drawn by:	Project code	Drawing no.
Greg Wilkes	Date :	07-09-2018	Proposed Rear Elevation	48 Keswick Gardens Ruislip London HA4 7XN	LW of Jeffery and Wilkes	SV018	008
	Scale :	1:75					
	Format:	A3					

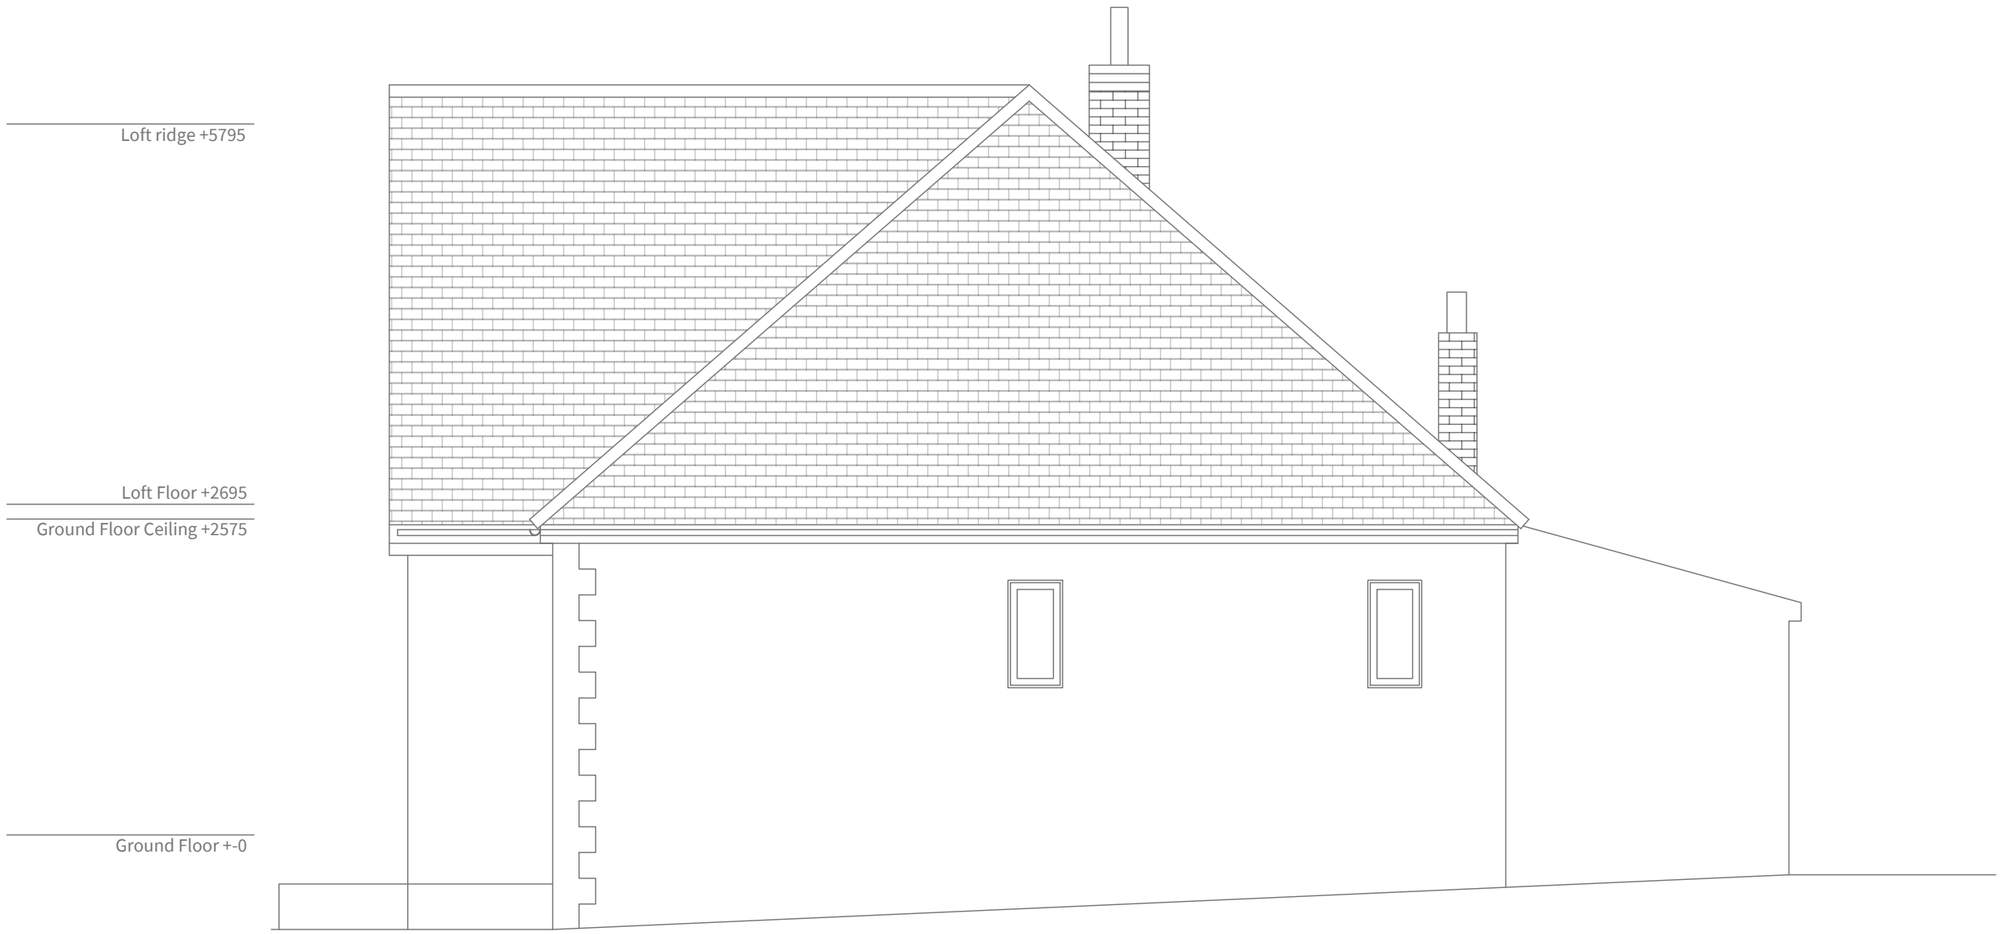

Revision History	
Rev no. & Date	Comments

1:50

1m 0 1m 2m 3m 4m 5m

This drawing in whole or in part is protected under copyright and shall not be reproduced without the prior express consent of Jeffery and Wilkes.

This drawing is for planning purposes only. ALL dimensions should be verified on site prior to commencement of works. All dimensions are in millimeters.

JEFFERY & WILKES

Client:	Details:		Title:	Project:	Drawn by:	Project code	Drawing no.
Greg Wilkes	Date :	07-09-2018	Existing Elevation A-A	48 Keswick Gardens Ruislip London HA4 7XN	LW of Jeffery and Wilkes	SV018	009
	Scale :	1:75					
	Format:	A3					

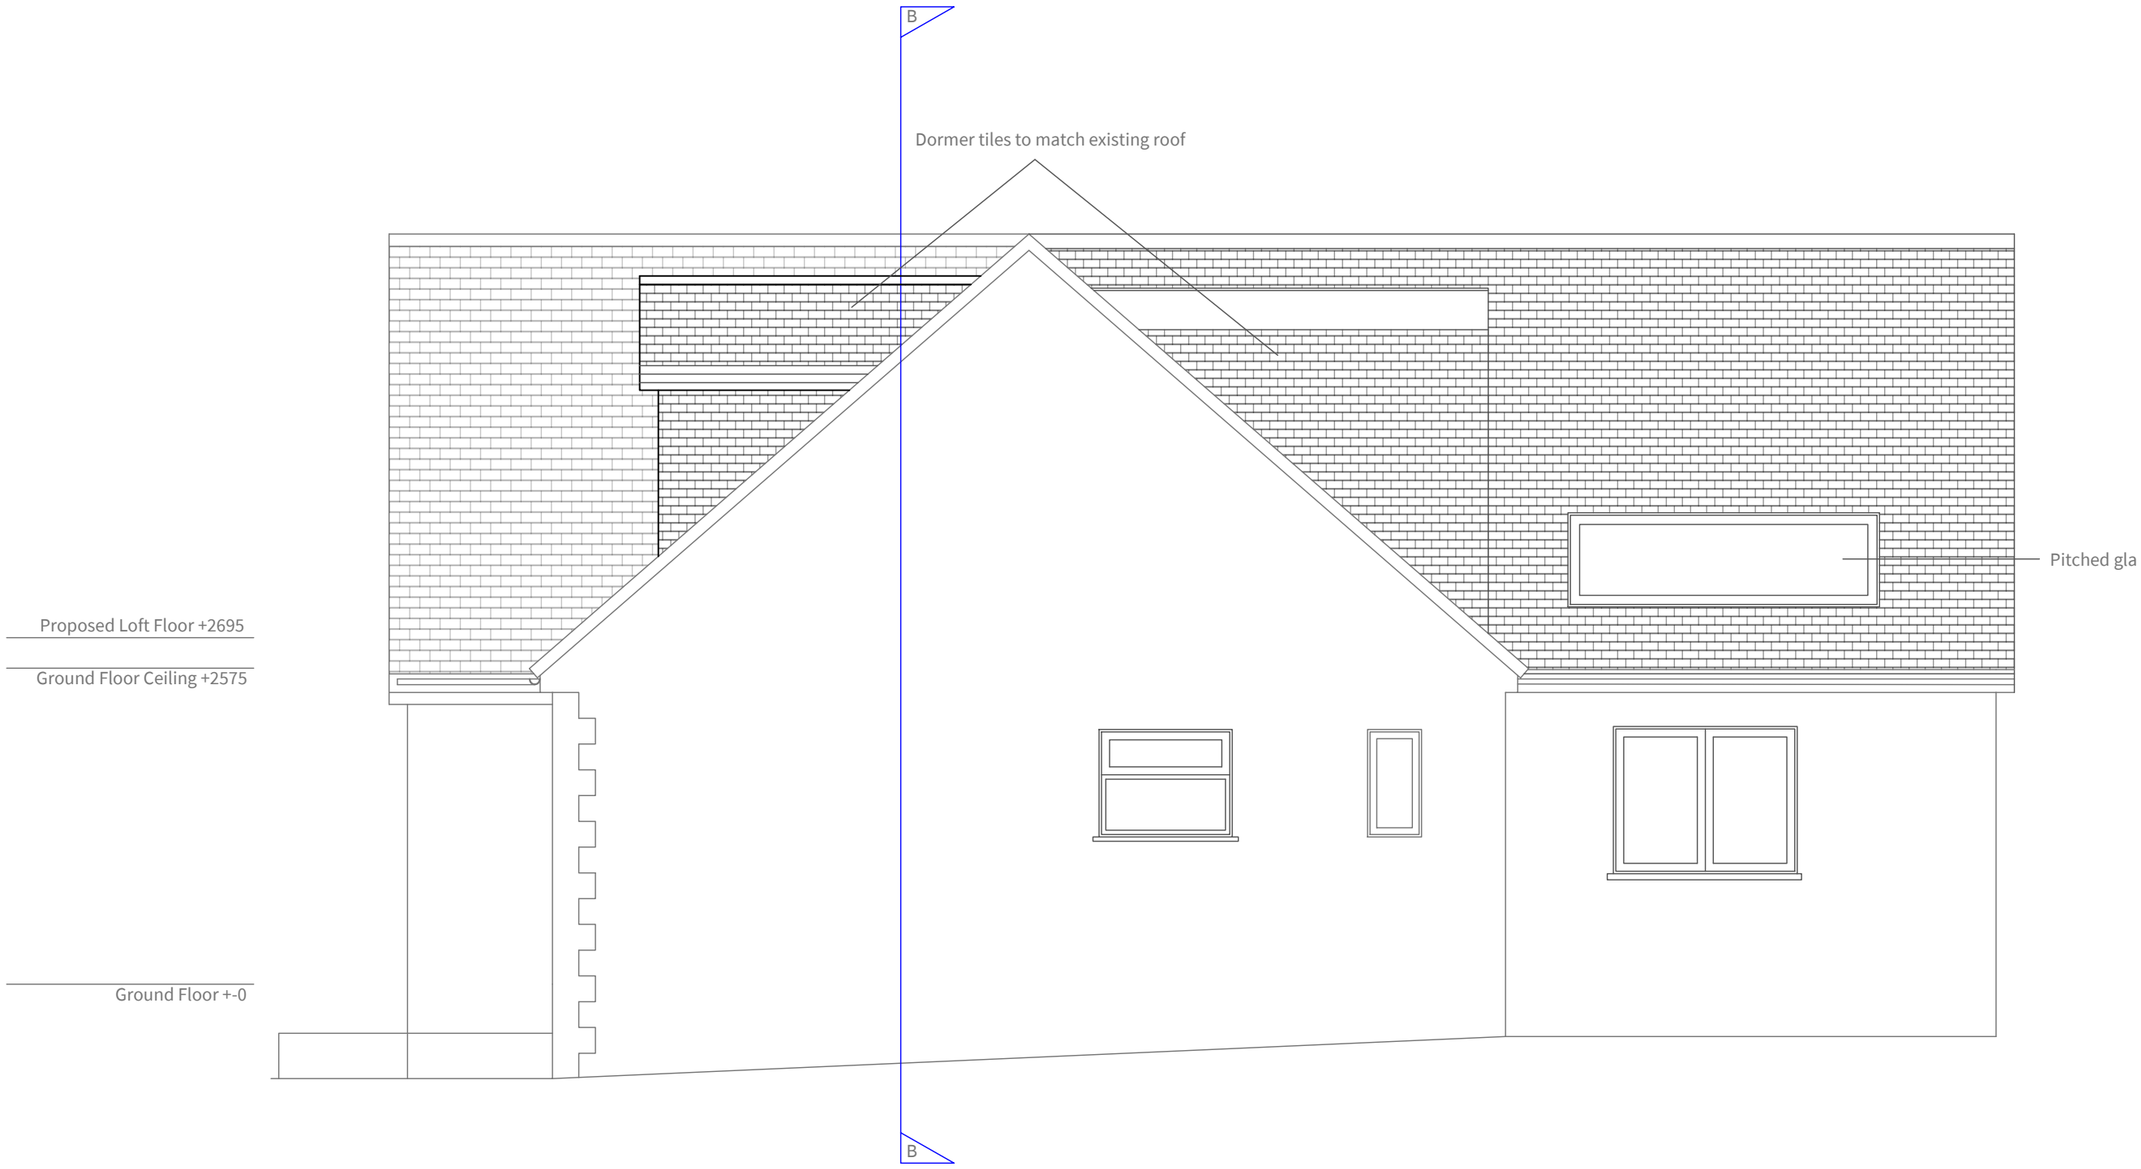

Revision History	
Rev no. & Date	Comments

1:50

1m 0 1m 2m 3m 4m 5m

This drawing in whole or in part is protected under copyright and shall not be reproduced without the prior express consent of Jeffery and Wilkes.

This drawing is for planning purposes only. ALL dimensions should be verified on site prior to commencement of works. All dimensions are in millimeters.

JEFFERY & WILKES

Client:	Details:		Title:	Project:	Drawn by:	Project code	Drawing no.
Greg Wilkes	Date :	07-09-2018	Proposed Elevation A-A	48 Keswick Gardens Ruislip London HA4 7XN	LW of Jeffery and Wilkes	SV018	010
	Scale :	1:75					
	Format:	A3					

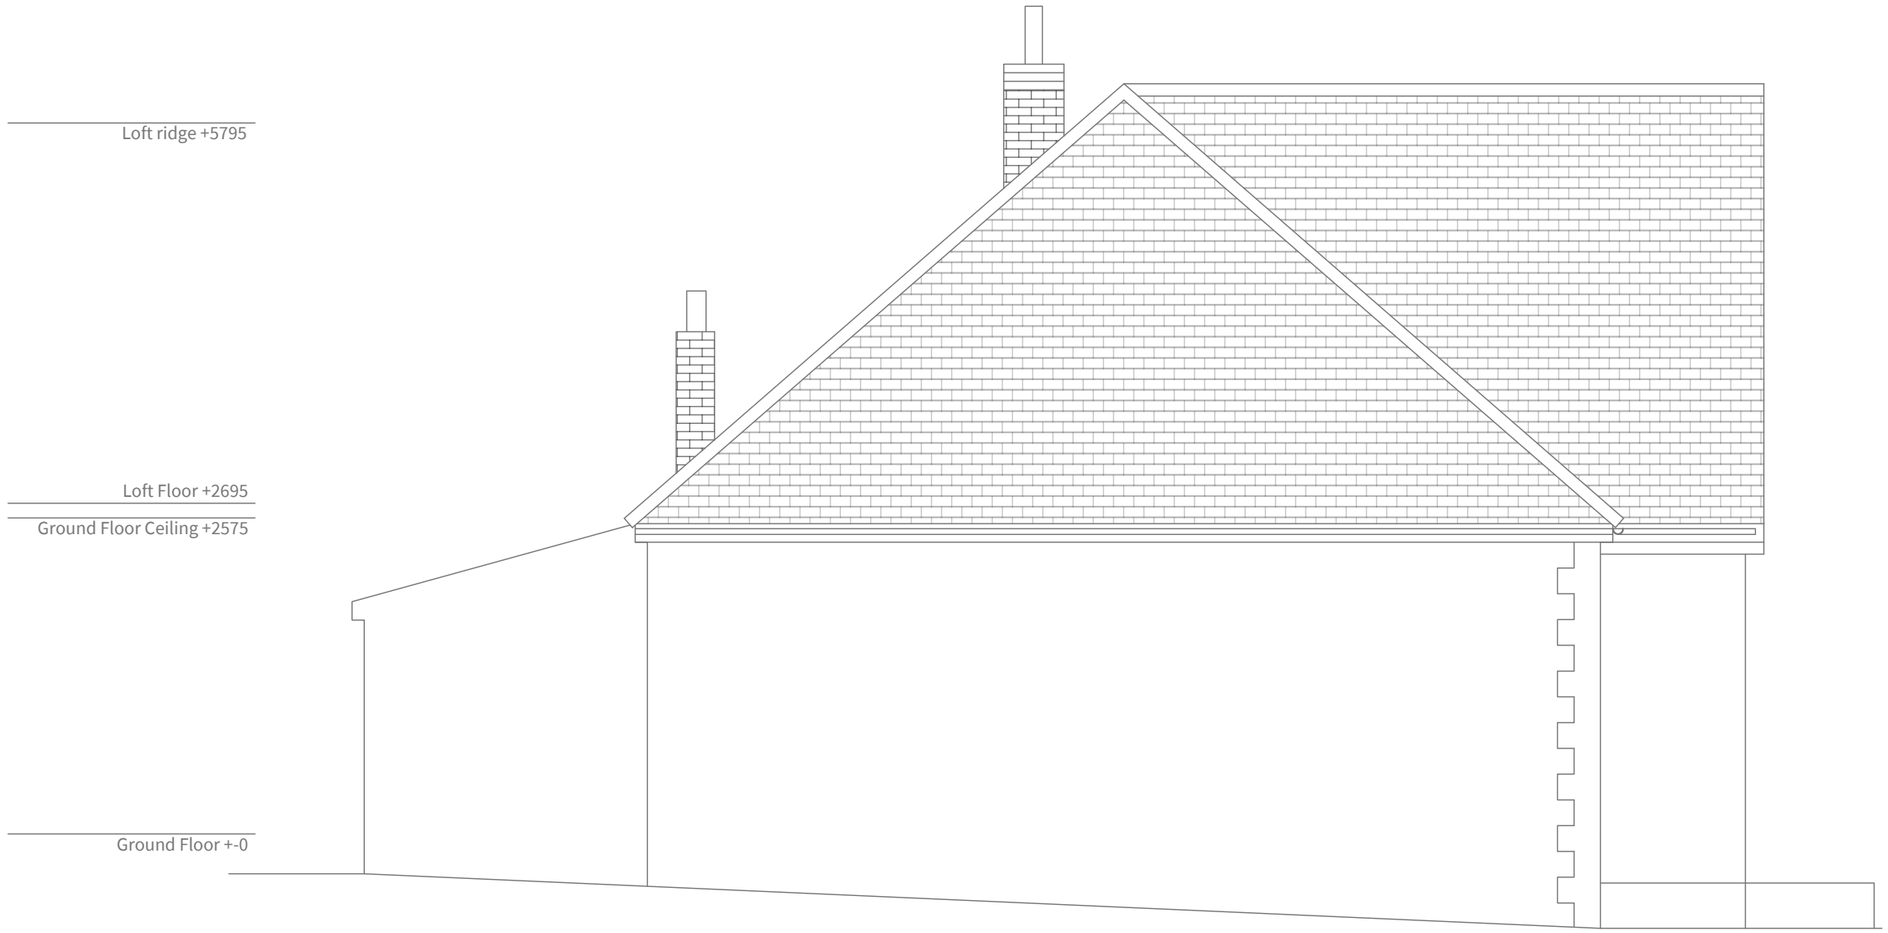

Revision History	
Rev no. & Date	Comments

1:50

1m 0 1m 2m 3m 4m 5m

This drawing in whole or in part is protected under copyright and shall not be reproduced without the prior express consent of Jeffery and Wilkes.

This drawing is for planning purposes only. ALL dimensions should be verified on site prior to commencement of works. All dimensions are in millimeters.

JEFFERY & WILKES

Client:	Details:		Title:	Project:	Drawn by:	Project code	Drawing no.
Greg Wilkes	Date :	07-09-2018	Existing Elevation B-B	48 Keswick Gardens Ruislip London HA4 7XN	LW of Jeffery and Wilkes	SV018	011
	Scale :	1:75					
	Format:	A3					

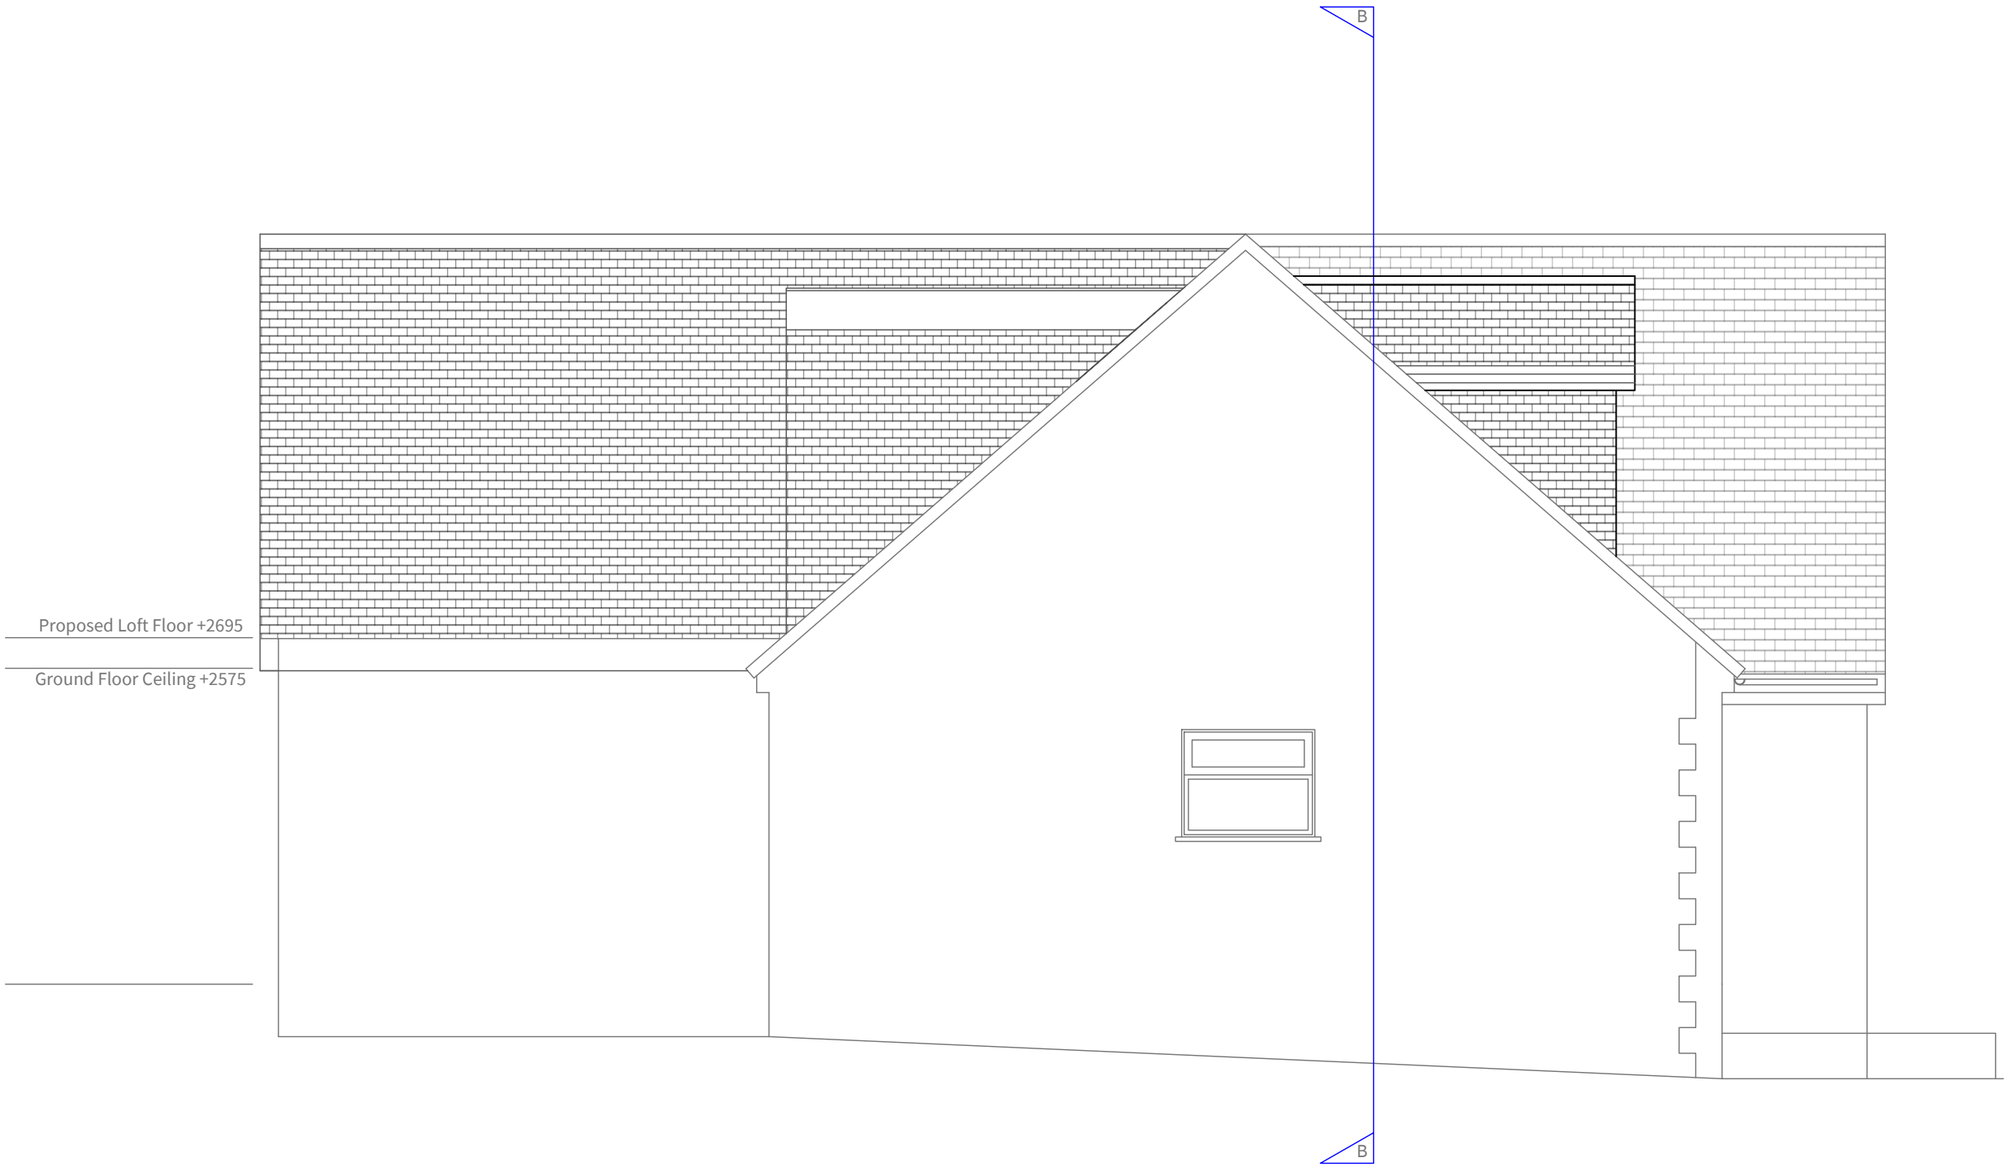

Revision History	
Rev no. & Date	Comments

1:50

1m 0 1m 2m 3m 4m 5m

This drawing in whole or in part is protected under copyright and shall not be reproduced without the prior express consent of Jeffery and Wilkes.

This drawing is for planning purposes only. ALL dimensions should be verified on site prior to commencement of works. All dimensions are in millimeters.

JEFFERY & WILKES

Client:	Details:		Title:	Project:	Drawn by:	Project code	Drawing no.
Greg Wilkes	Date :	07-09-2018	Proposed Elevation B-B	48 Keswick Gardens Ruislip London HA4 7XN	LW of Jeffery and Wilkes	SV018	012
	Scale :	1:75					
	Format:	A3					