

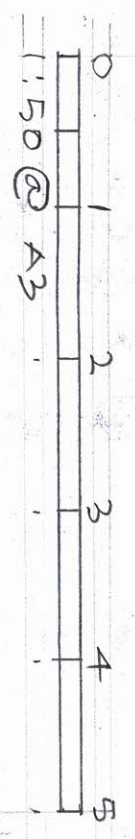



LOFT CONVERSION AT
55 CREST GARDENS, RUISLIP

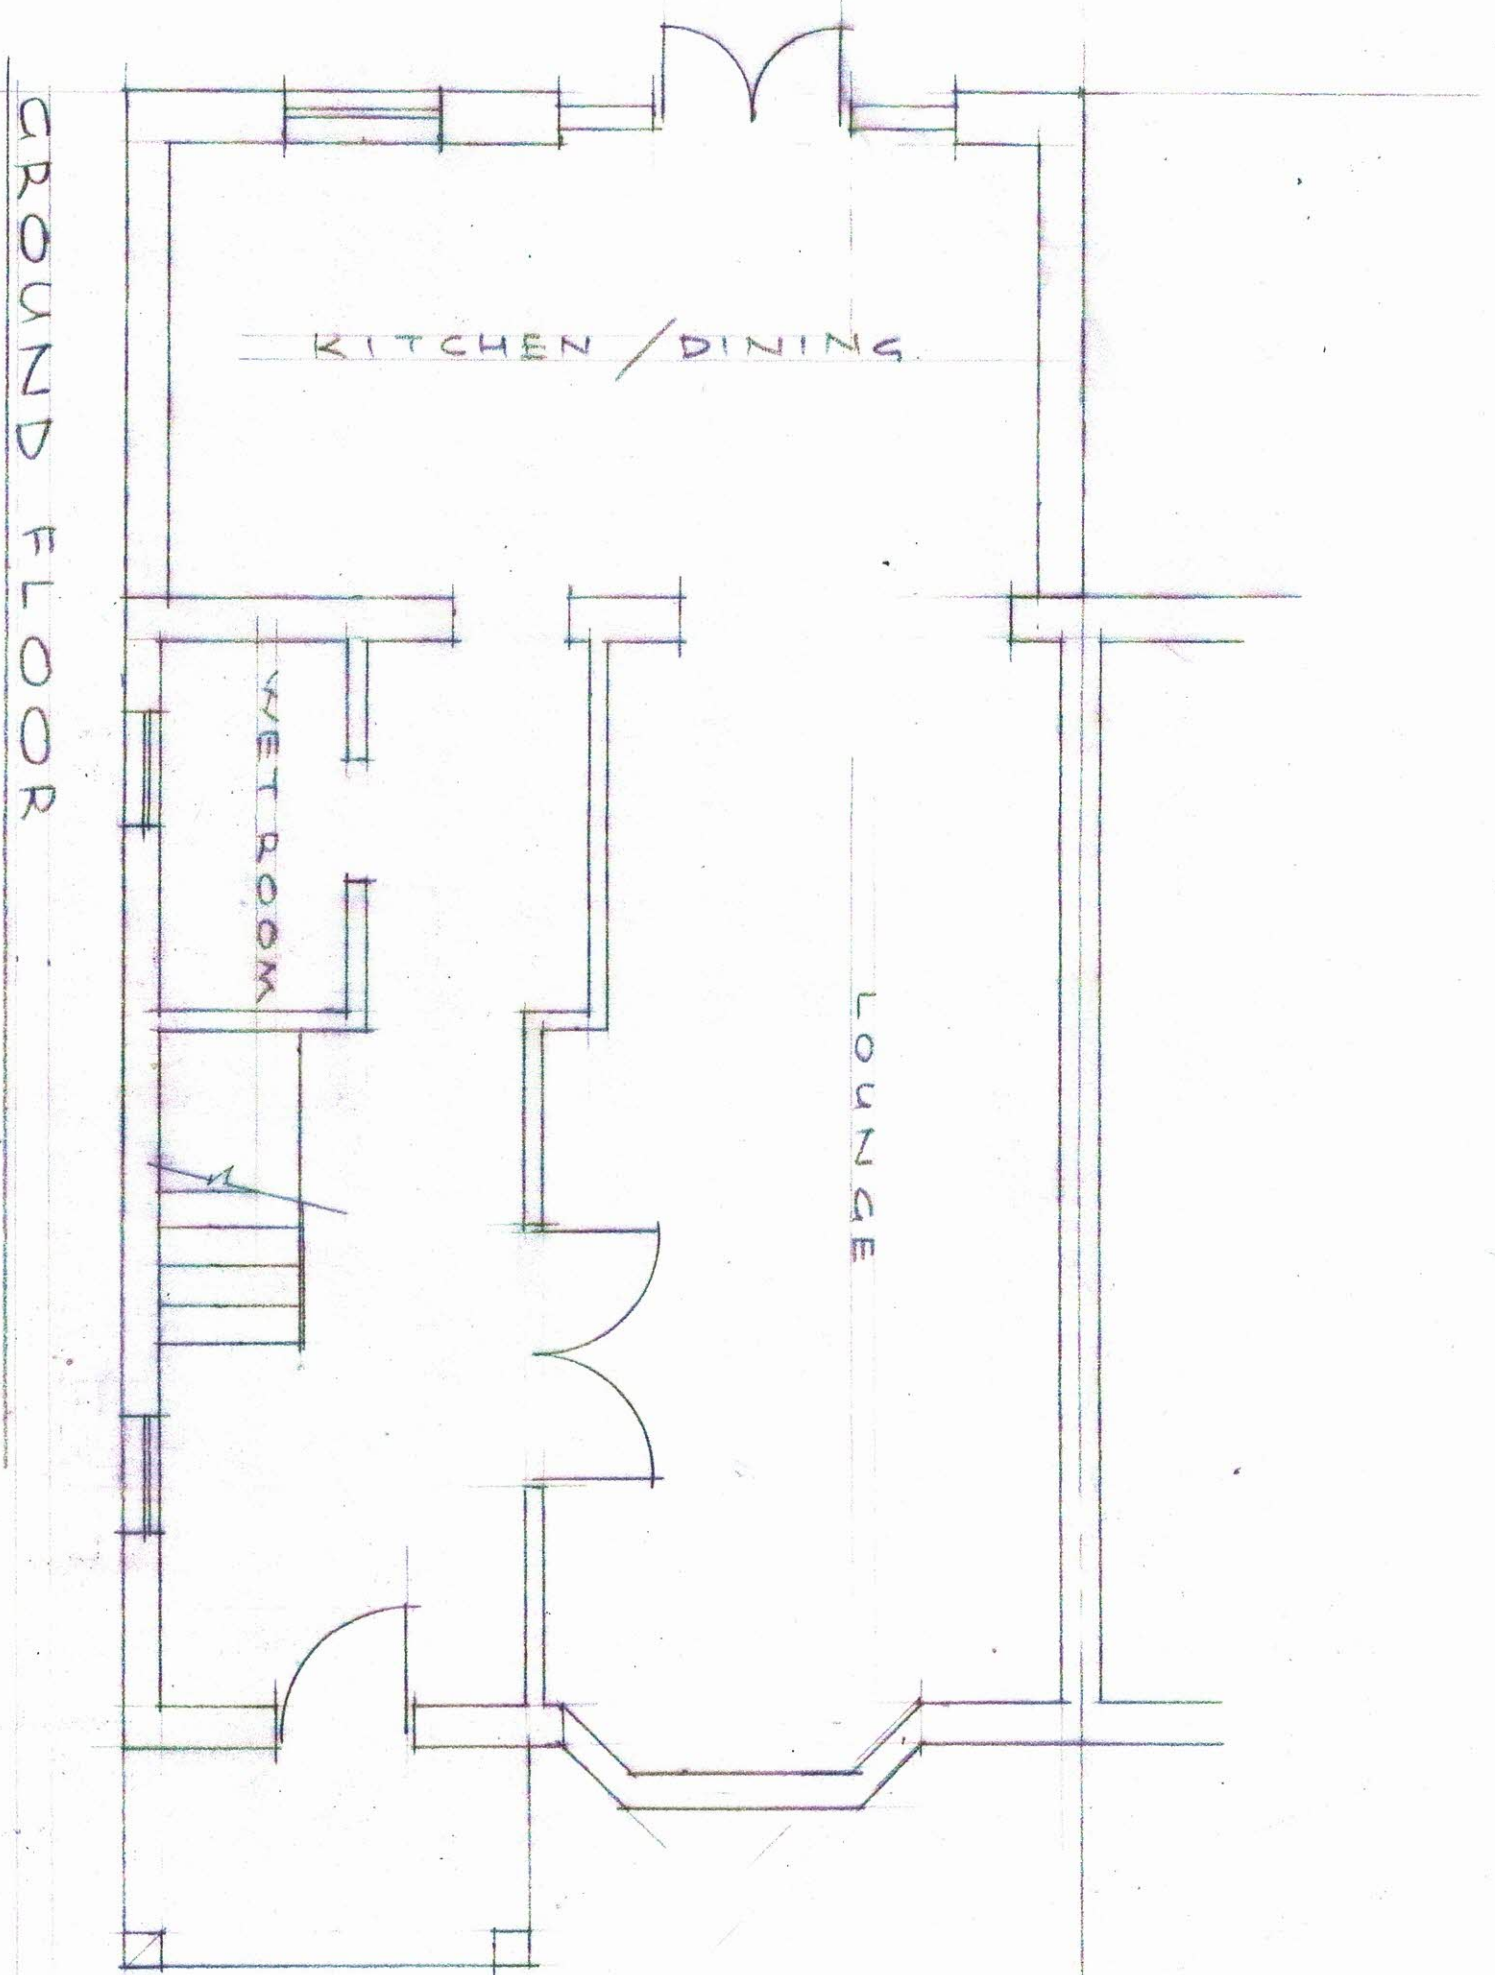

2021/11/01

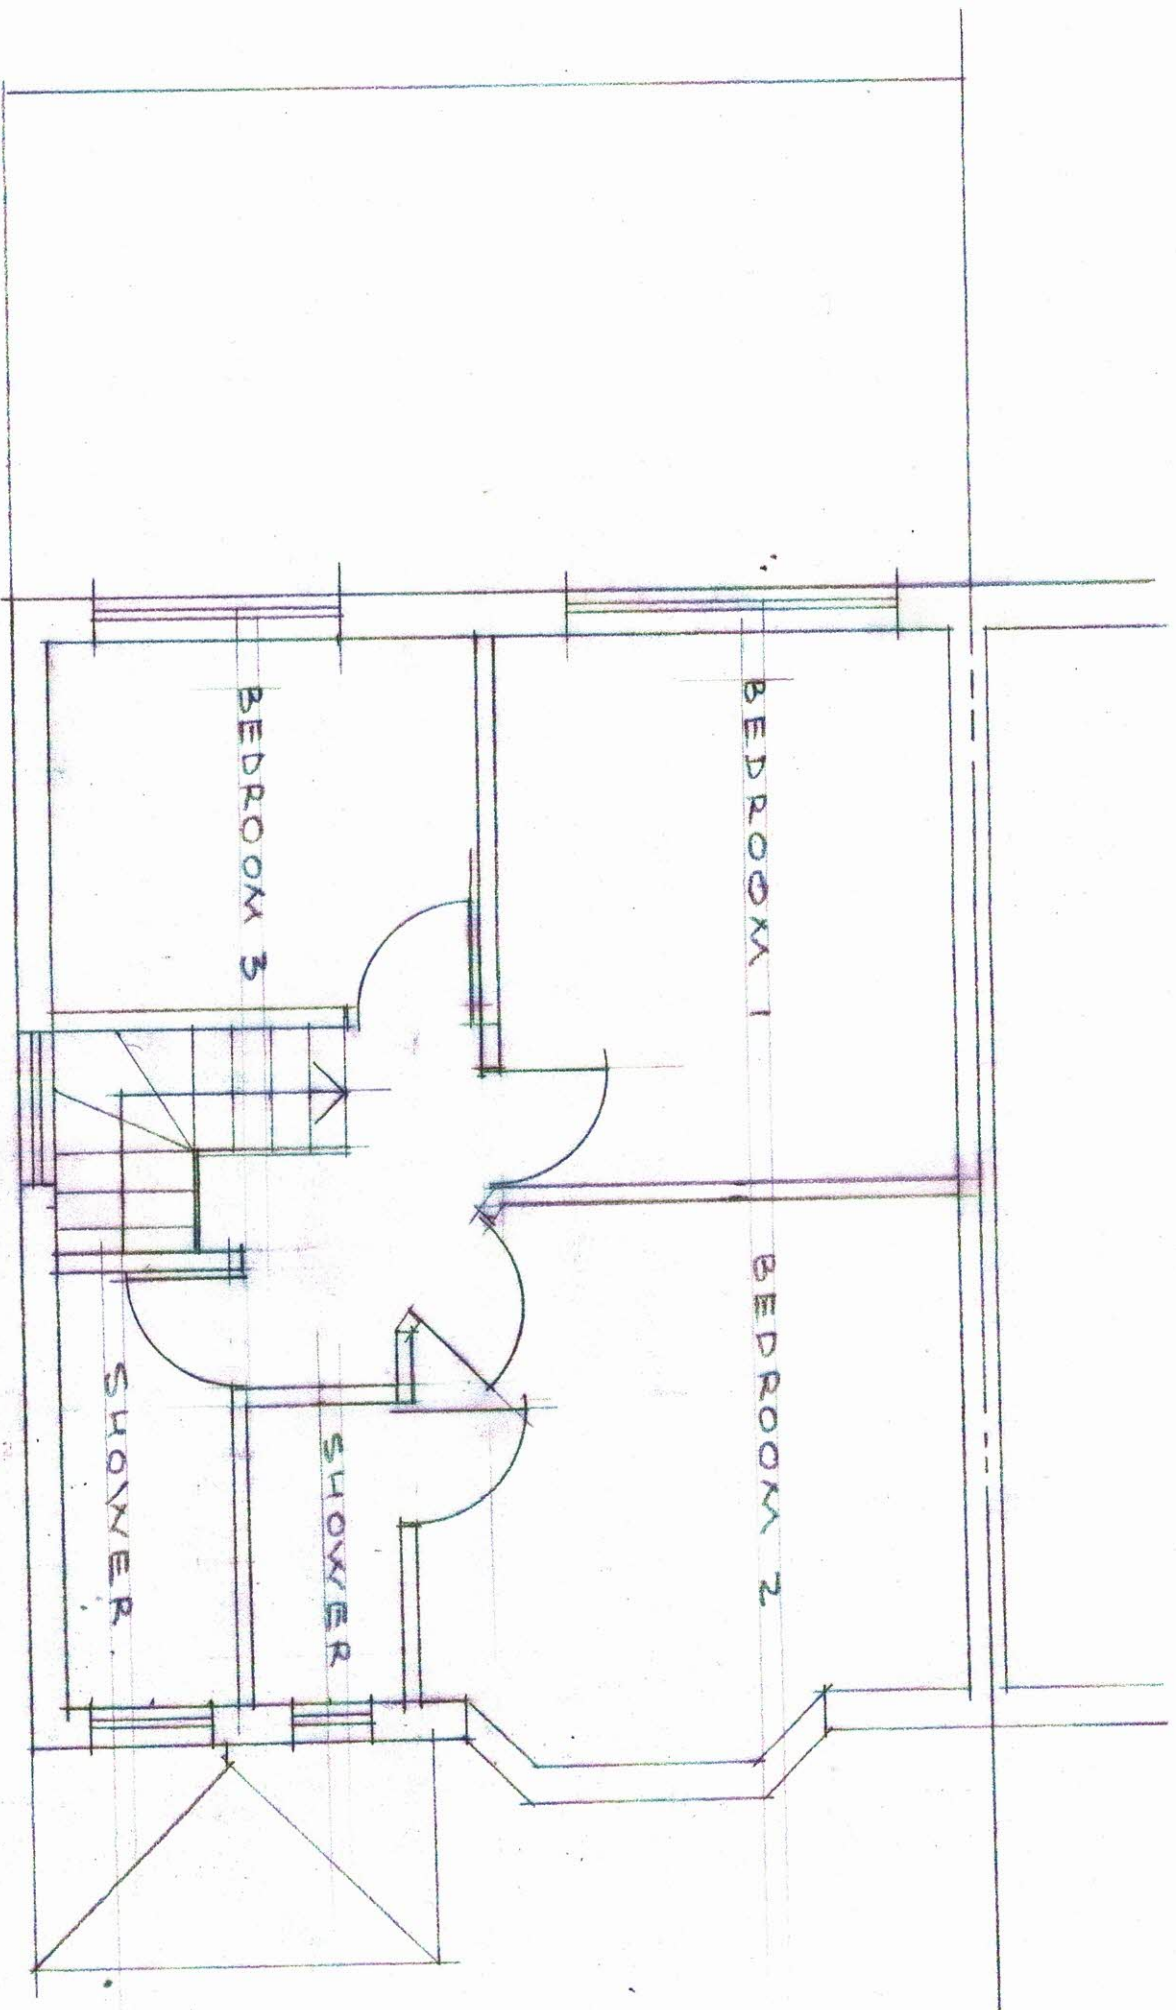


FIRST FLOOR (EXISTING)

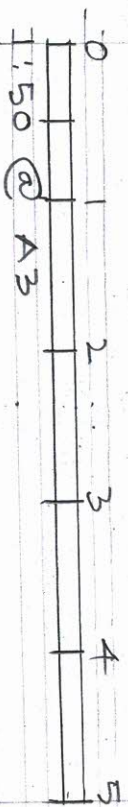

LOFT CONVERSION AT:
55 CREST GARDENS, RUISLIP

SCALE: DATE: MAY 21
2021/11/02

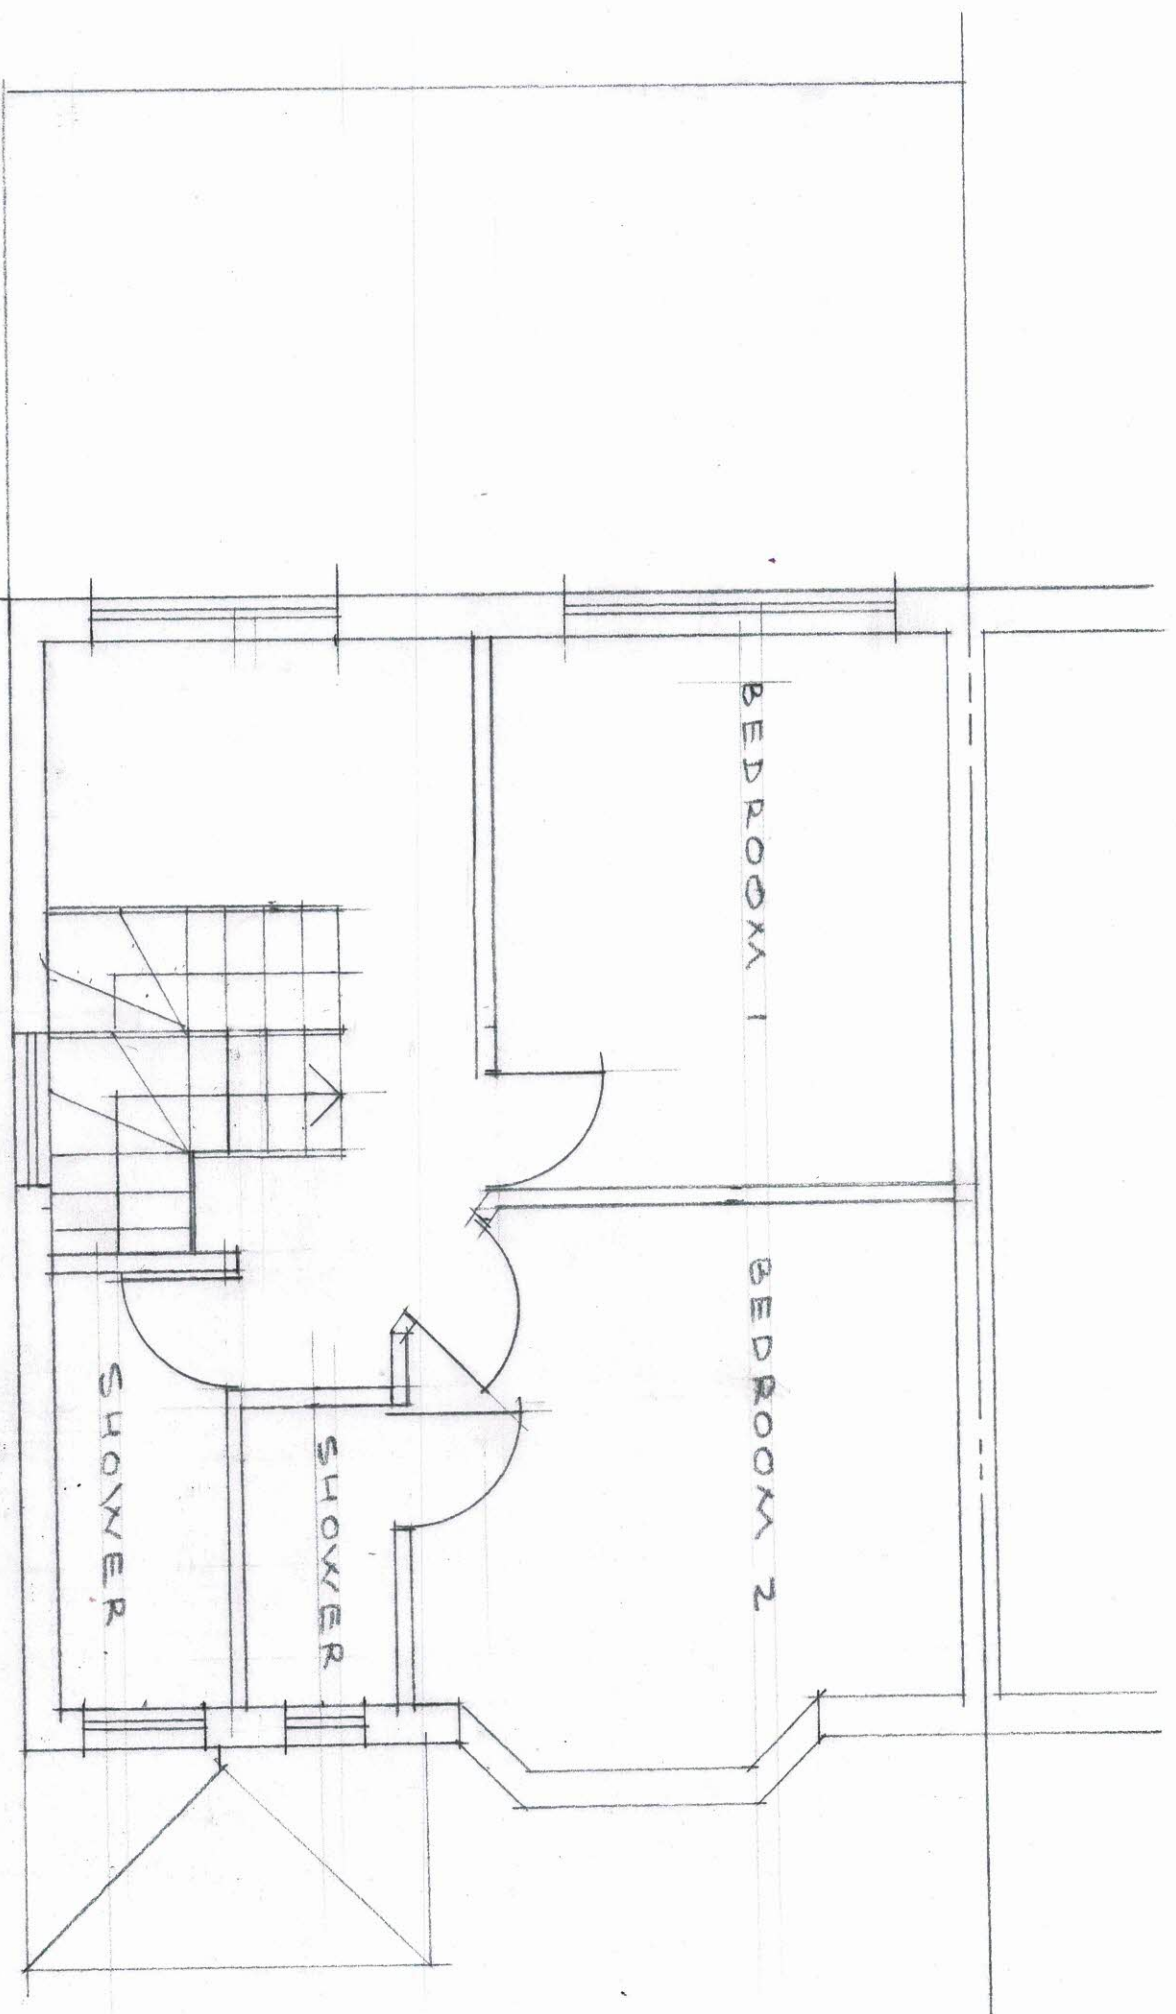


FIRST FLOOR (PROPOSED)




LOFT CONVERSION AT:
55 CREST GARDENS, RUISLIP

SCALE: DATE: MAY 21
2021/11/03


LOFT CONVERSION AT 65 CREST GARDENS, RUISLIP

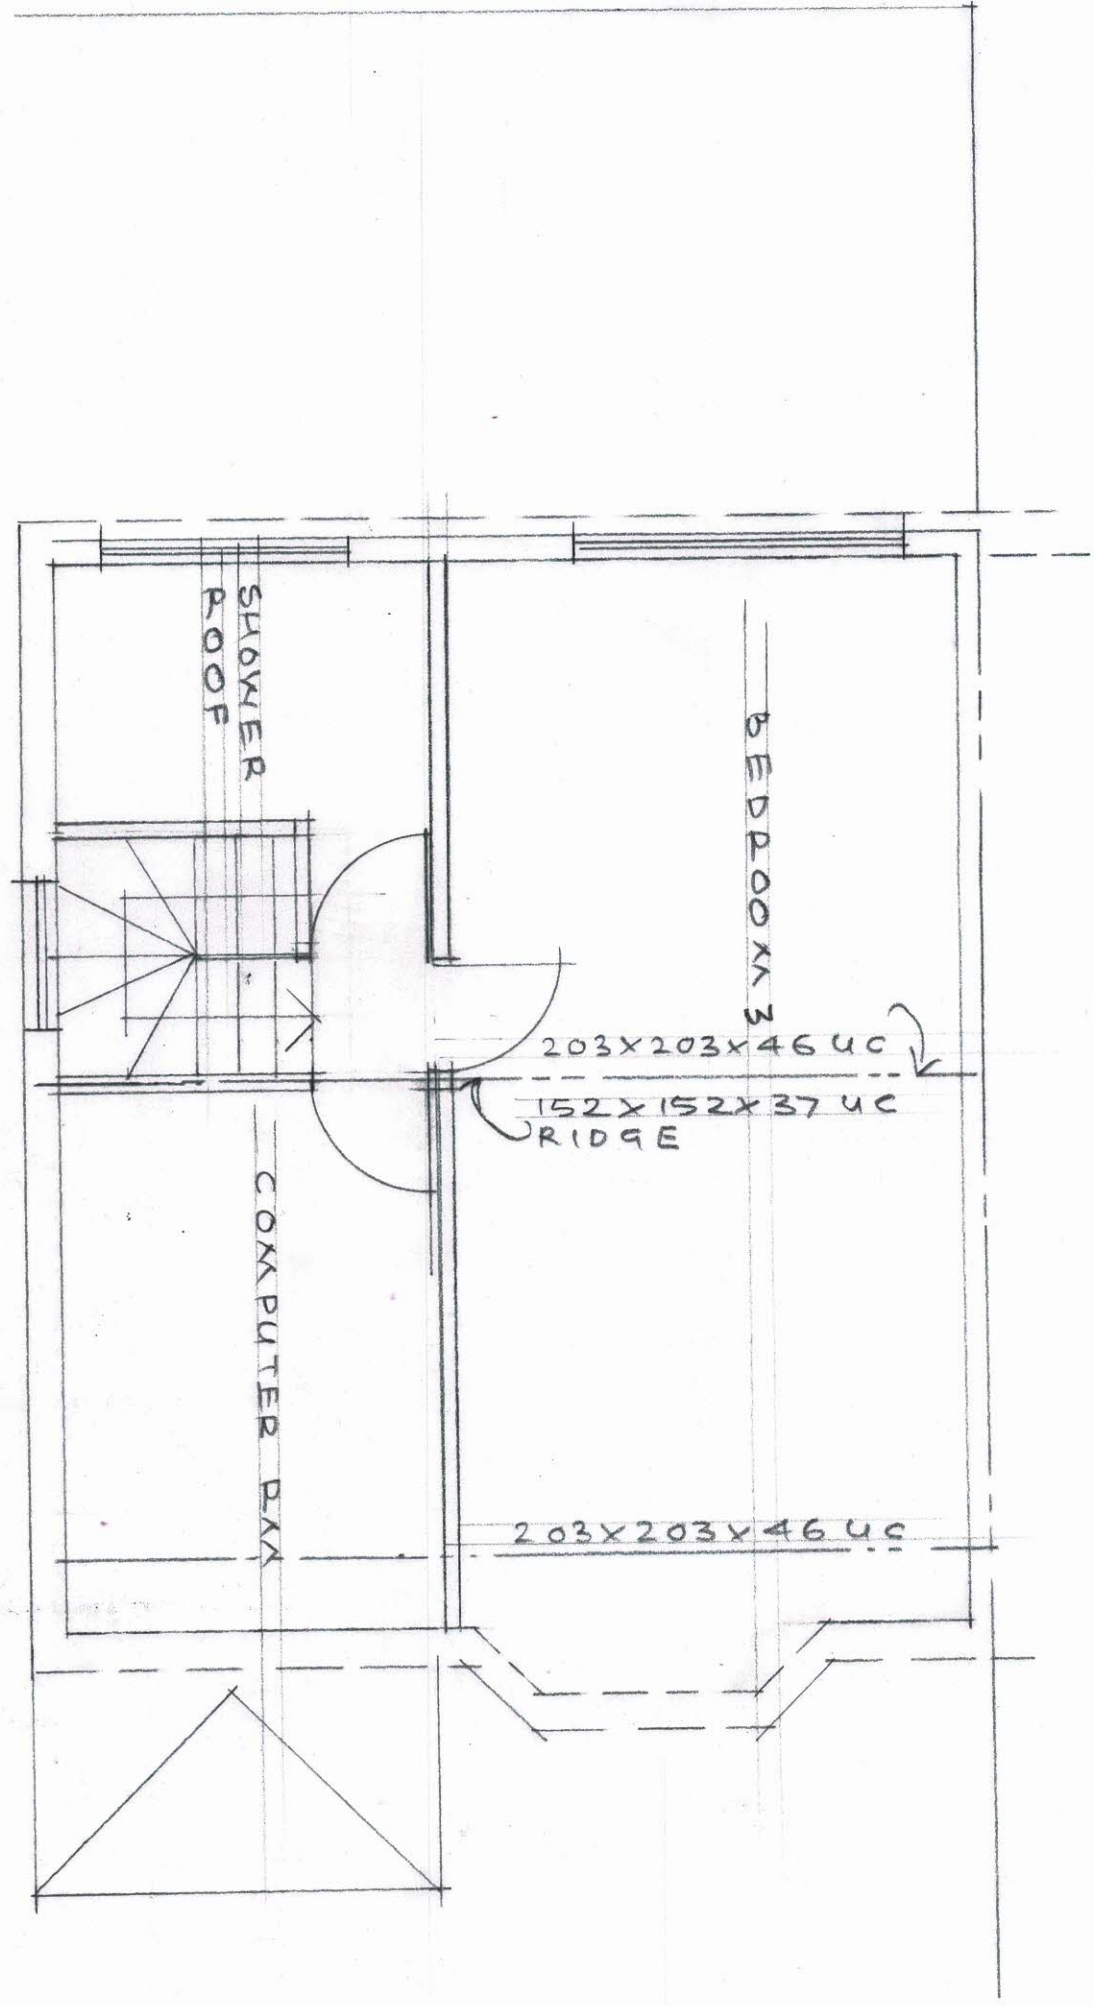


SCALE: DATE: MAY 21 2021/11/04

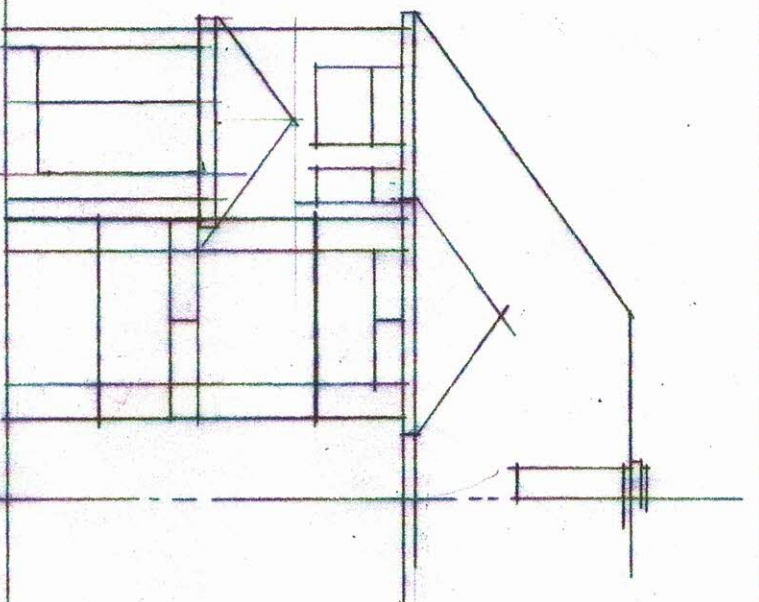


FRONT ELEVATION

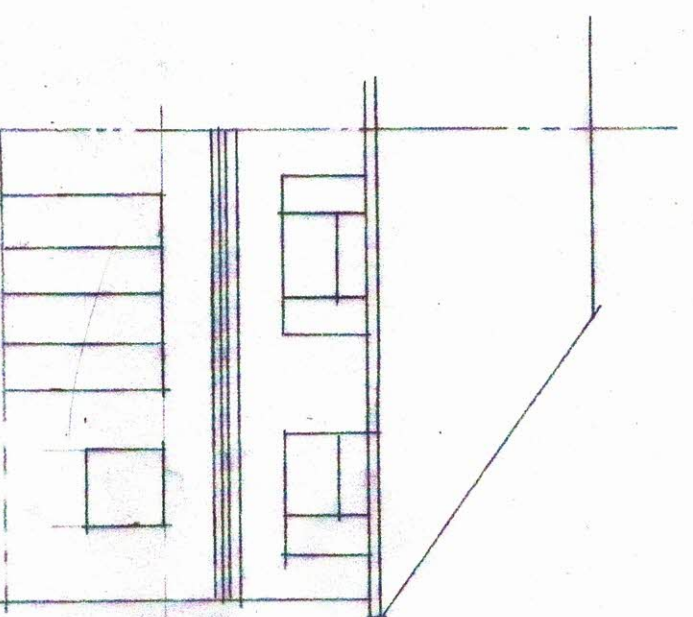

REAR ELEVATION

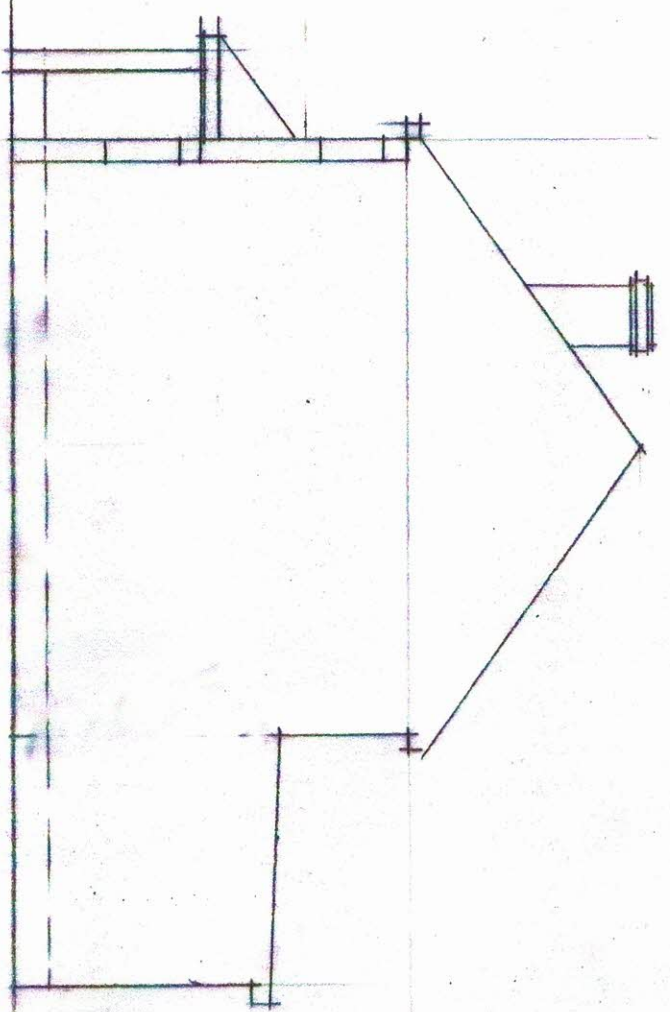

SIDE ELEVATION

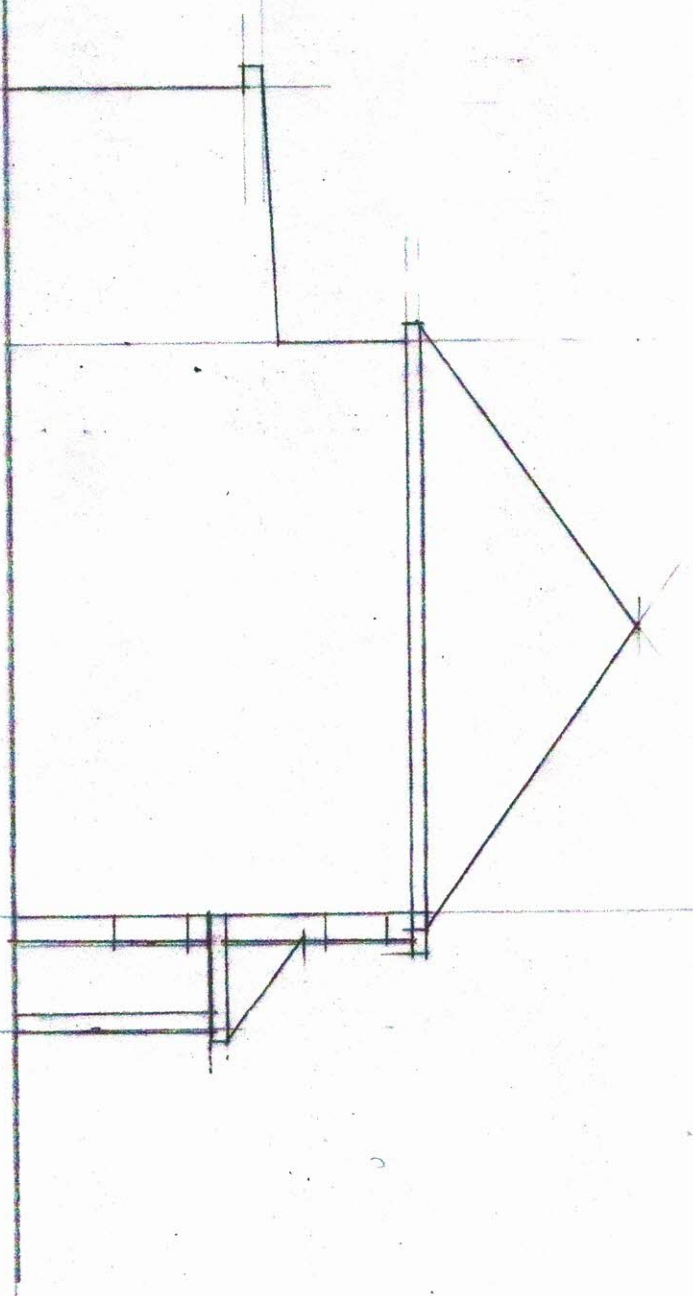


SIDE ELEVATION

EXISTING ELEVATIONS




LOFT CONVERSION AT
55 CREST GARDENS, RUISLIP.


SCALE: DATE/MAY/21
2021/11/05

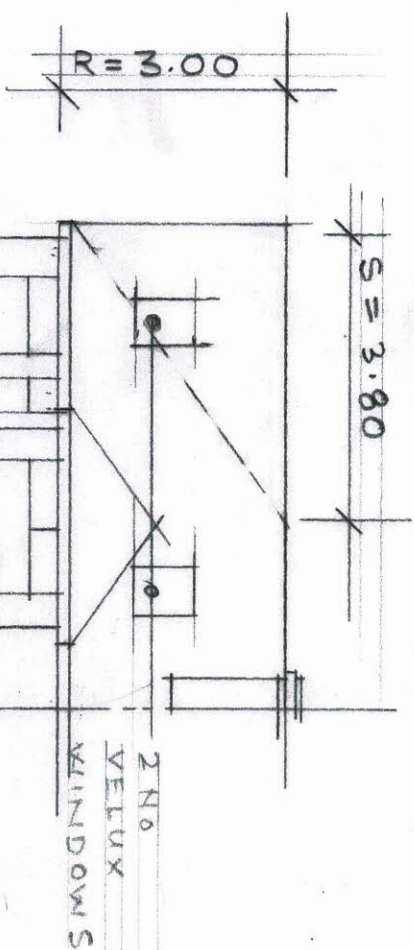


WINDOWS TO MATCH
TILE FACING

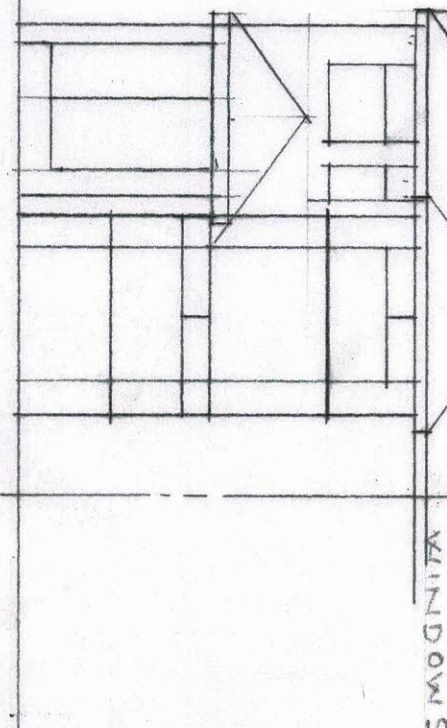


FRONT ELEVATION

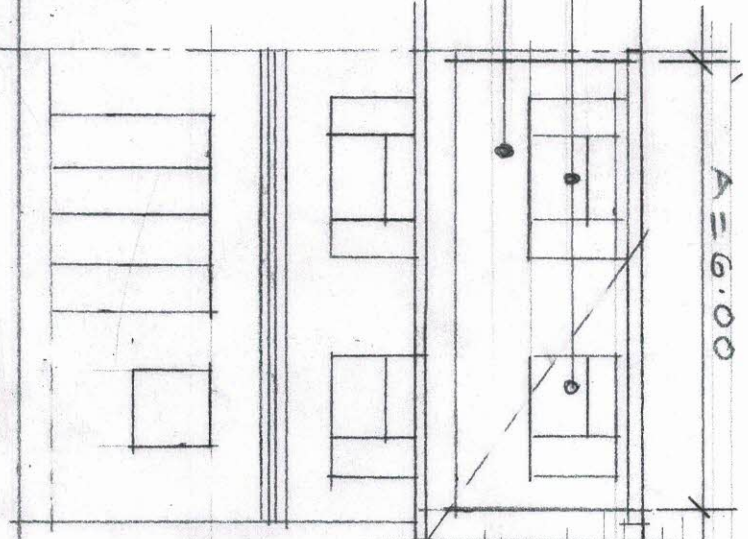

REAR ELEVATION

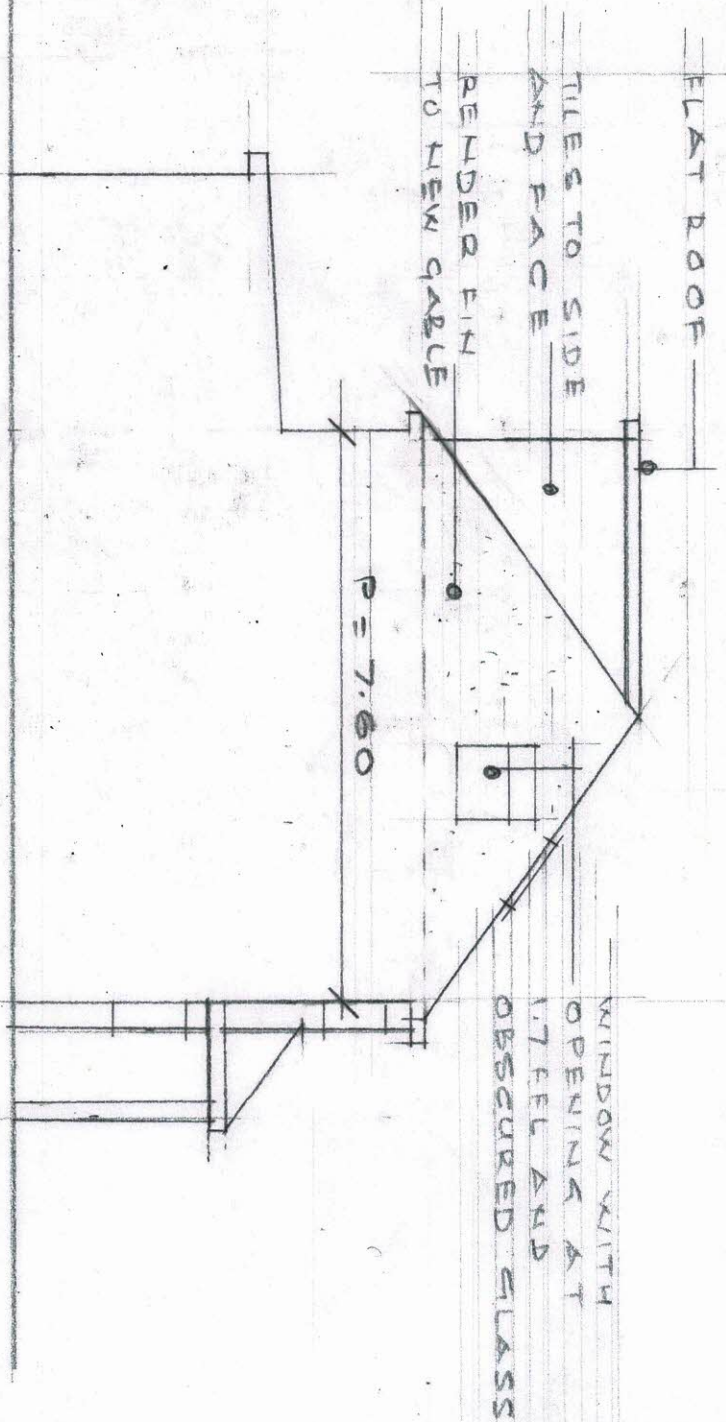

SIDE ELEVATION

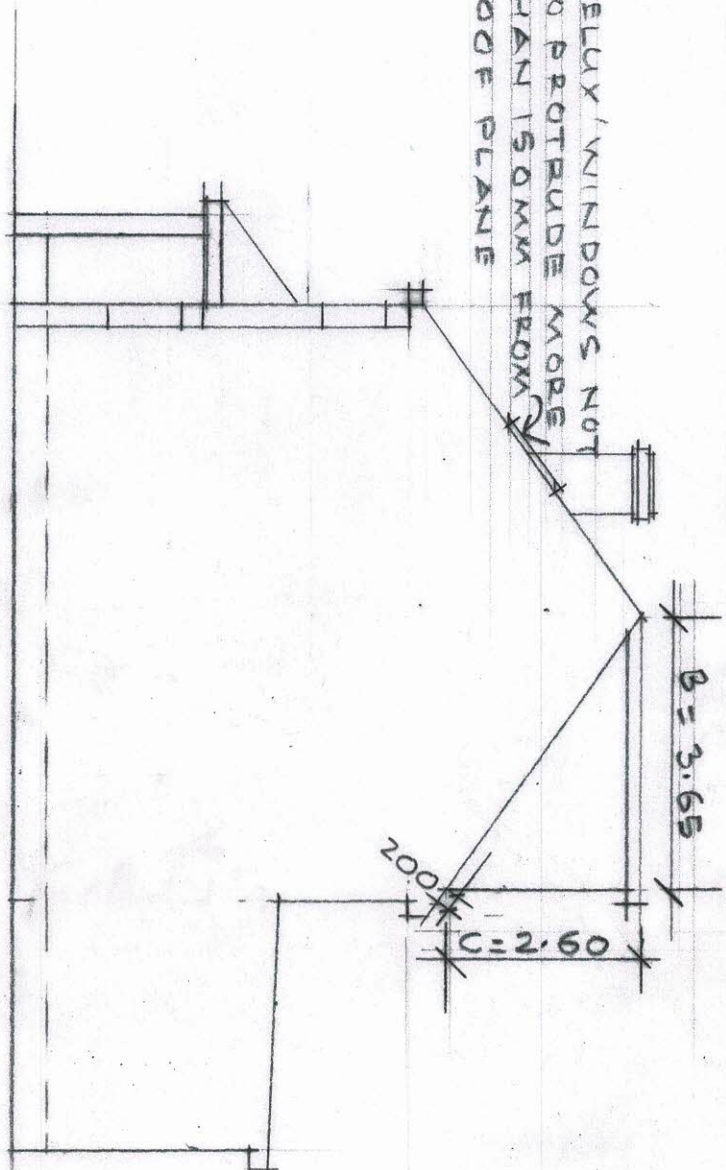

SIDE ELEVATION

PROPOSED ELEVATIONS

VOLUME CALCULATION

HIP TO GABLE	
$P \times R \times S / 6$	
$7.6 \times 3.0 \times 3.8 / 6 = 14.44 \text{ m}^3$	
DORMER	
$A \times B \times C / 2$	
$6.0 \times 3.65 \times 2.60 / 2 = 28.47 \text{ m}^3$	
TOTAL	$= 42.91 \text{ m}^3$
LESS THAN 50M ³	

0 1 2 3 4 5
1:100 @ A3

LOFT CONVERSION AT
55 CREST GARDENS, RUISLIP

SCALE: DATE: MAY 21
2021/11/06