




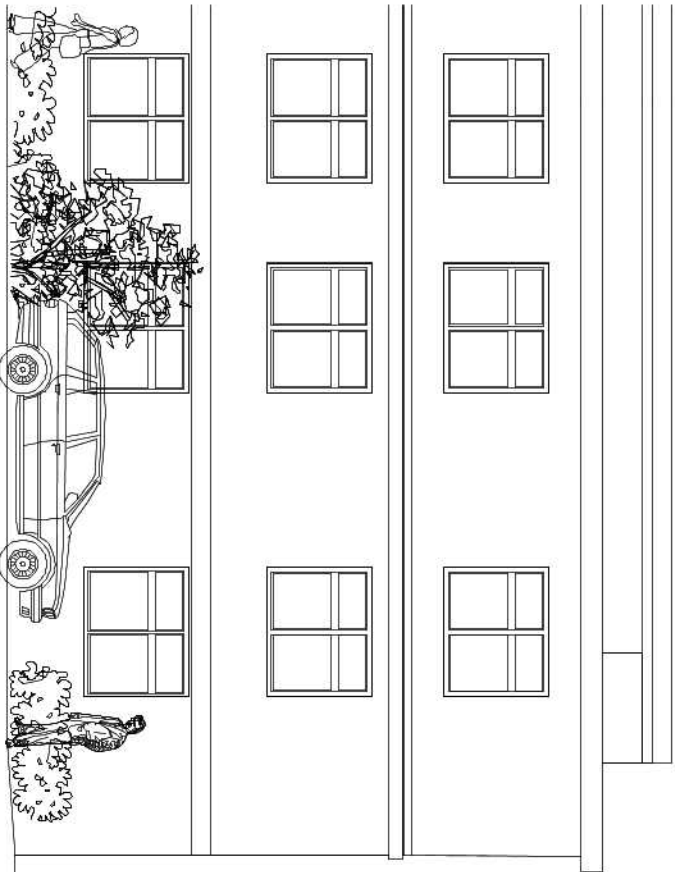


Elevation - Front

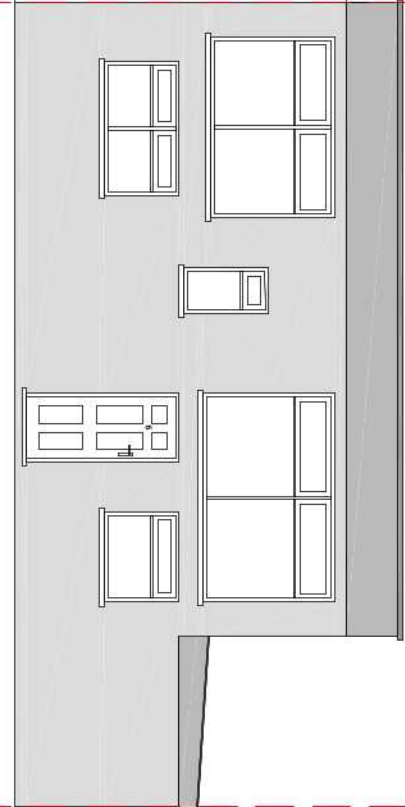



Elevation - Side

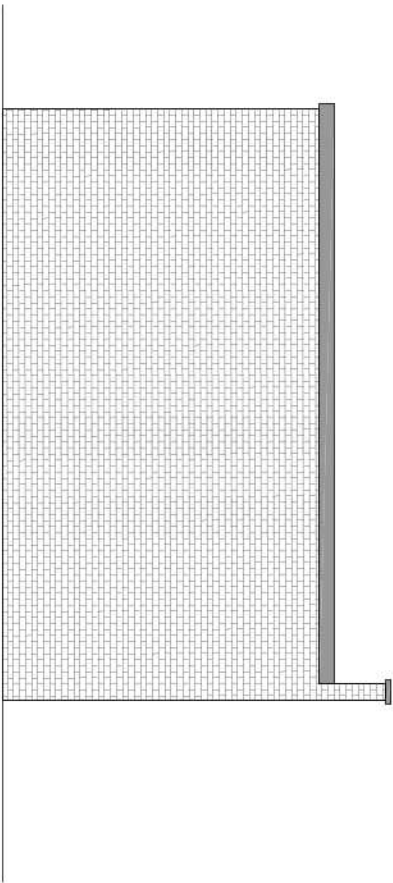

Elevation - Side

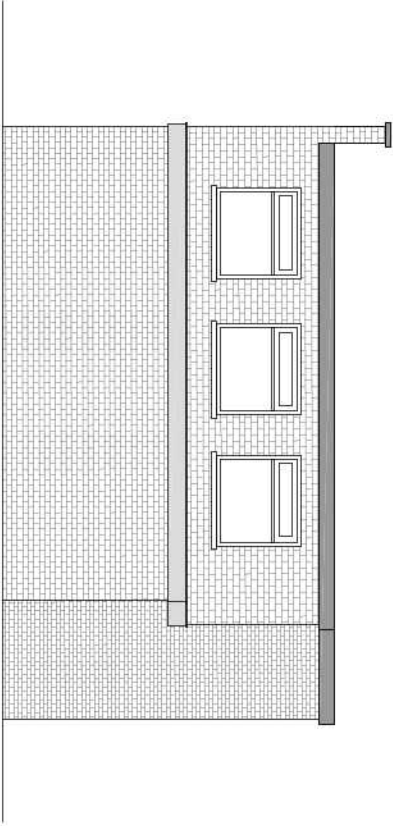


Elevation - Rear

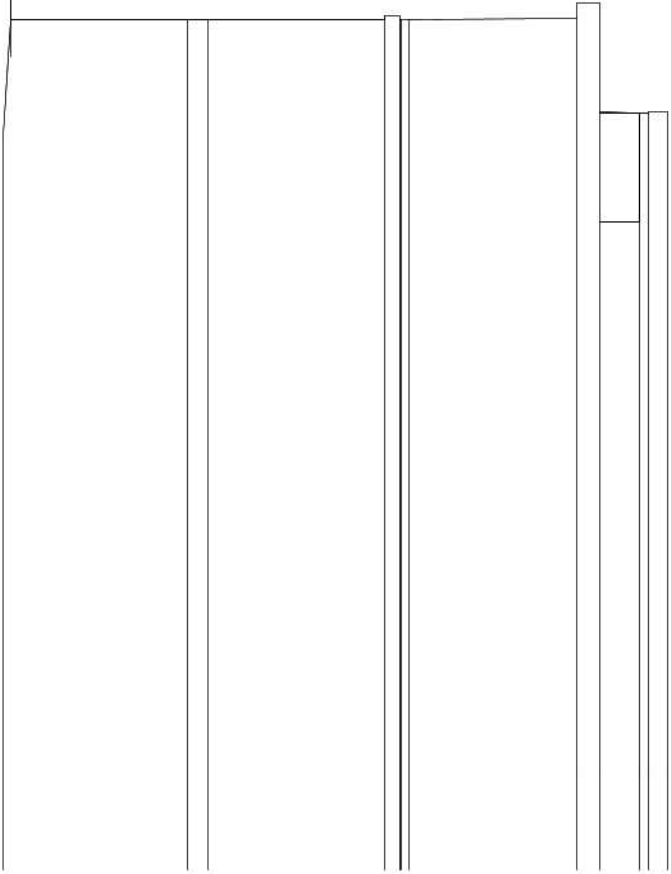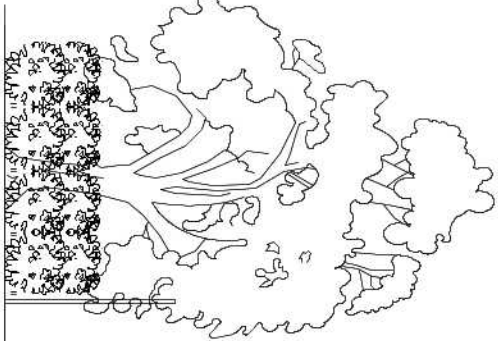

NOTES:

Existing - Elevations

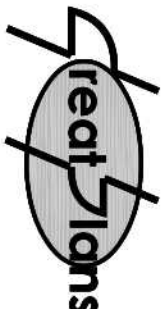

Contacts:
Tel: 07976 928 789
E-Mail: joel.gray@greatplans.co.uk

Client:

Location:
6 THE RUNWAY
RUISLIP
HA4 6SE

Scale: 1:100 @ A3

0 1M 5M



Date: Drawn By:

07-05-20

Joel Gray

Drg No: 02