




Elevation - Front

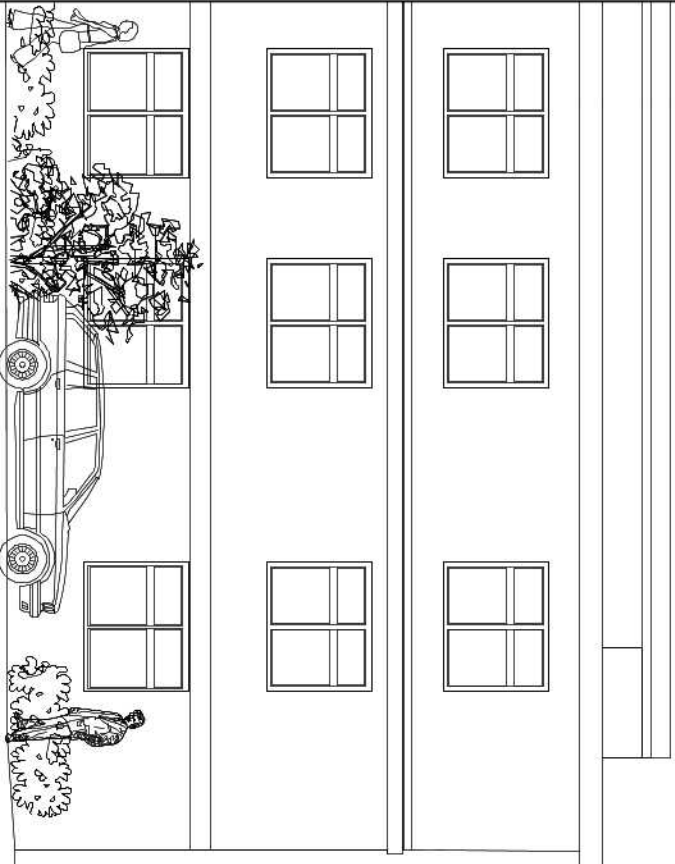


Elevation - Front

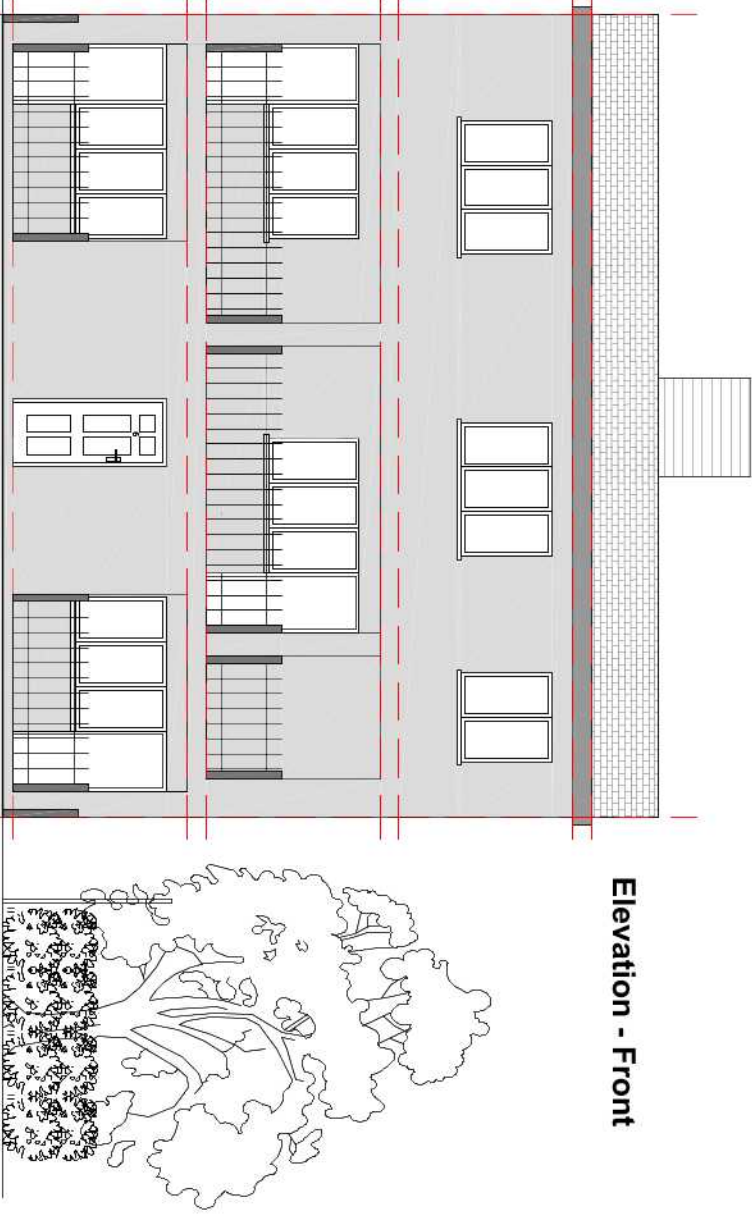


Elevation - Side

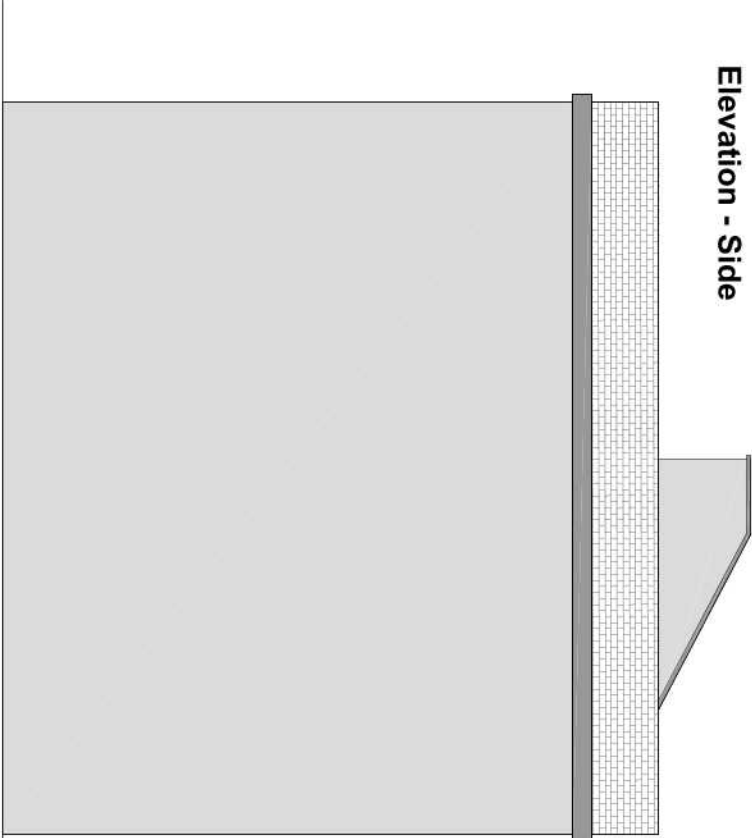


Elevation - Side

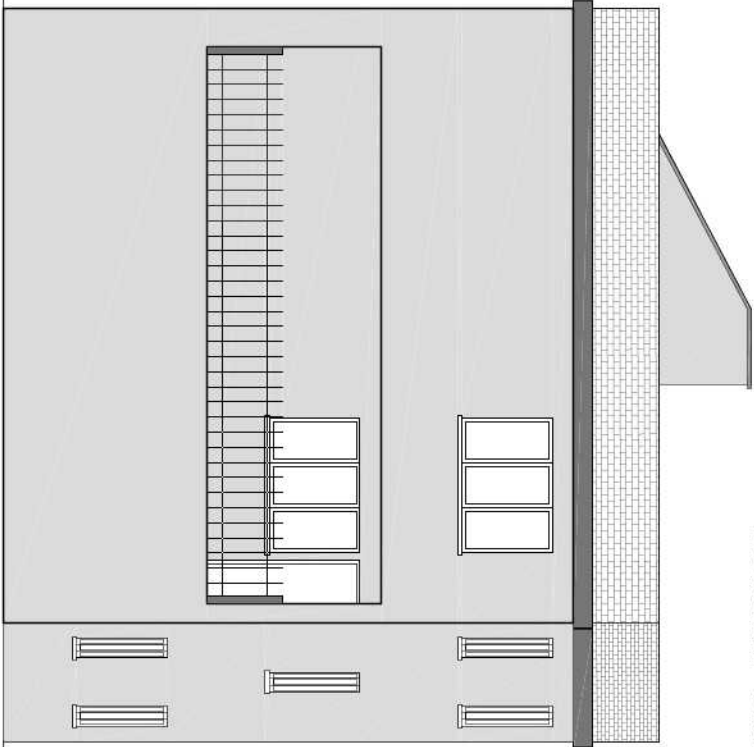

Elevation - Rear

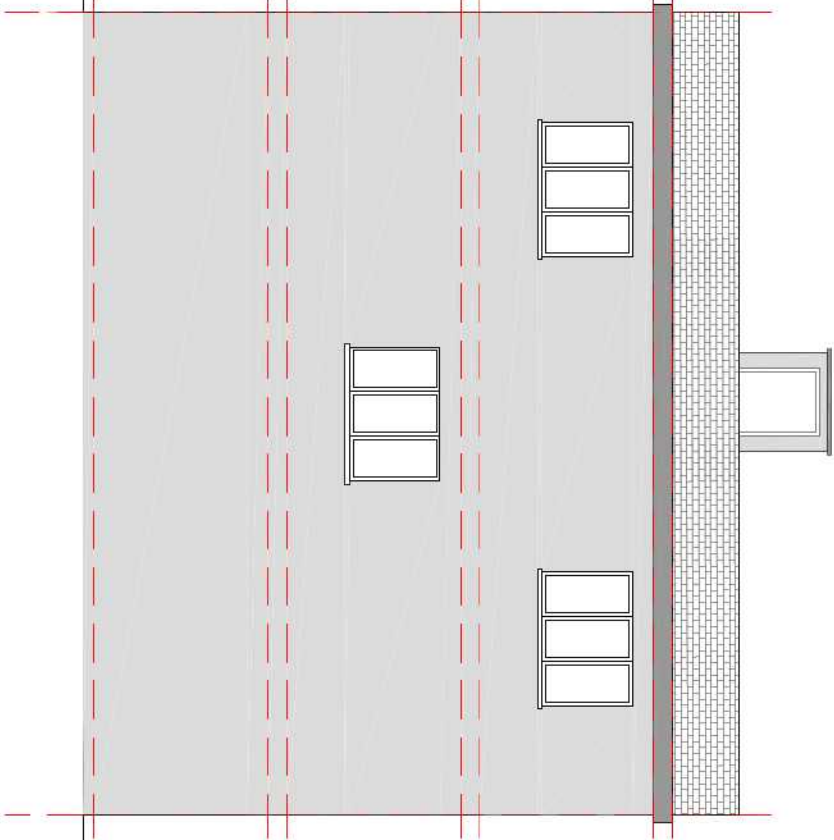

Elevation - Rear

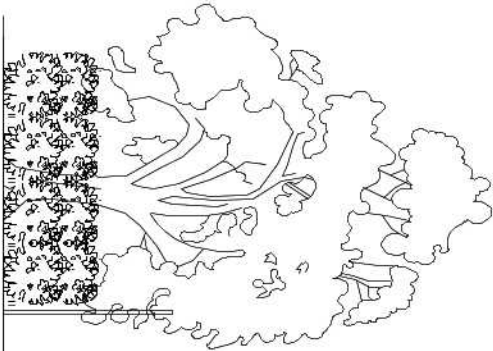


NOTES:

Proposed - Elevations

Location:

6 THE RUNWAY  
RUISLIP  
HA4 6SE

Scale: 1:100 @ A4

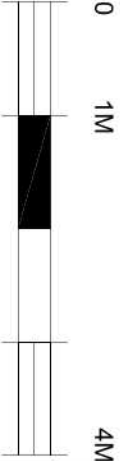

Date:


07-05-20

Drawn By:

Joel Gray

Drg No:

04

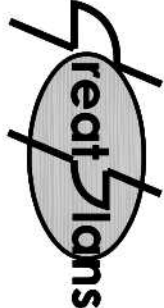

Contacts:

Tel: 07976 928 789

E-Mail: joel.gray@greatplans.co.uk