



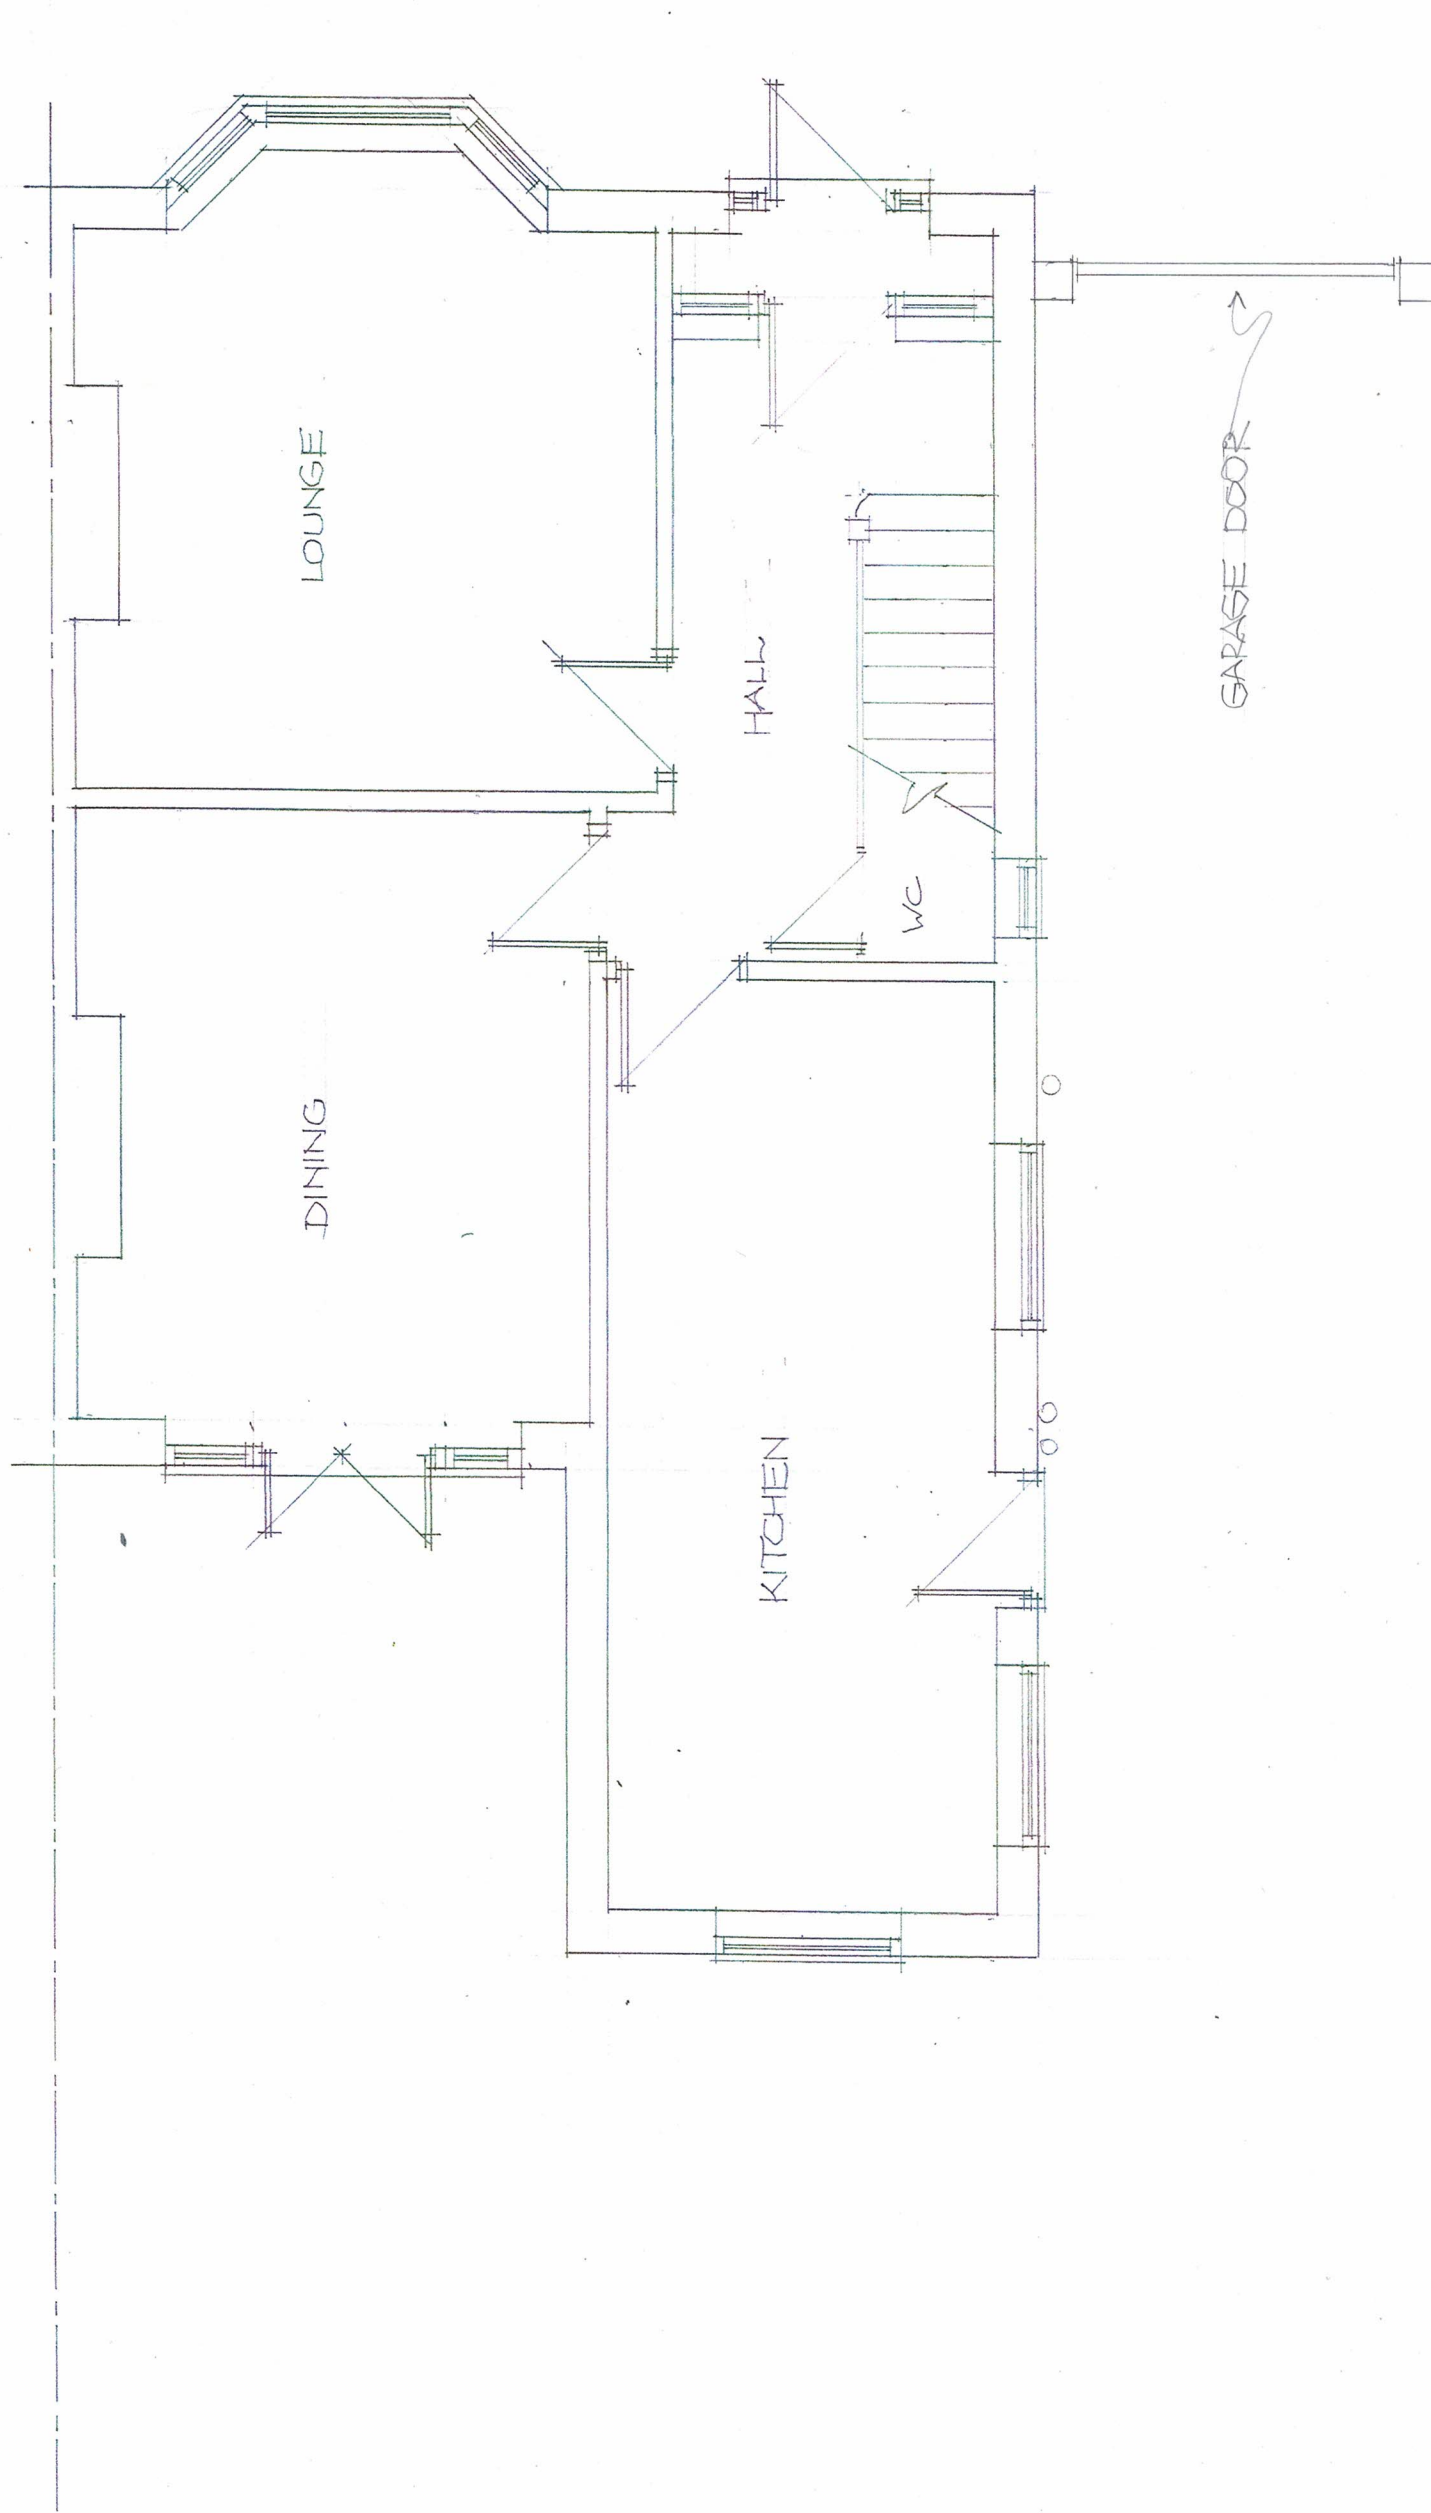

GROUND FLOOR - EXISTING

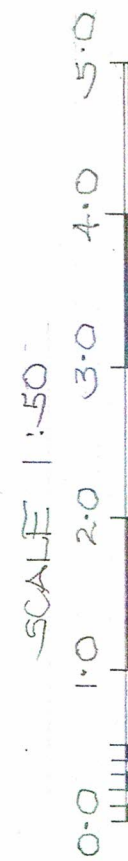

	Dwg No. KLP 2	Proposals for 144 Swakeleys Road Ickenham UB10 8BA	keithdunford@gmail.com 07932174640
--	-------------------------	---	--