



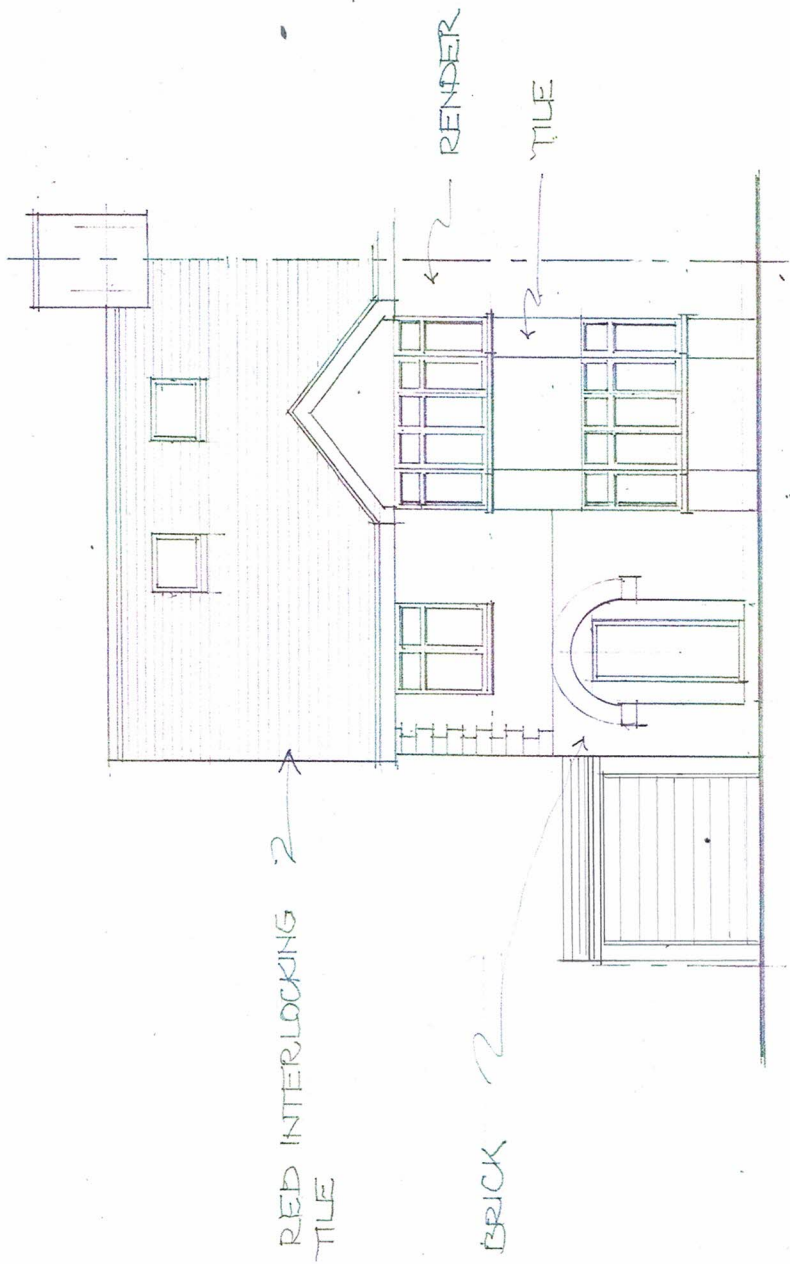


FRONT (S)

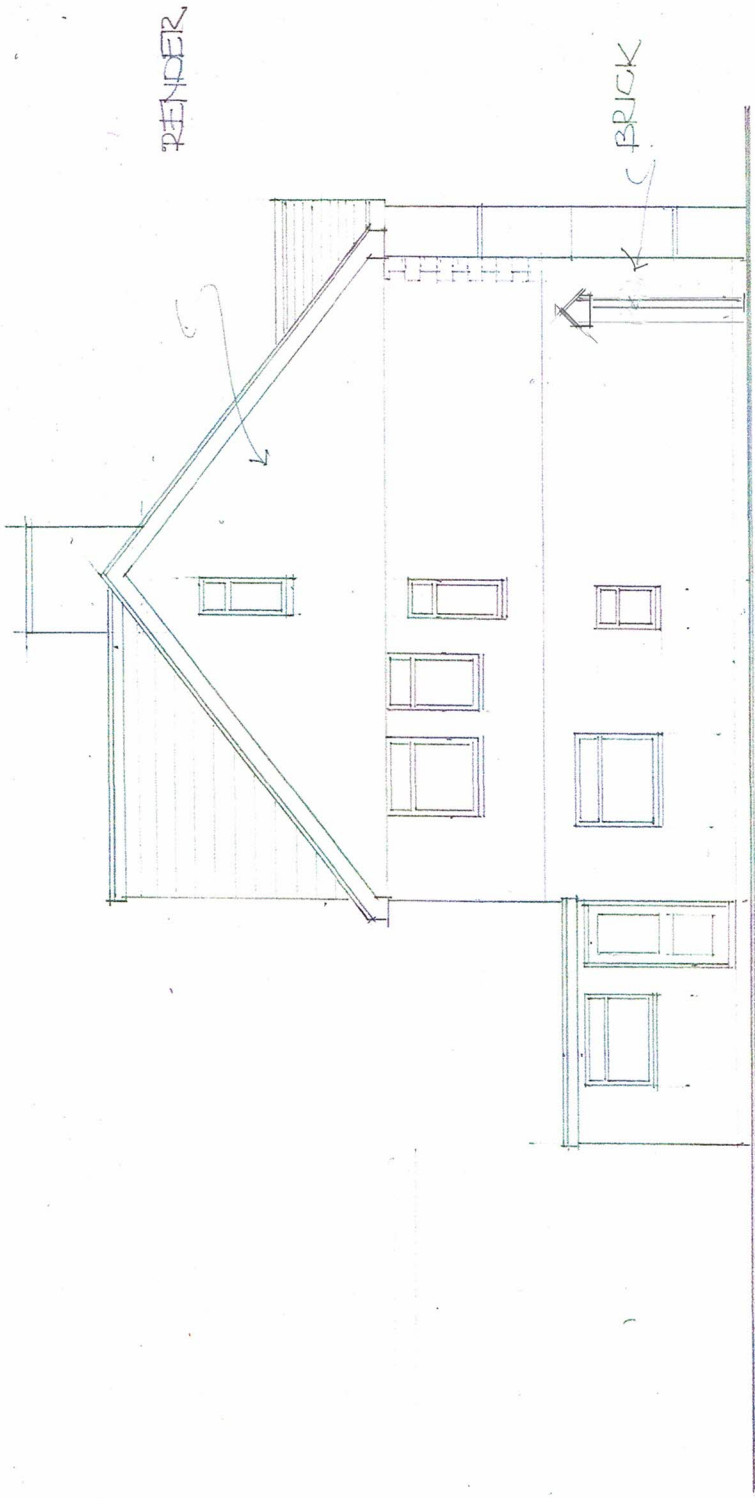

SIDE (W)



REAR (N)

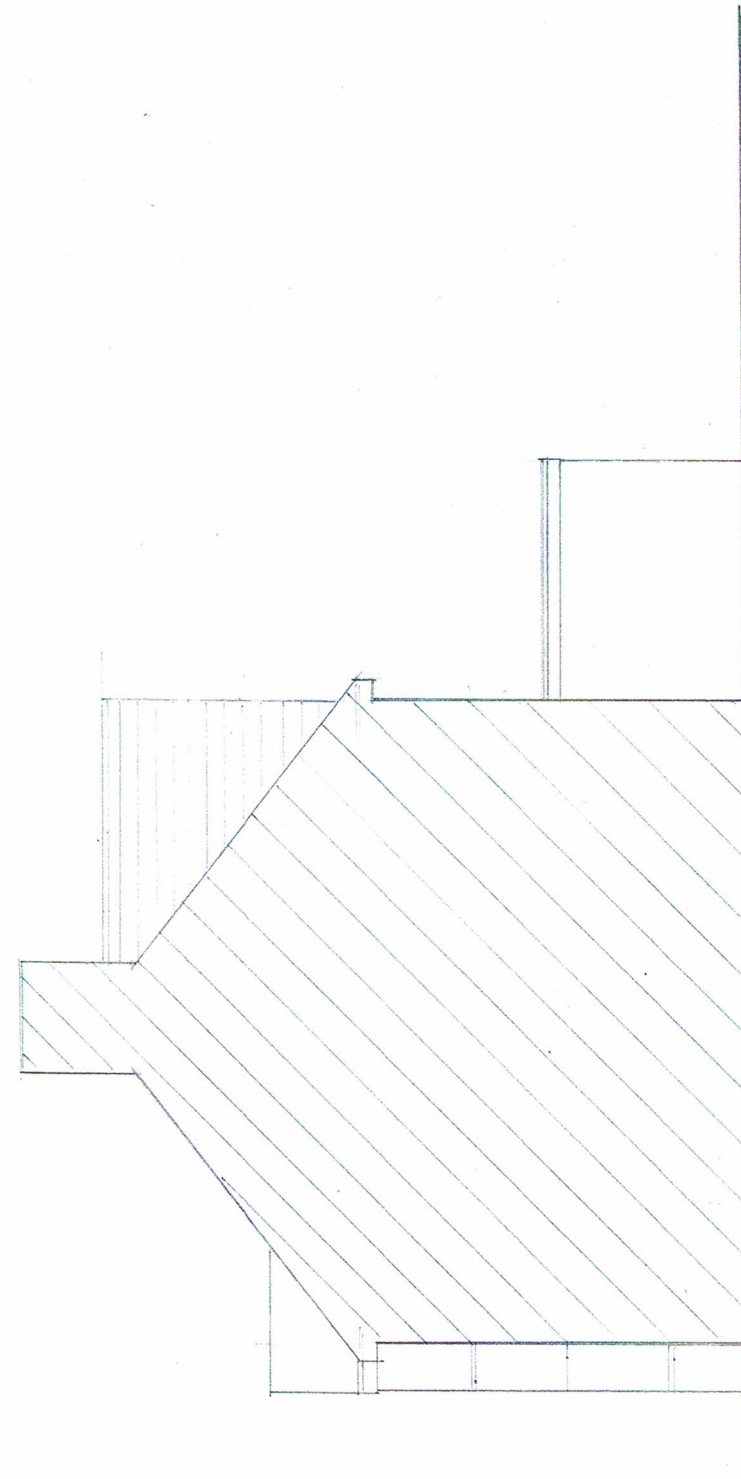

SIDE (E)

ELEVATIONS - EXISTING

SCALE 1:100



Proposals for 144 Swakeleys Road Ickenham UB10 8BA	Dwg No. KLP 3	Keith Dunford architectural services keithdunford@gmail.com 07932174640
---	---------------------------------	---