



4.250

PROPOSED EXTENSION TO
NEIGHBOUR'S EXISTING EXTENSION
IN DEPTH

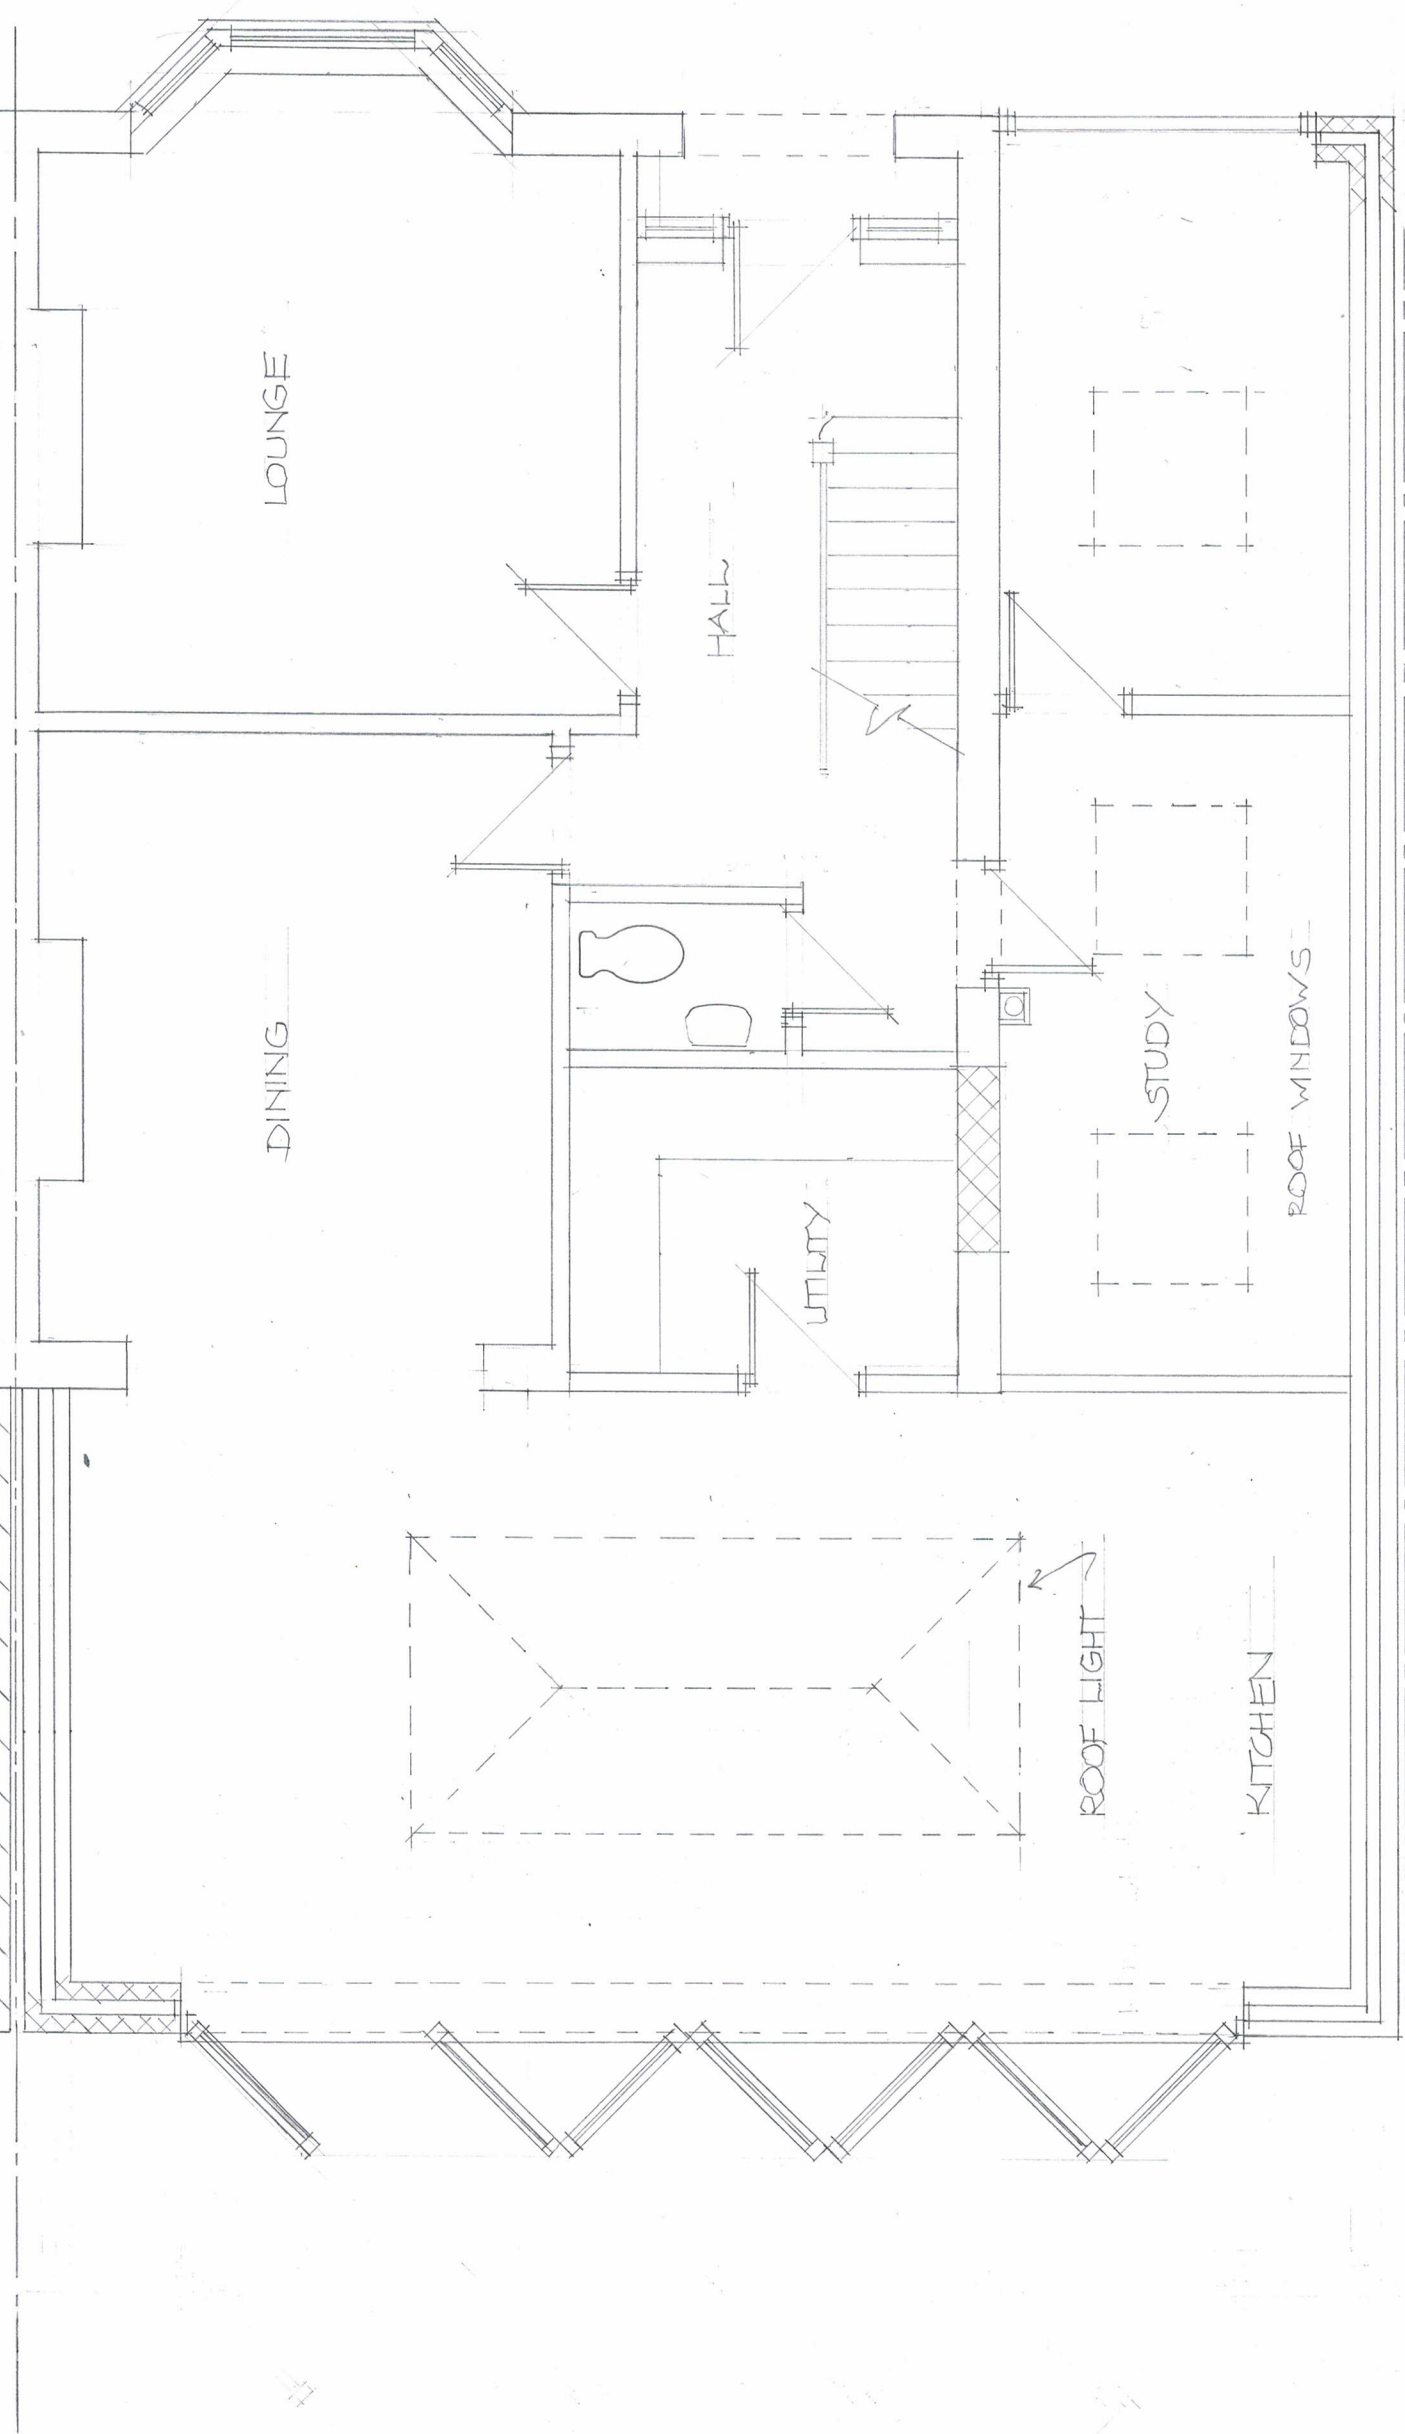

GROUND FLOOR - PROPOSED

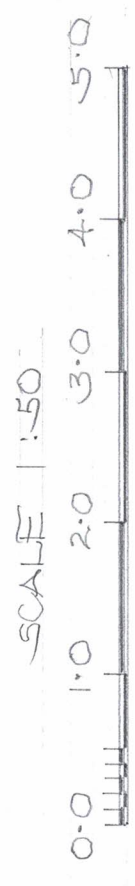

Proposals for 144 Swakeleys Road Ickenham UB10 8BA	Dwg No. KLP 4	 keith dunford architectural services
keithdunford@gmail.com 07932174640		