




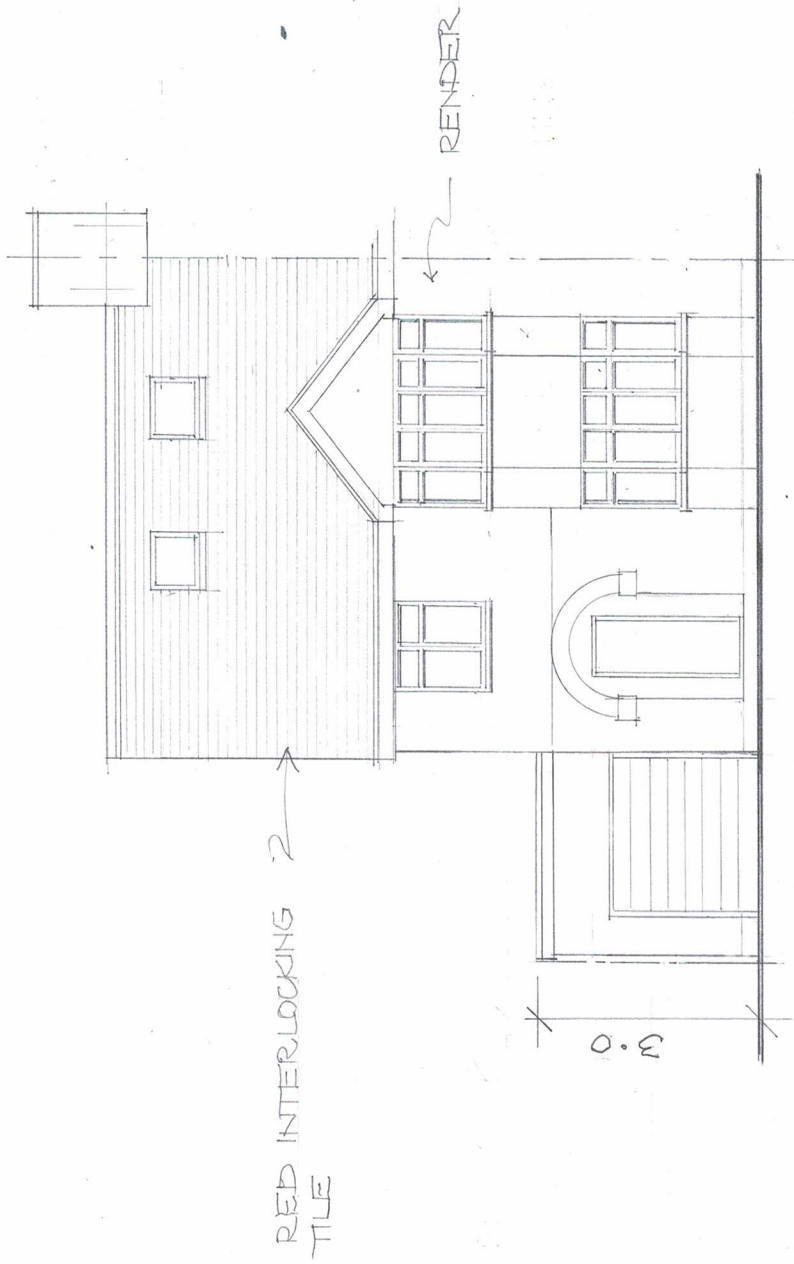


FRONT (S)

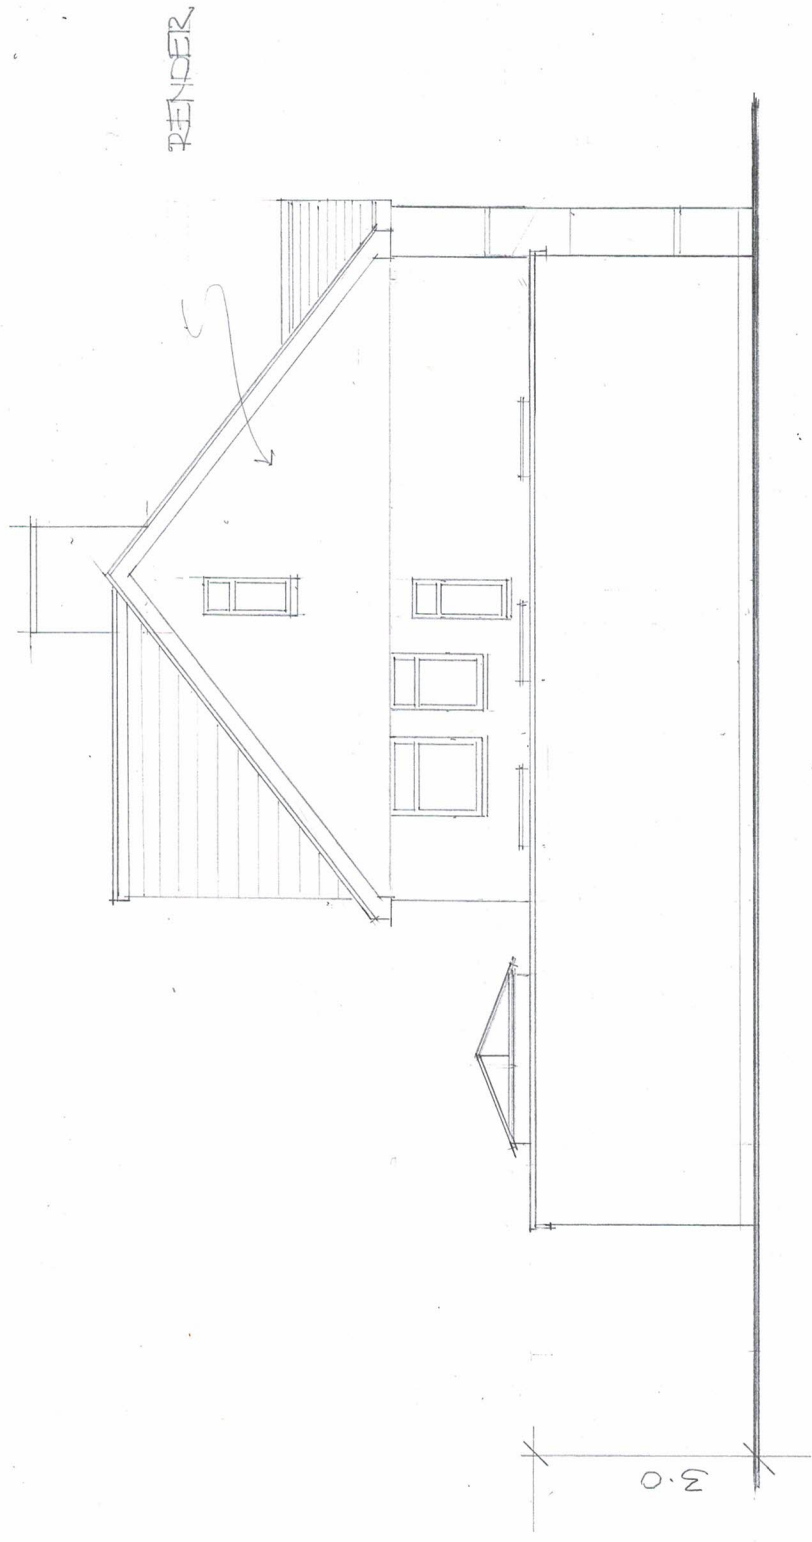

SIDE (W)

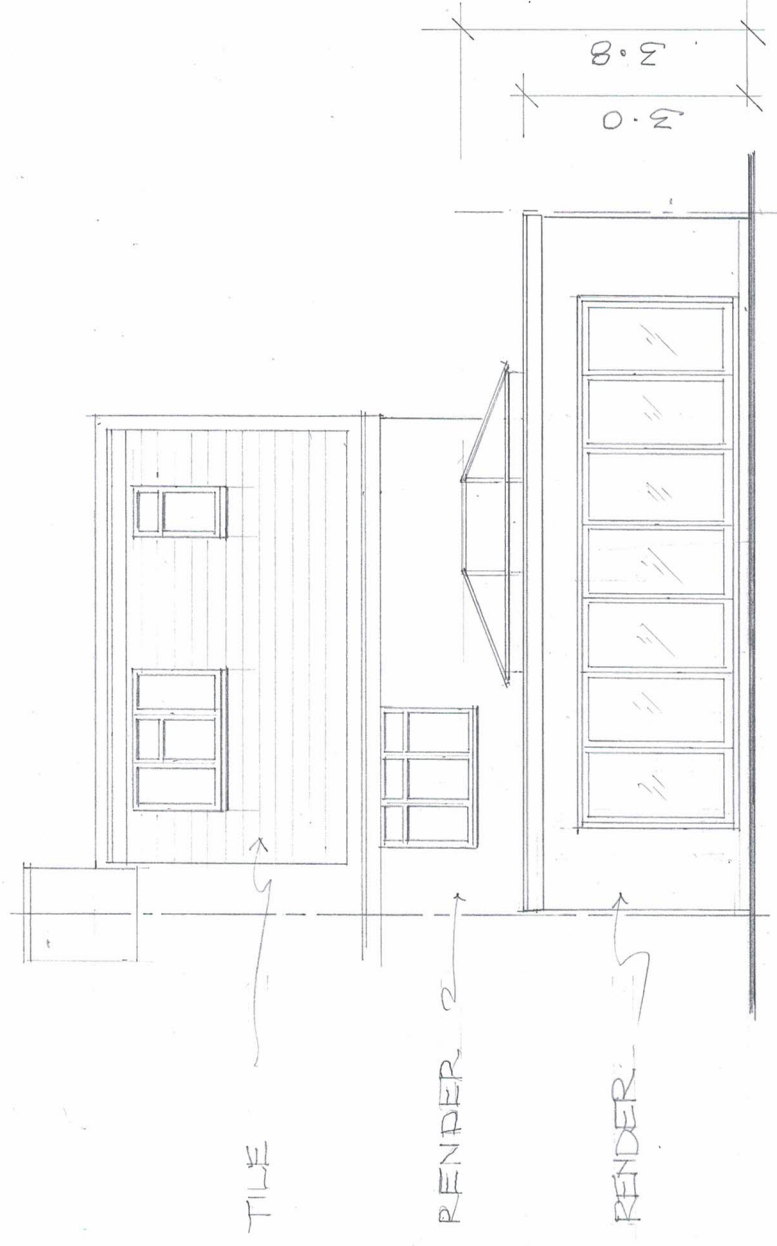

REAR (N)

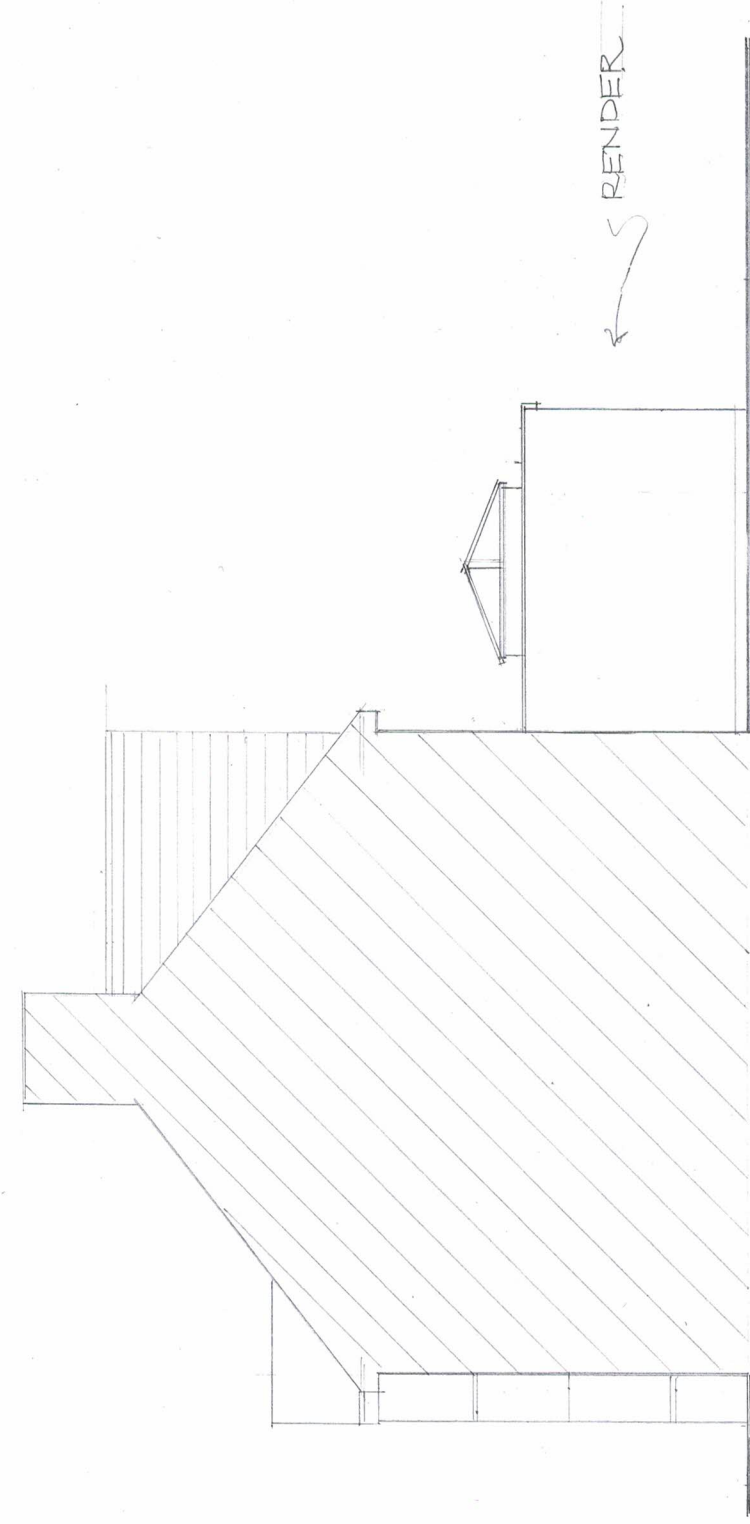


SIDE (E)

ELEVATIONS - PROPOSED

SCALE 1:100

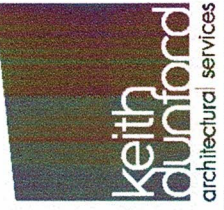

Proposals for 144 Swakeleys Road Ickenham UB10 8BA	Dwg No. KLR 5	 keith dunford architectural services
keithdunford@gmail.com 07932174640		