


PROPOSED EXTENSION TO  
NEIGHBOURS EXISTING EXTENSION  
IN DEPTH

4.250

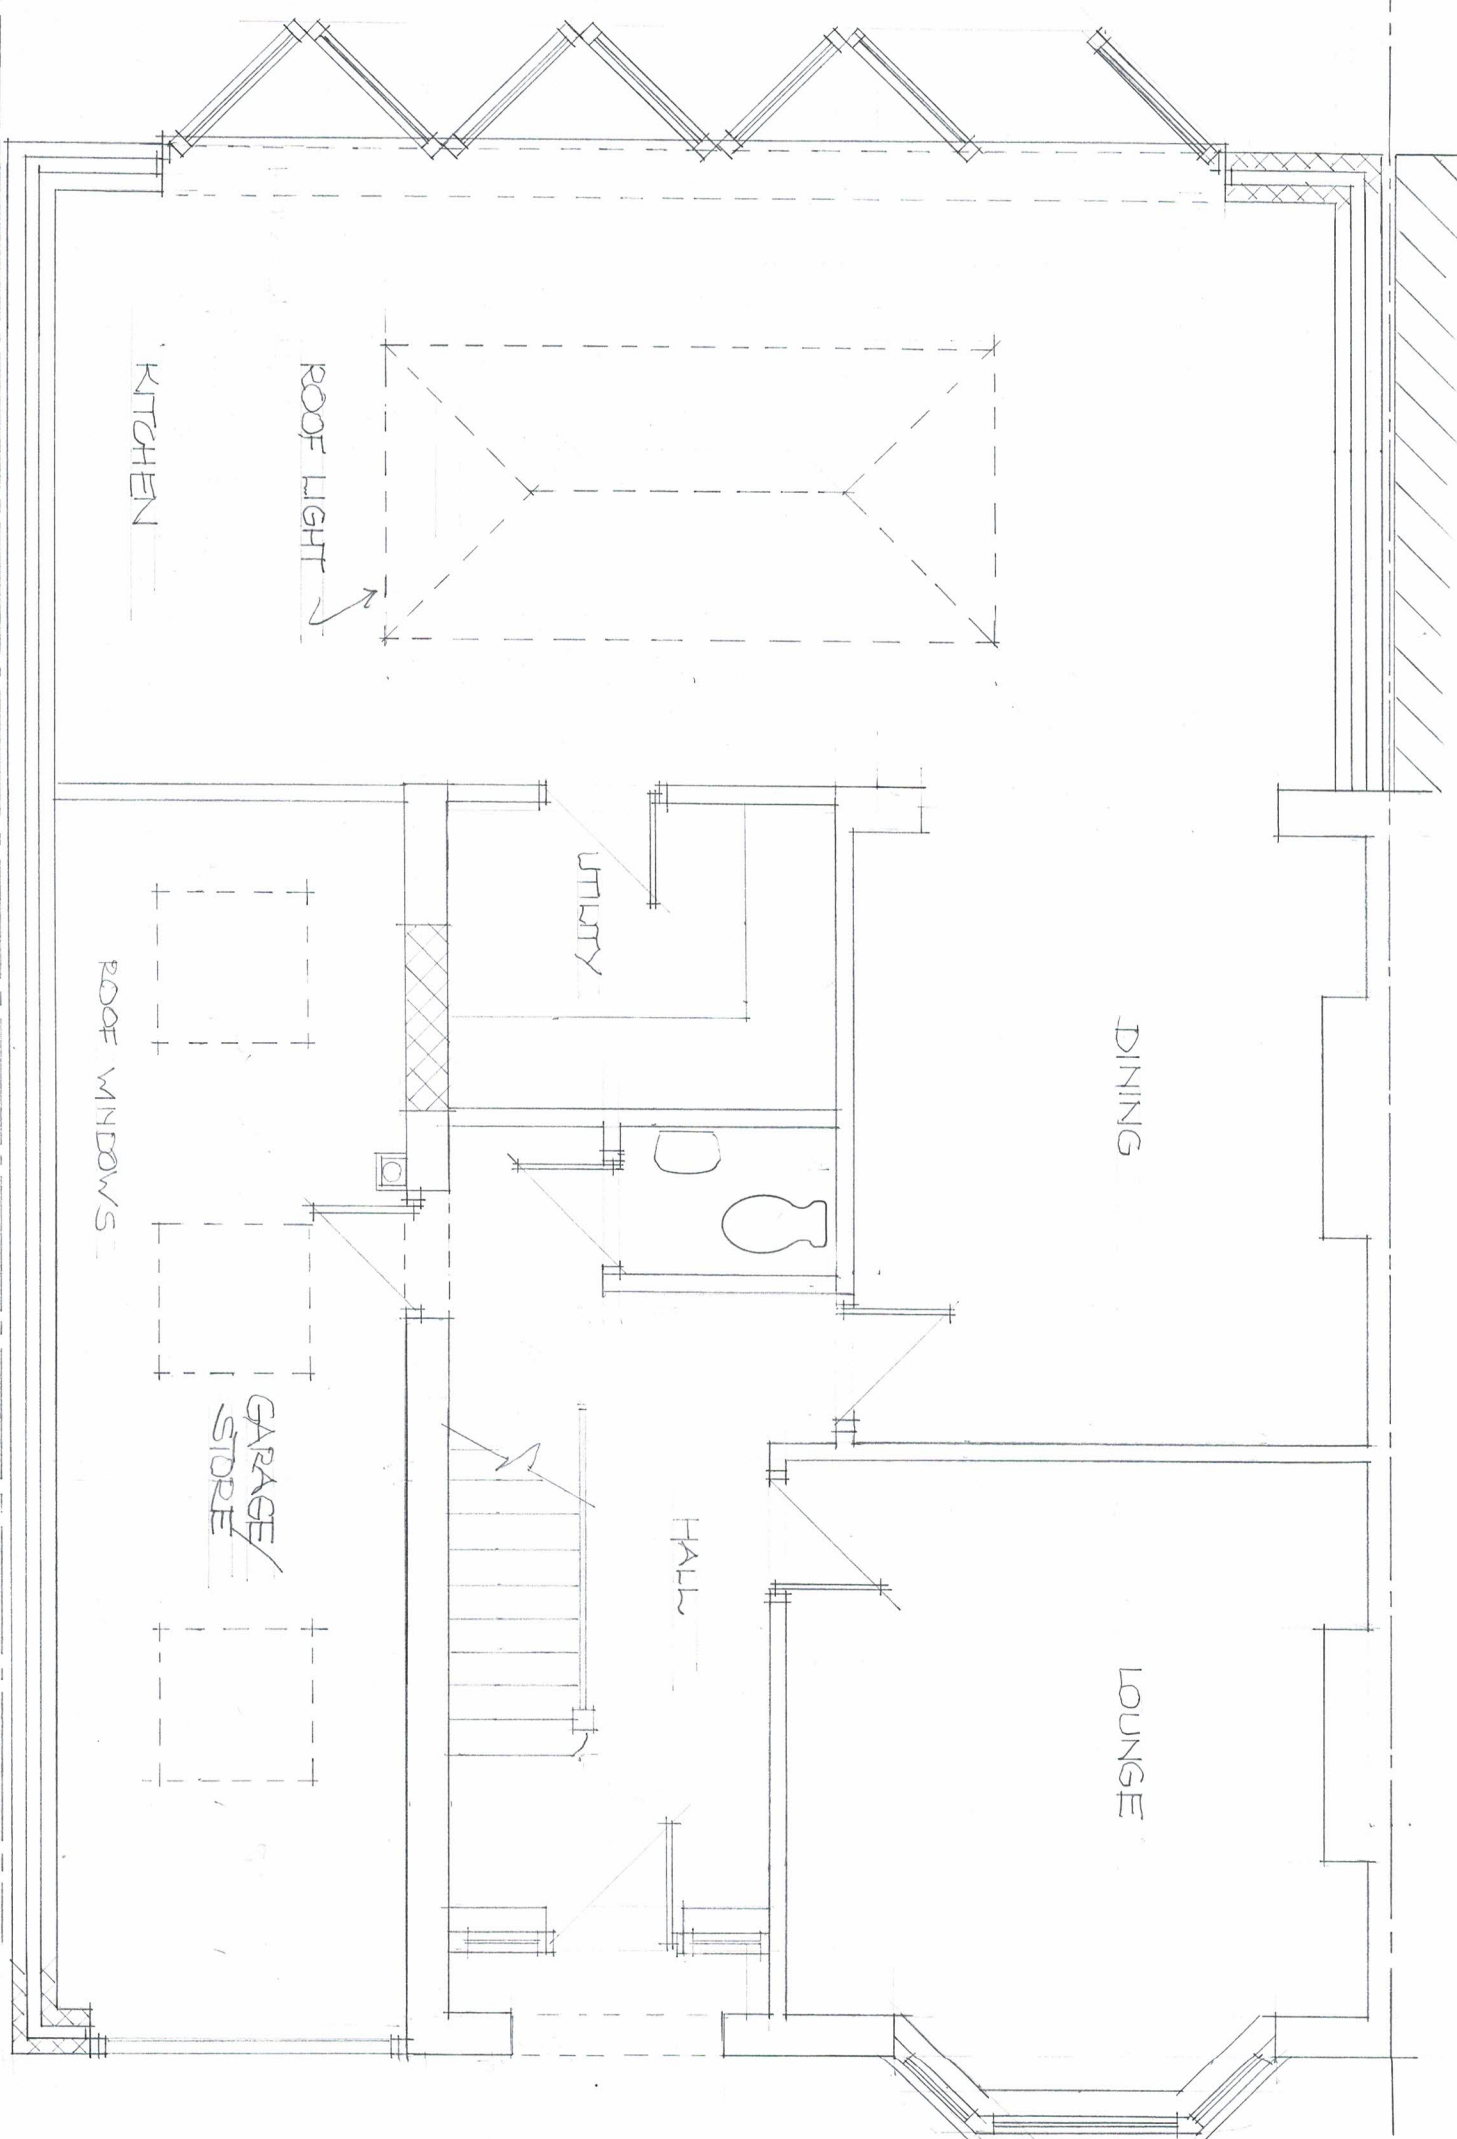

GROUND FLOOR - PROPOSED

SCALE 1:50




Proposals for

144 Swakeleys Road  
Ickenham  
UB10 8BA

Dwg No.

KLP  
4a

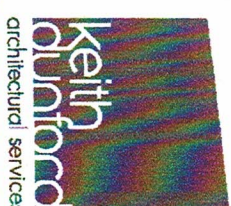

[keithdunford@gmail.com](mailto:keithdunford@gmail.com) 07932174640