


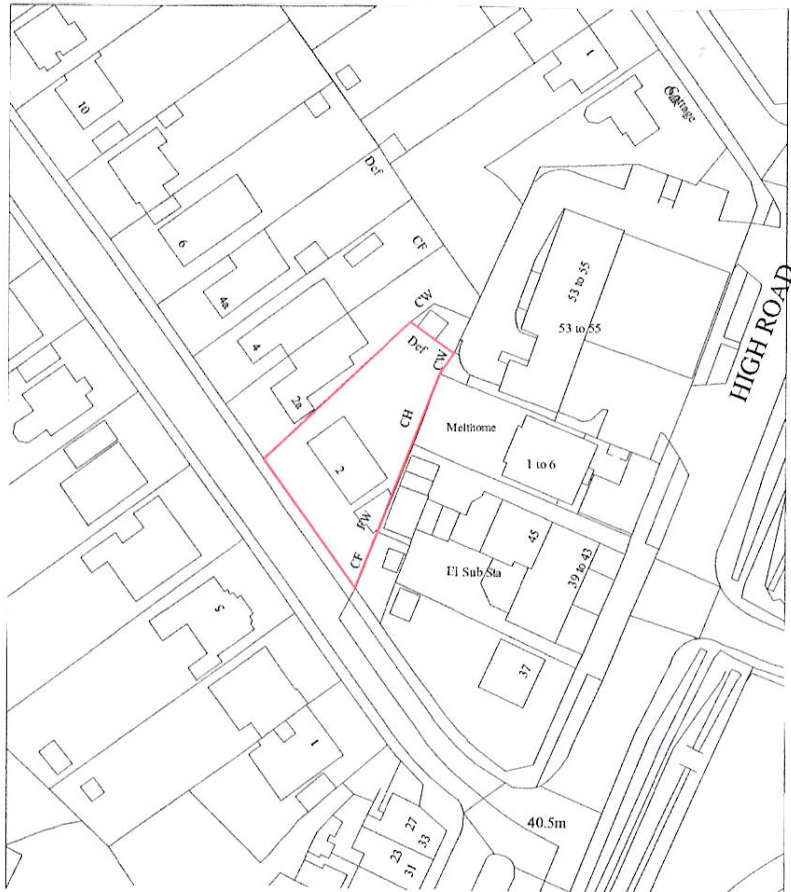

LOCATION PLAN

2 PARKFIELD ROAD
ICKENHAM UB10 8LN

DWG NO: A500-SK1
SCALE: 1:1250

