


-
- Technical drawing of a door threshold cross-section. The drawing shows a polychannel fitted with a 19mm gap to the sill and a maximum 19mm gap below the top of the sill. The level access has a maximum gradient of 1:60. The finished floor level (FFL) is 41.45, and the threshold height is 41.42.

- Driveway lights to be max 150W and fitted with movement & daylight sensors
- Side garden lights to be max 150W and fitted with movement & daylight sensors

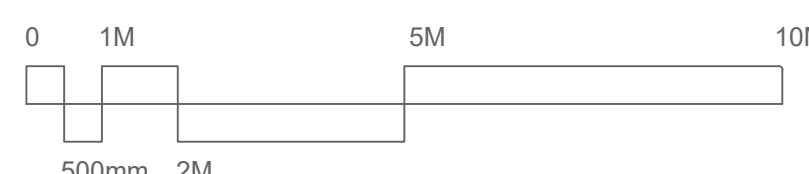

Brick similar to main house

500

7213

6969

6068


5049

330

330

330

330

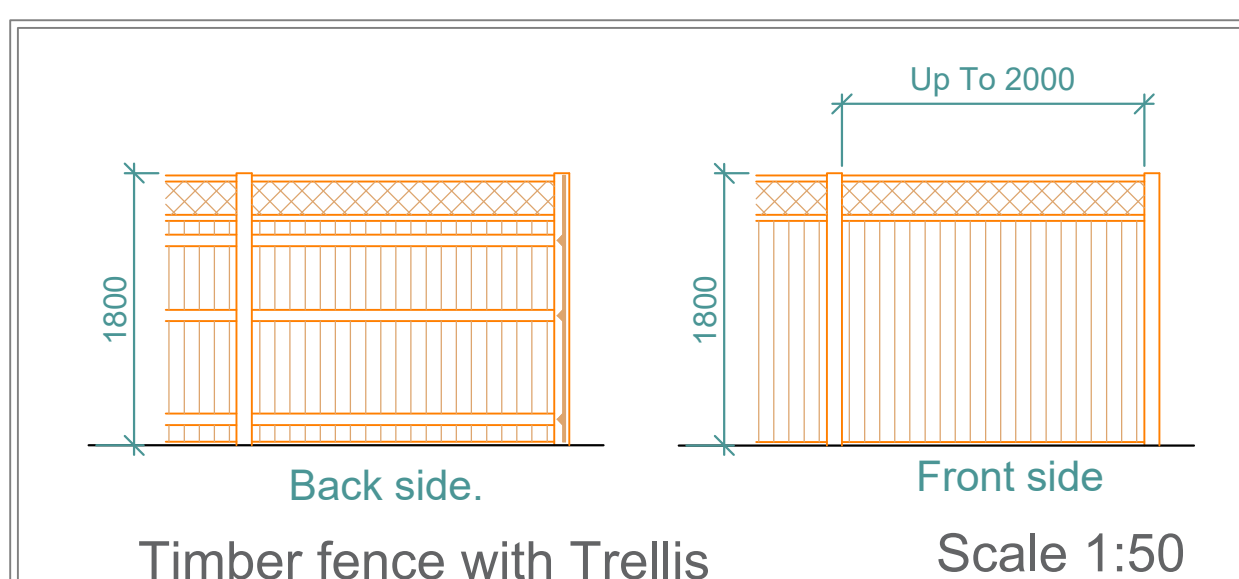

rev no	rev date	info
2 PARKFIELD ROAD ICKENHAM UB10 8LN		
PROPOSED HARD LANDSCAPE LAYOUT A500-P-21 SCALE: 1:100(A1)		
Drawn by: SK	Date of issue: FEB 2020	
AVA home design		
07939592128	sevda@avahomedesign.co.uk	