


Rev: A
Drawing Number: 60486237-H501-DWG-4001

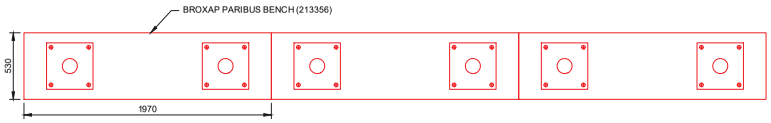

PLAN ON BENCH
SCALE 1:20

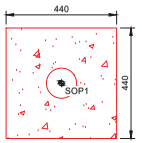


PLAN ON NORTH BOLLARD
SCALE 1:10

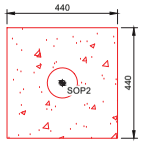


SOP	EASTING (m)	NORTHING (m)
SOP1	509799.133	179601.679
SOP2	509787.205	179577.267


PLAN ON SOUTH BOLLARD
SCALE 1:10

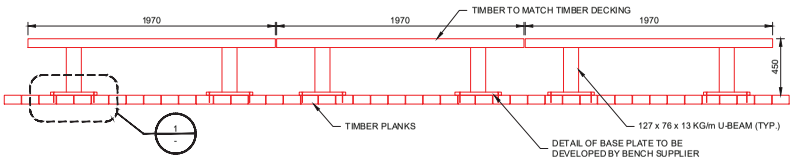


ELEVATION ON BENCH
SCALE 1:20

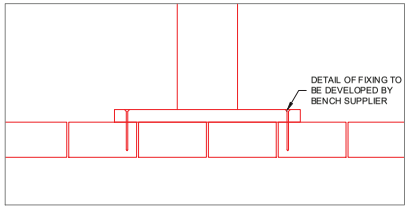


1 BENCH FIXING DETAILS
SCALE 1:5

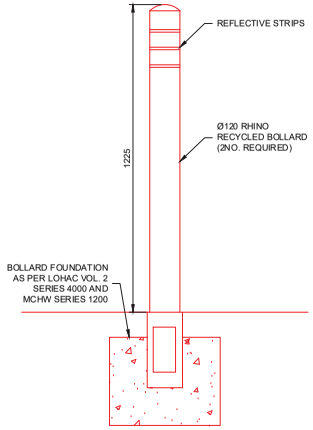


SECTION THROUGH BOLLARD
SCALE 1:10

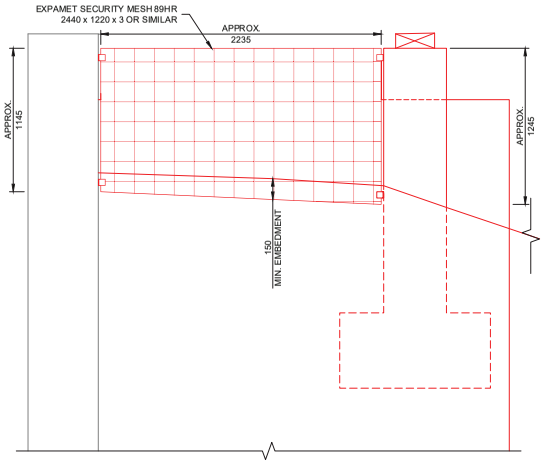


ELEVATION ON SOUTH END SCREEN
SCALE 1:20

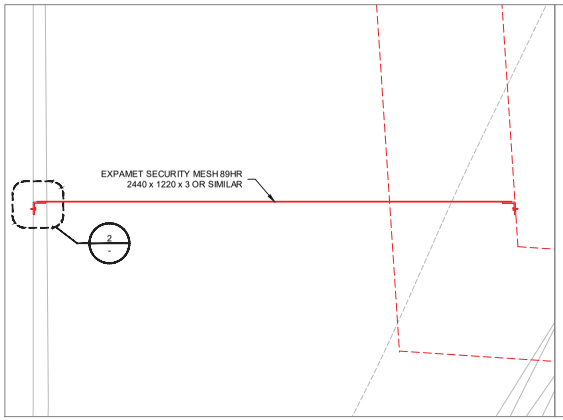

PLAN ON END SCREEN
SCALE 1:10

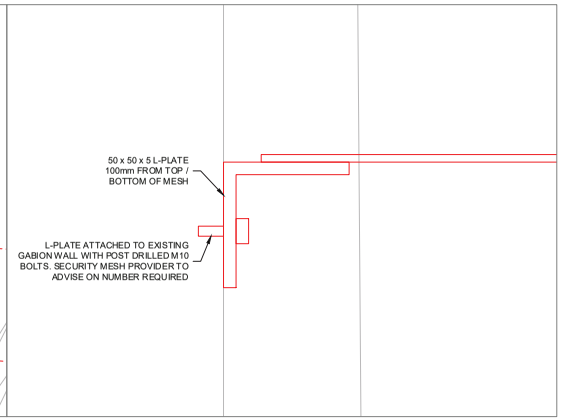

2 END SCREEN FIXING DETAILS
SCALE 1:1

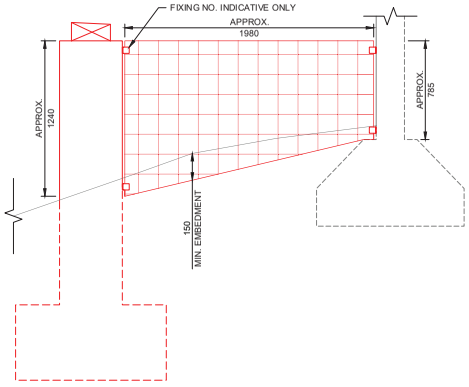

ELEVATION ON NORTH END SCREEN
SCALE 1:20

NOTES

1. DO NOT SCALE FROM THIS DRAWING
2. ALL DIMENSIONS ARE IN mm UNLESS SPECIFIED OTHERWISE
3. PARAPET REMOVAL IN ACCORDANCE WITH SITE CLEARANCE DRAWINGS T.B.C.
4. FOR GENERAL ARRANGEMENT PLAN SEE DRAWING 60486237-H501-DWG-0002

LEGEND

- EXISTING STRUCTURE
- PROPOSED BOARDWALK STRUCTURE

Safety, Health and Environmental Information

Notes below are additional to hazards/risks normally associated with this type of work. Numbers correspond to Risk Register references. Pre-Construction Information: 60486237-H501-PCI-001-A

Construction

CO7 Steelwork to have pre-drilled holes to eliminate the need for drilling on site over water

Operations & Maintenance
No risk identified

Dismantling / Demolition (Future)
No risk identified

Refer to general notes and the Principal Contractor for more information about the risks associated with this work.

NOT FOR CONSTRUCTION

Rev	Revision details	Chkd	Appd	Date
A	ISSUED FOR DETAILED DESIGN	DC	JSG	22/11/19

Drawn:	DT	Preliminary	
Design:	AC	For comment	✓
Chkd:	DC	For tender	
Appd:	JSG	For construction	
Date:	NOV 2019	As constructed	
		Other	

LONDON HIGHWAYS ALLIANCE

CONWAY AECOM

Project Name
BOTWELL BRIDGE WIDENING

Drawing Title
STREET FURNITURE

Original Drawing Size : A1	Dimensions : mm
Scale : AS SHOWN	Copyright © ConwayAecom

Drawing No
60486237-H501-DWG-4001

Rev
A

This drawing has been prepared for the use of CONWAY AECOM's client. It may not be used, modified, reproduced or relied upon by third parties, except as agreed by the CONWAY AECOM or as required by law. CONWAY AECOM accepts no responsibility and denies any liability whatsoever to any party that uses or relies on this drawing without CONWAY AECOM's express written consent. Do not scale this document. All measurements must be obtained from the stated dimensions.