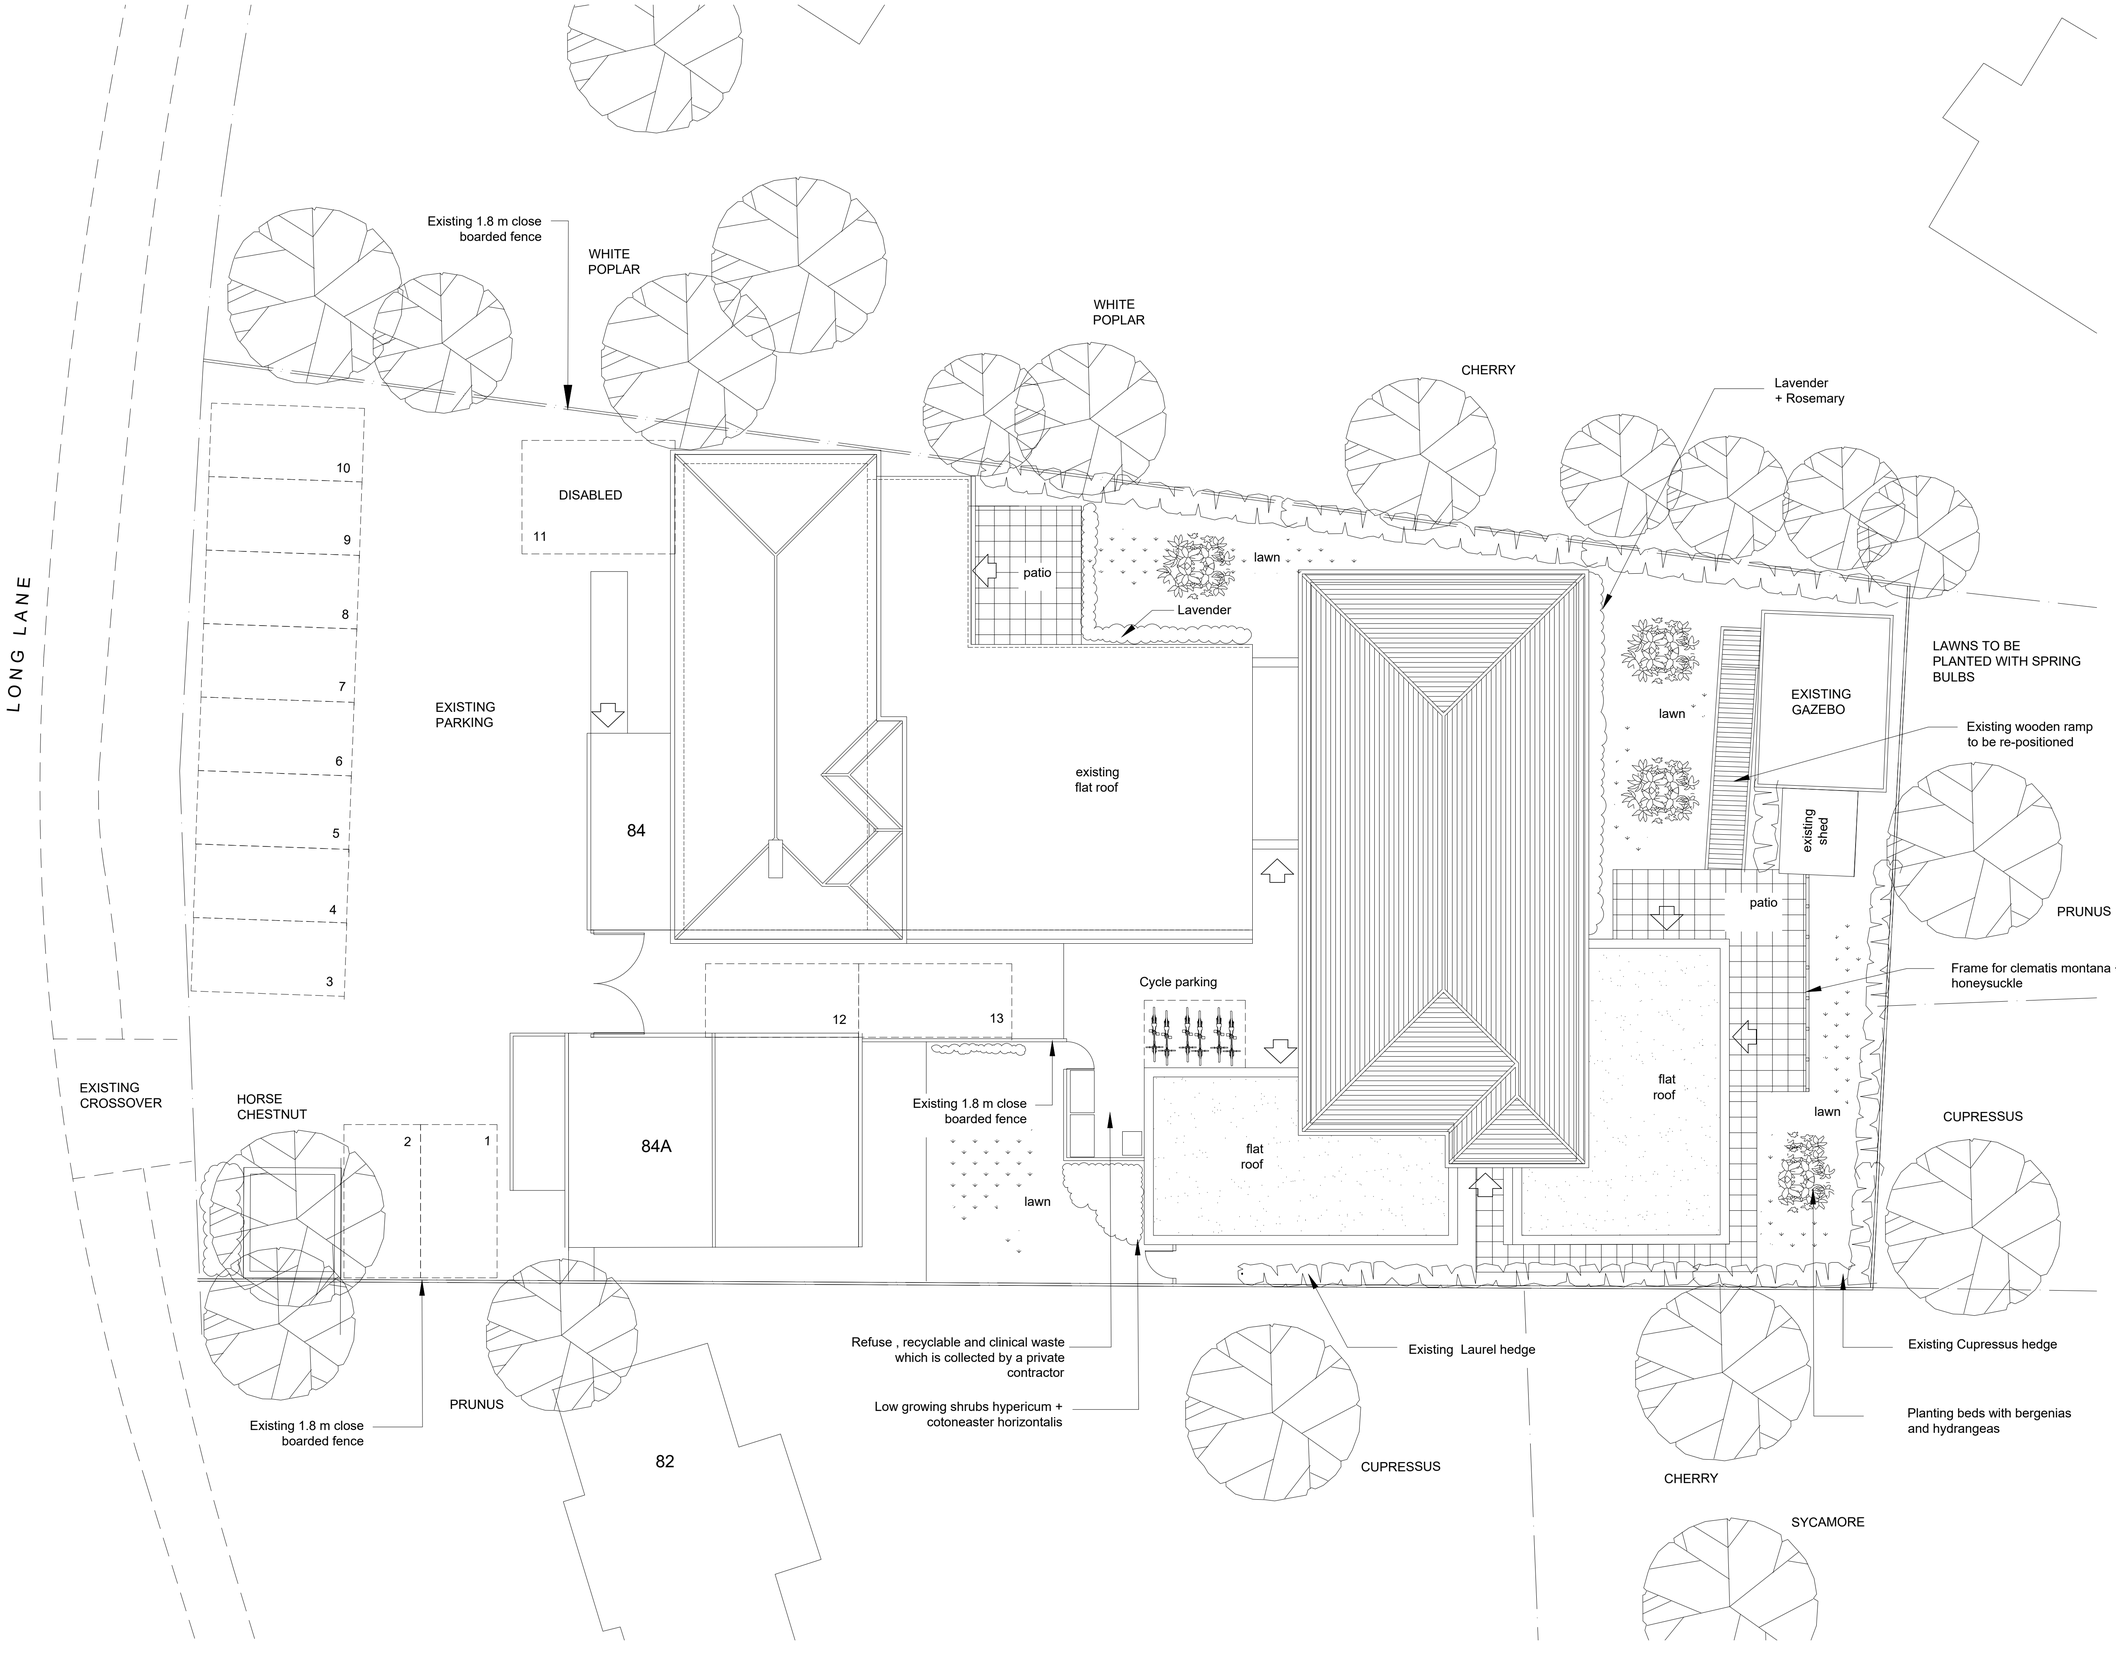


AMENDMENTS	DATE	REV.

COPYRIGHT RESERVED
ALL SCALED DIMENSIONS MUST BE VERIFIED ON SITE

JOB
84 LONG LANE
ICKENHAM
UB10 8QS

CLIENT
ANDREW CAMPBELL

DRAWING
LANDSCAPE PLAN

DALE VENN ARCHITECTS
Architects, Planners & Surveyors
HIGH HOUSE, HARLINGTON ROAD,
HILLINGDON, MIDDLESEX 01895-237345

SCALE 1:100 @ A1	DRAWING No.	REV.
DATE APRIL '19	4973 - 8	
DRAWN LK		
CHECKED DV		