


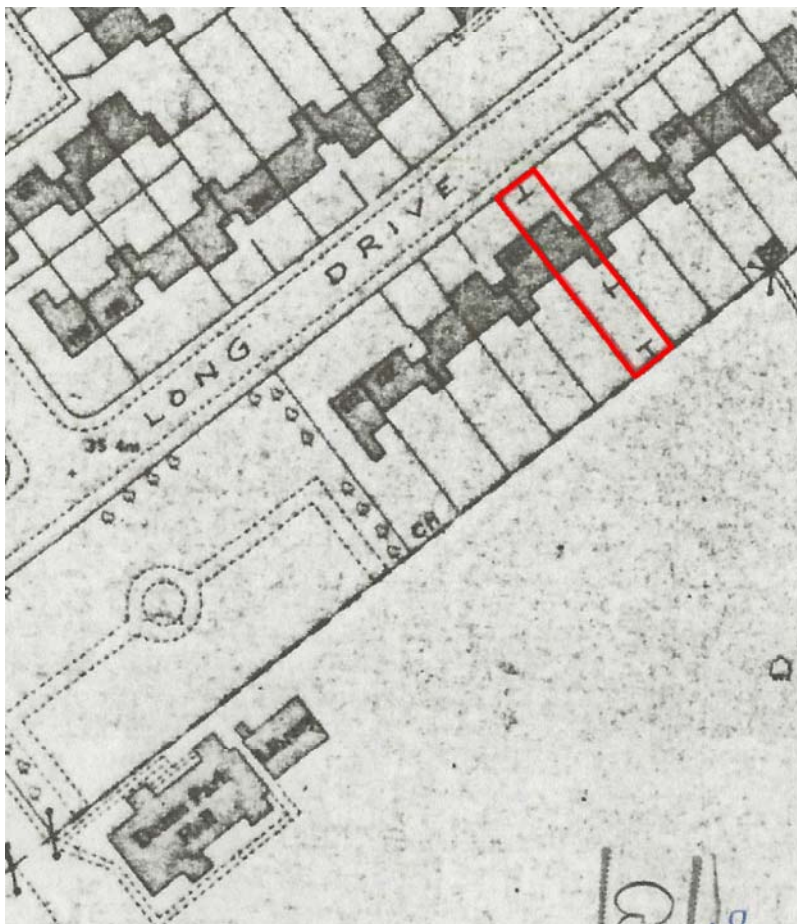


SITE BLOCK PLAN - SCALE 1:500 @ A4



SITE LOCATION PLAN - SCALE 1:1250 @ A4



Scale 1:1250

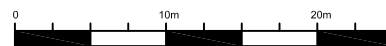

Scale 1:500

DHIVA
esigns

www.dhivadesigns.co.uk

REVISION	DESCRIPTION	BY	DATE

SITE ADDRESS

235 LONG DRIVE
RUISLIP
HA4 0HS

DRAWING TITLE

SITE LOCATION PLAN

DATE OCT 2018

DRAWN BY NP

SCALE 1:1250/1:500 @ A4

CHECKED BY

DRAWING NO.

REVISION

DD205-01-P0