
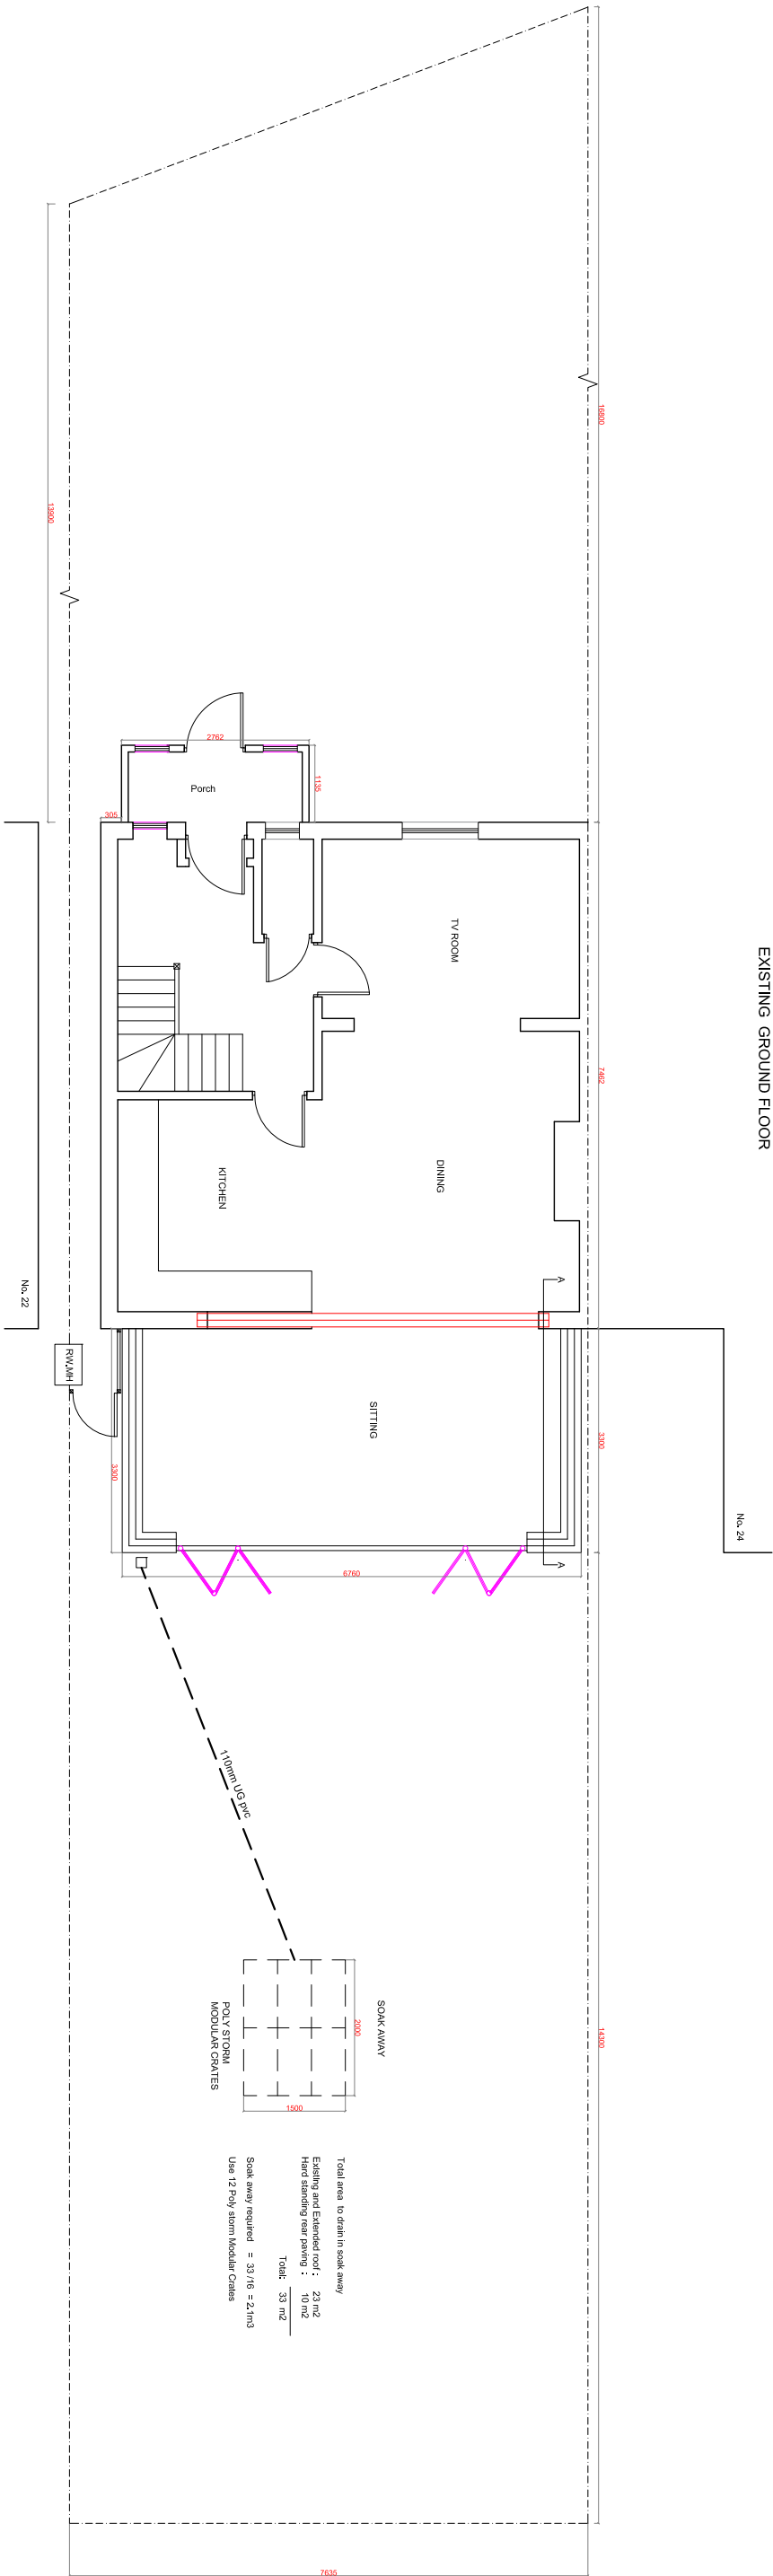
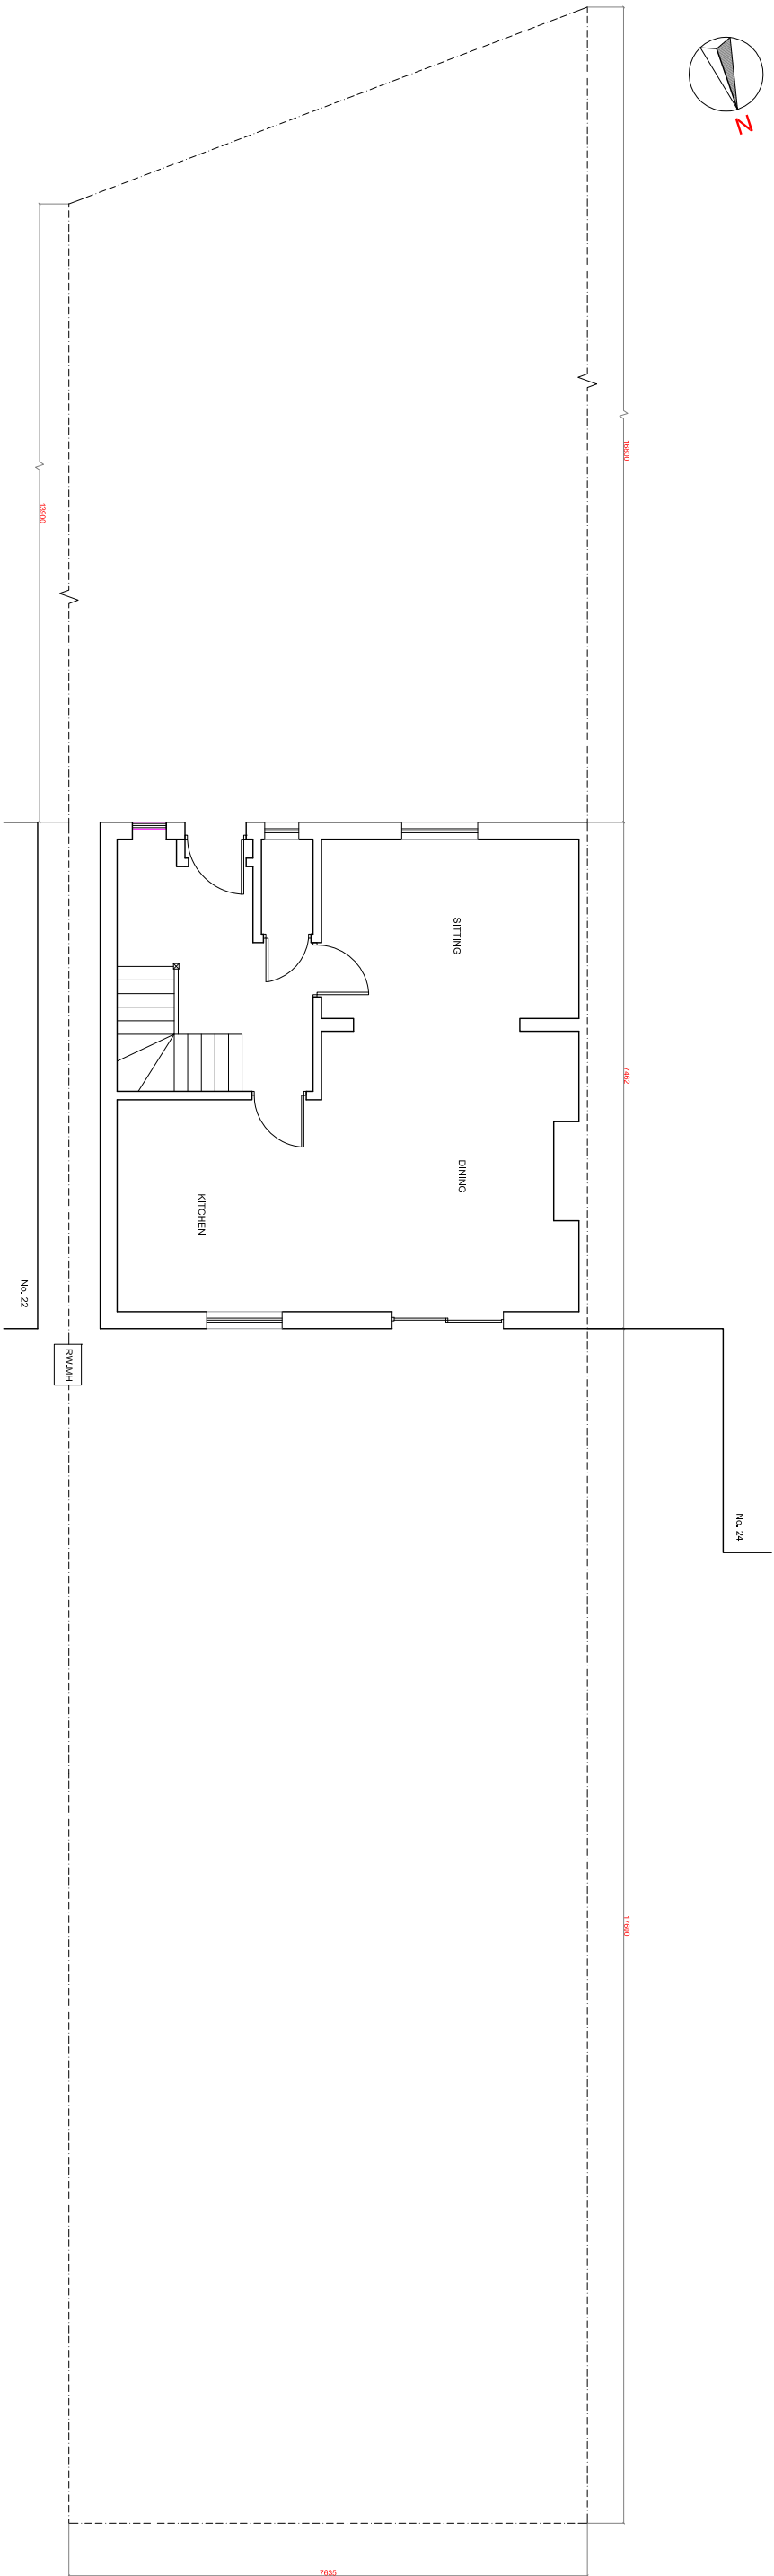


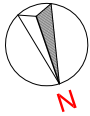

Pardis Design & Construction
22 Oakfield Gdns, Greenford Middlesex UB6 8SD
Tel: 07956990081 email: pardis@aol.com

Address: 23, COTEFORD CLOSE
HA5 2JA

Drawing: EXISTING and PROPOSED
GROUND FLOOR

Date: 02/10/2021 Scale: 1:100 A3

Total area to drain in soak away
Existing and Extended roof : 23 m²
Hard standing rear paving : 10 m²
Total: 33 m²
Soak away required = 33 / 16 = 2.1 m³
Uses 12 Poly storm Modular Crates