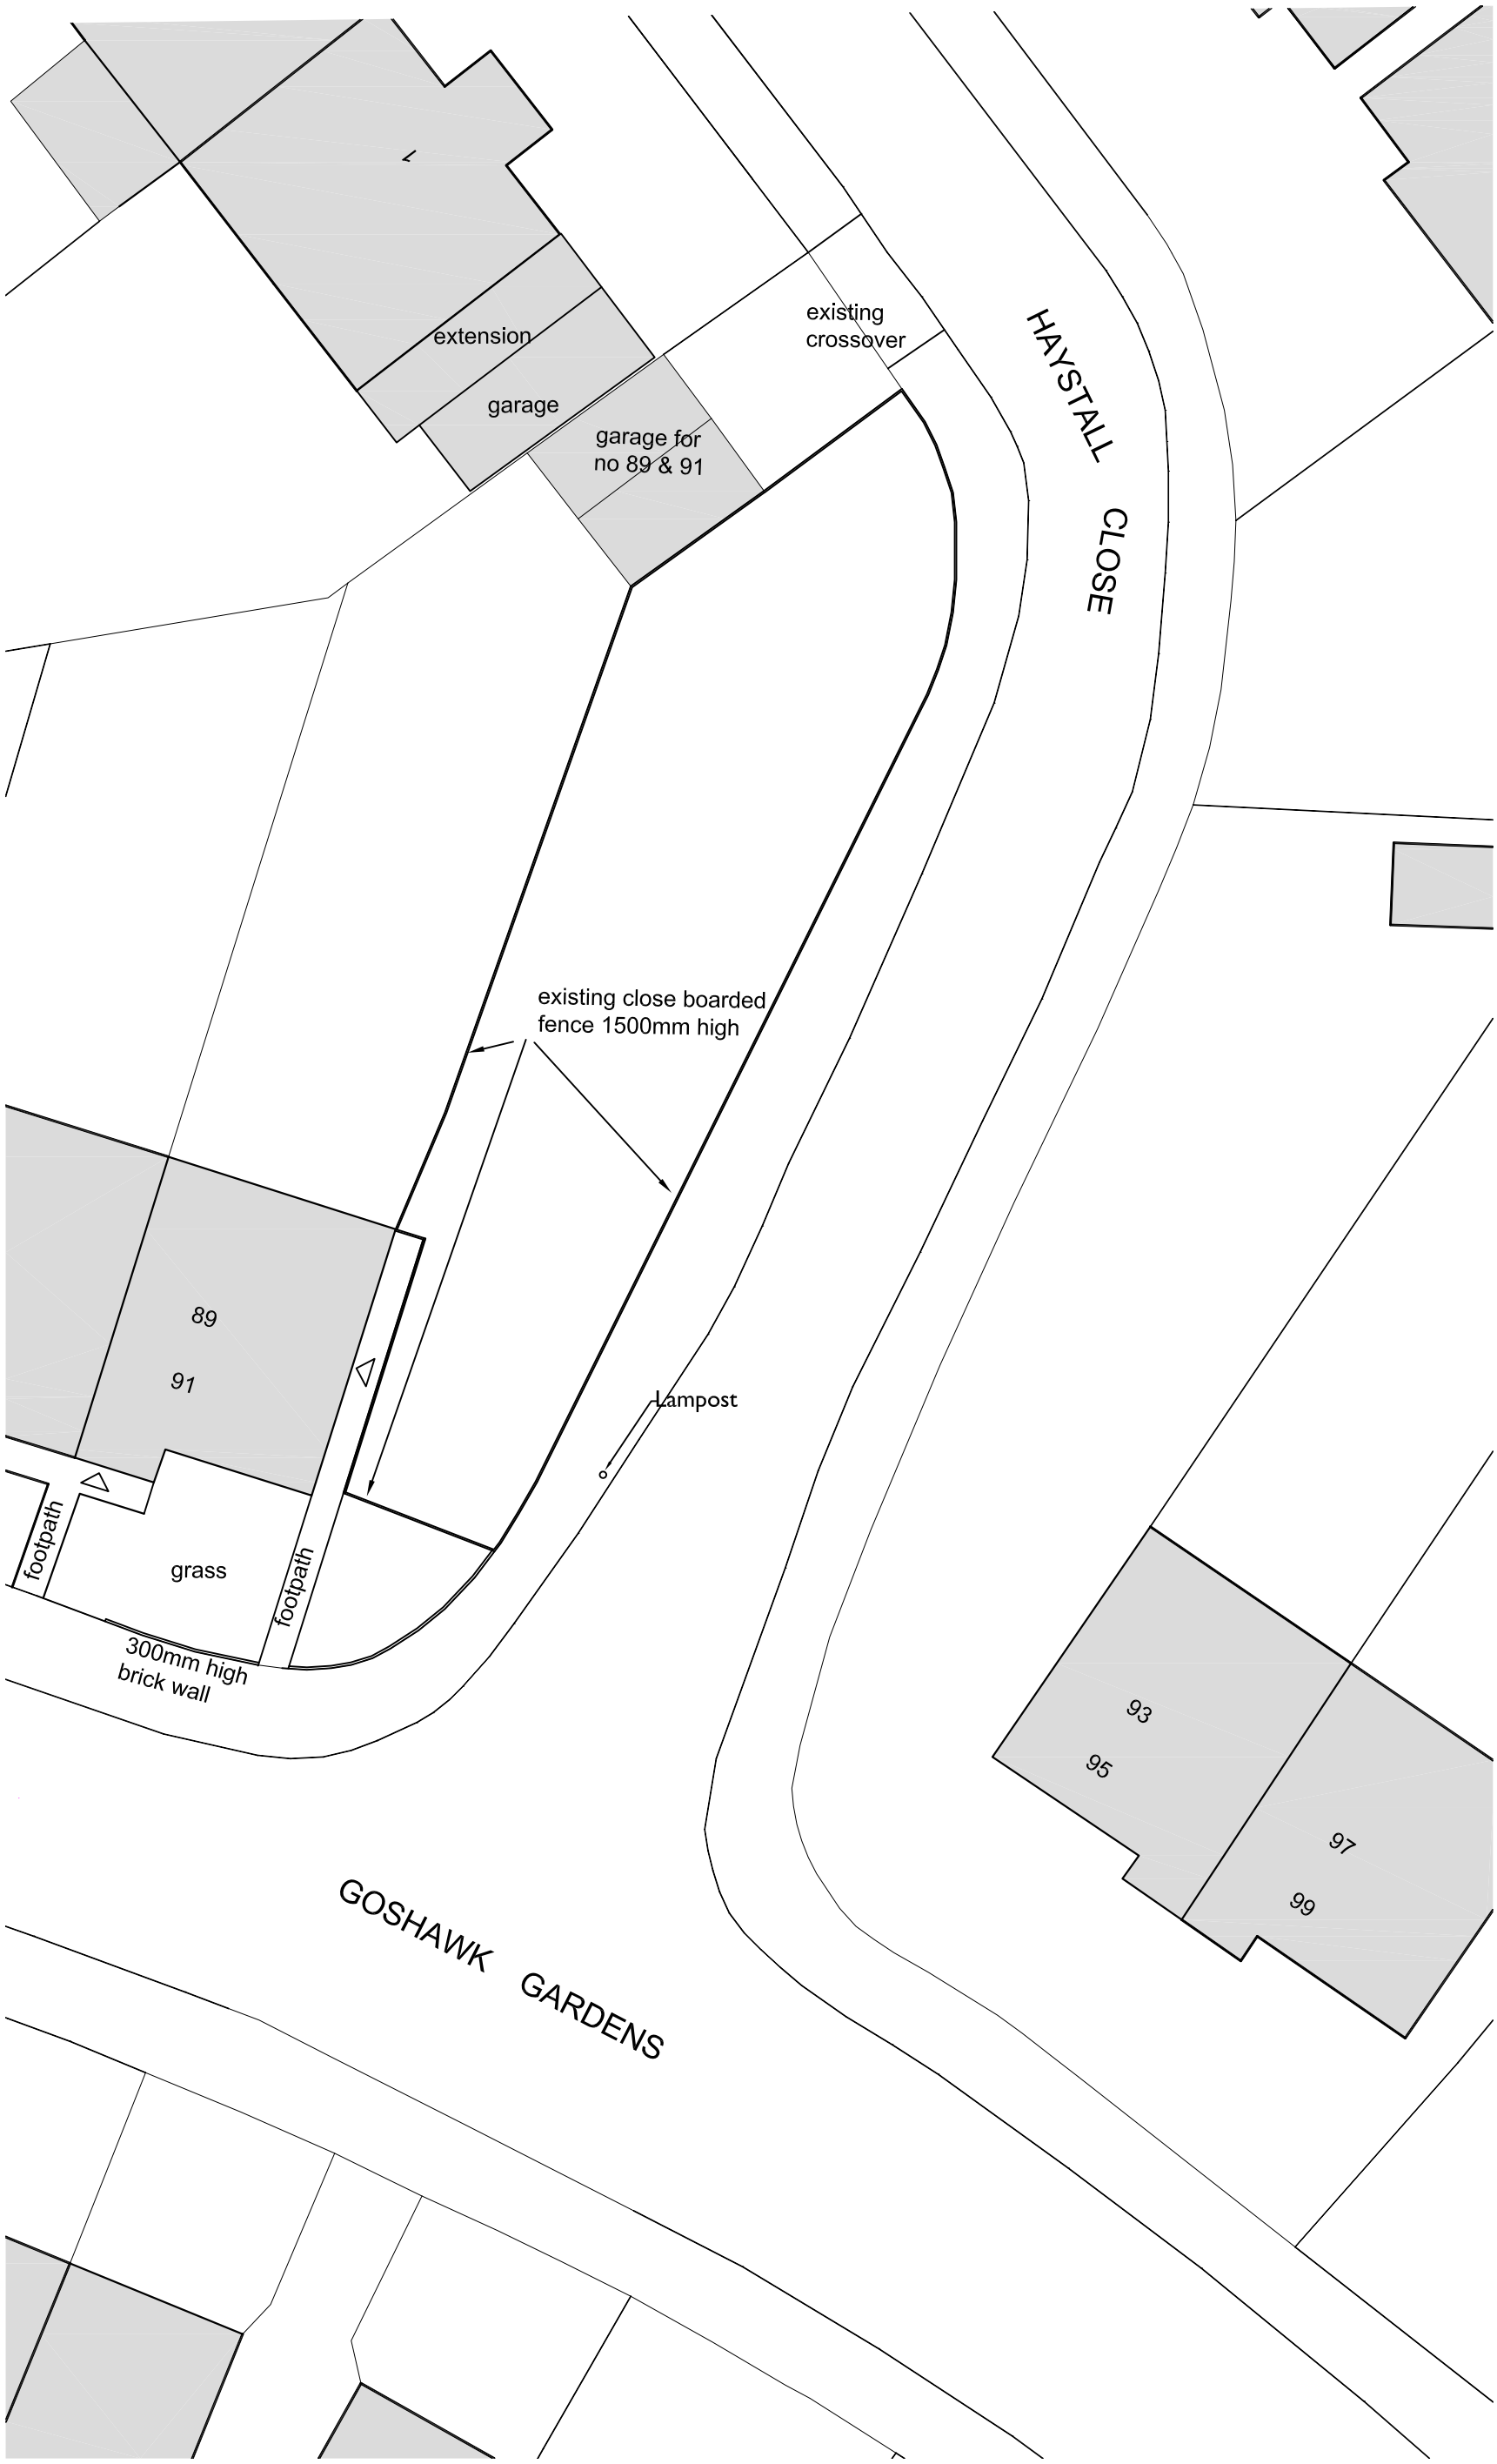

THIS DRAWING IS A PRINT AND MUST NOT BE SCALED. ANY QUERIES REGARDING DIMENSIONS TO BE TAKEN UP WITH PENTANGLE DESIGN GROUP.

ALL DIMENSIONS OF EXISTING BUILDINGS TO BE VERIFIED ON SITE.

THIS DRAWING IS THE COPYRIGHT OF PENTANGLE DESIGN GROUP AND SHALL NOT BE IN ANY WAY USED OR REPRODUCED WITHOUT THEIR PRIOR WRITTEN CONSENT.

NOTES

EXISTING SITE PLAN

1:200 scale

N

0 10 20 m

PLANNING

PENTANGLE
DESIGN GROUP
SUITE 1, 21 BANCROFT HITCHIN HERTS SG5 1JW
TEL(01462) 431133 E:PDG@PENTANGLEDESIGN.CO.UK

JOB TITLE

Redevelopment of Land adjacent
89-91 Goshawk Gardens, Hayes

DRAWING TITLE

Existing Site Plan

SCALE	DRAWING NUMBER	REVISION
1:200	02	B
DATE Aug 18		
Sheet A3		
JOB NUMBER 3455		

ARCHITECTS & INTERIOR DESIGNERS