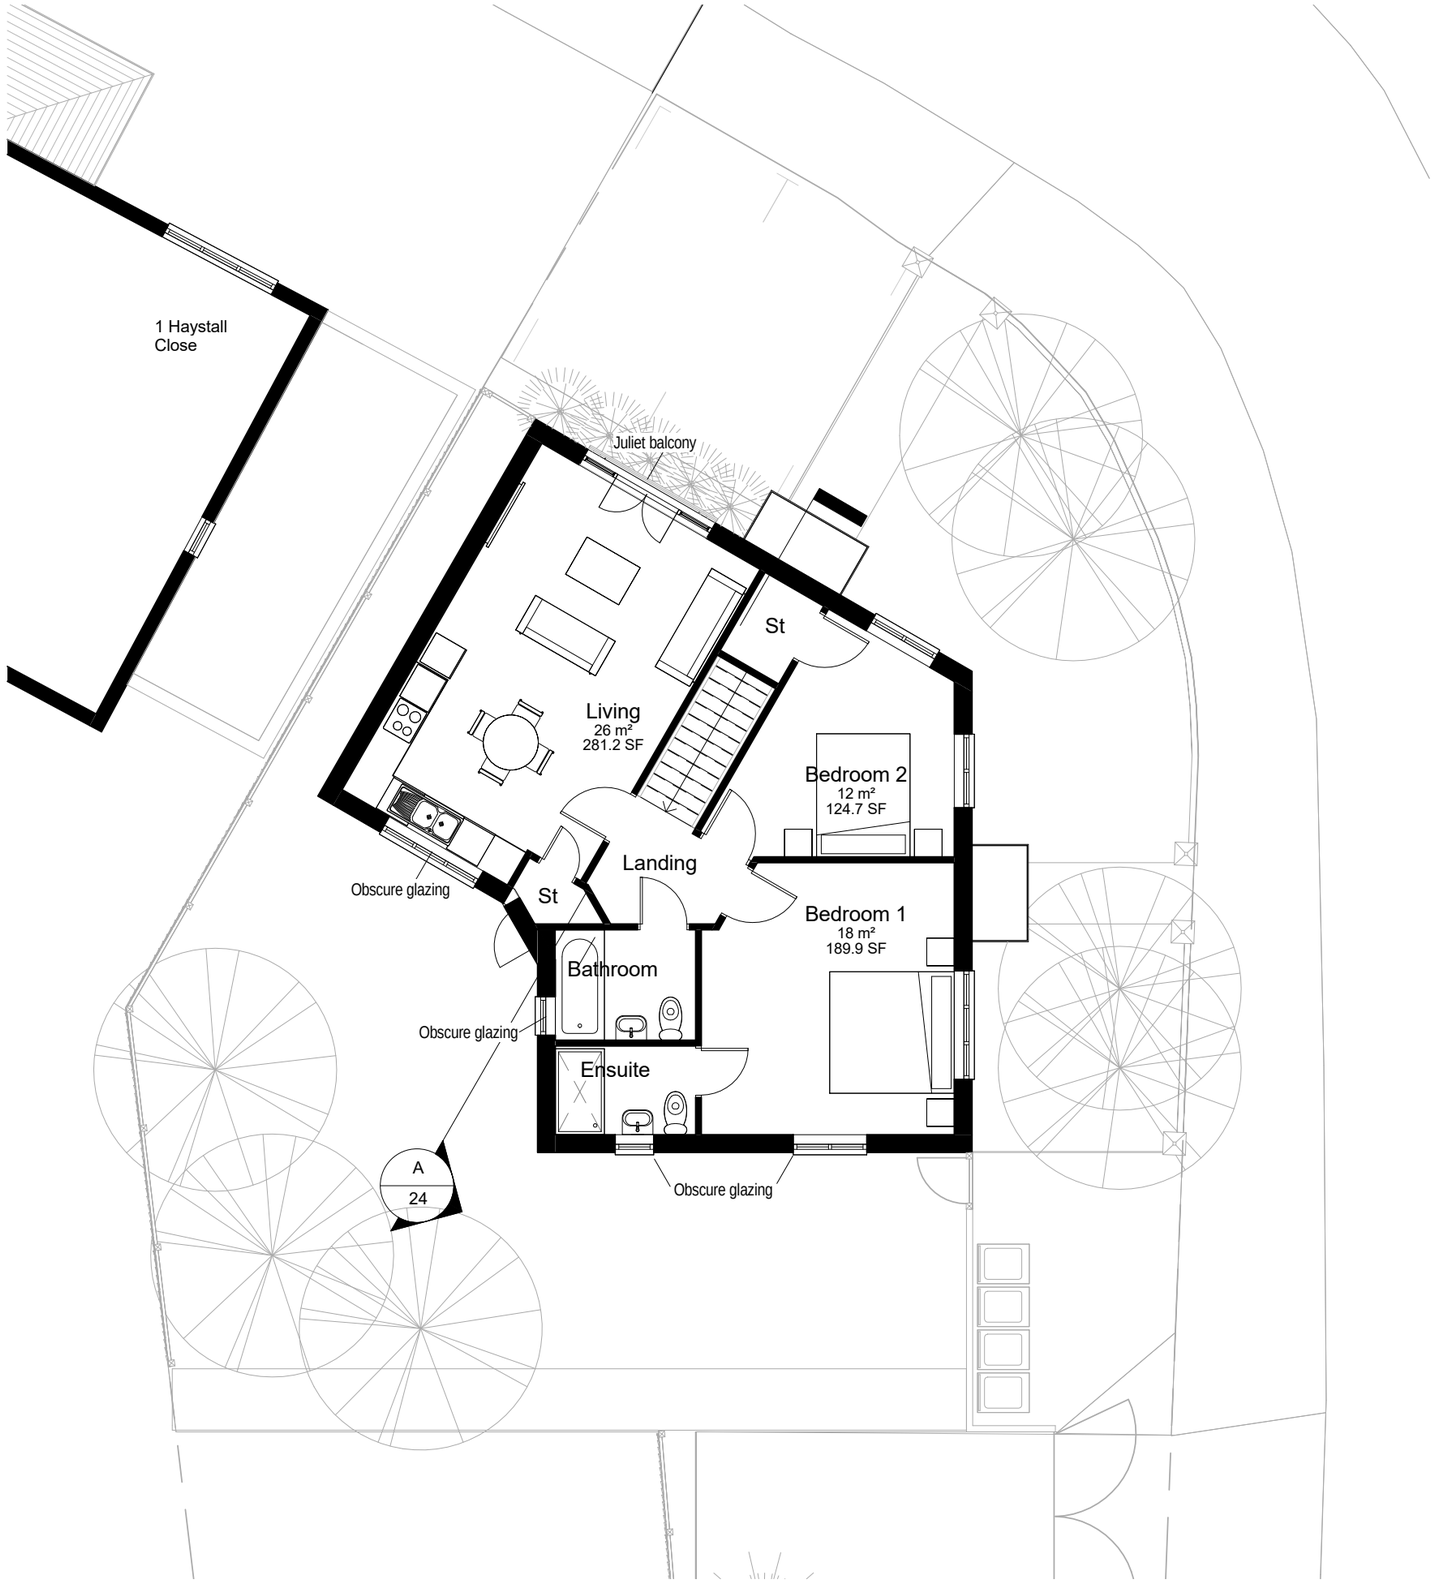

First Floor Plan

1 : 100

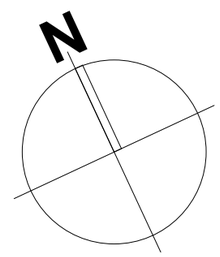

0 5 10 m

THIS DRAWING IS A PRINT AND MUST NOT BE SCALED. ANY QUERIES REGARDING DIMENSIONS TO BE TAKEN UP WITH PENTANGLE DESIGN GROUP.

ALL DIMENSIONS OF EXISTING BUILDINGS TO BE VERIFIED ON SITE.

THIS DRAWING IS THE COPYRIGHT OF PENTANGLE DESIGN GROUP AND SHALL NOT BE IN ANY WAY USED OR REPRODUCED WITHOUT THEIR PRIOR WRITTEN CONSENT.

NOTES

PLANNING

PENTANGLE
DESIGN GROUP
SUITE 1, 21 BANCROFT HITCHIN HERTS SG5 1JW
T:01462 431133 E:pdg@pentangledesign.co.uk

JOB TITLE

Redevelopment of Land adjacent
89-91 Goshawk Gardens

DRAWING TITLE

First Floor Plan As Proposed

SCALE	DRAWING NUMBER	REVISION
1 : 100	22	A
DATE Apr' 19		
SHT SIZE A3		
JOB NUMBER 3455		

ARCHITECTS AND INTERIOR DESIGNERS