
THIS DRAWING IS A PRINT AND MUST NOT BE SCALED. ANY QUERIES REGARDING DIMENSIONS TO BE TAKEN UP WITH PENTANGLE DESIGN GROUP.

ALL DIMENSIONS OF EXISTING BUILDINGS TO BE VERIFIED ON SITE.

THIS DRAWING IS THE COPYRIGHT OF PENTANGLE DESIGN GROUP AND SHALL NOT BE IN ANY WAY USED OR REPRODUCED WITHOUT THEIR PRIOR WRITTEN CONSENT.

NOTES

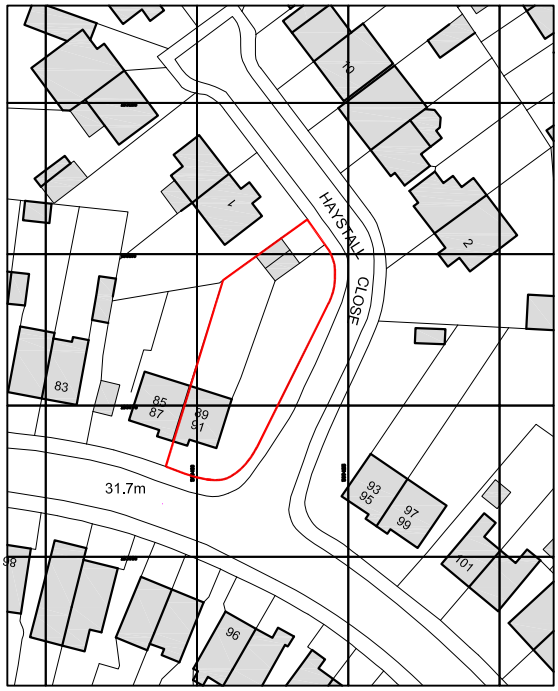

Ordnance Survey, (c) Crown Copyright 2018. All rights reserved.
Licence number 100022432

LOCATION PLAN

1:1250 scale

N

0 50m 100m

Scale 1:1250

PLANNING

PENTANGLE
DESIGN GROUP
SUITE 1, 21 BANCROFT HITCHIN HERTS SG5 1JW
TEL(01462) 431133 E:PDG@PENTANGLEDESIGN.CO.UK

JOB TITLE

Redevelopment at Land adjacent
89-91 Goshawk Gardens, Hayes

DRAWING TITLE

Location Plan

SCALE	DRAWING NUMBER	REVISION
1:1250	01	B
DATE Aug 18		
Sheet A4		
JOB NUMBER 3455		

ARCHITECTS & INTERIOR DESIGNERS