



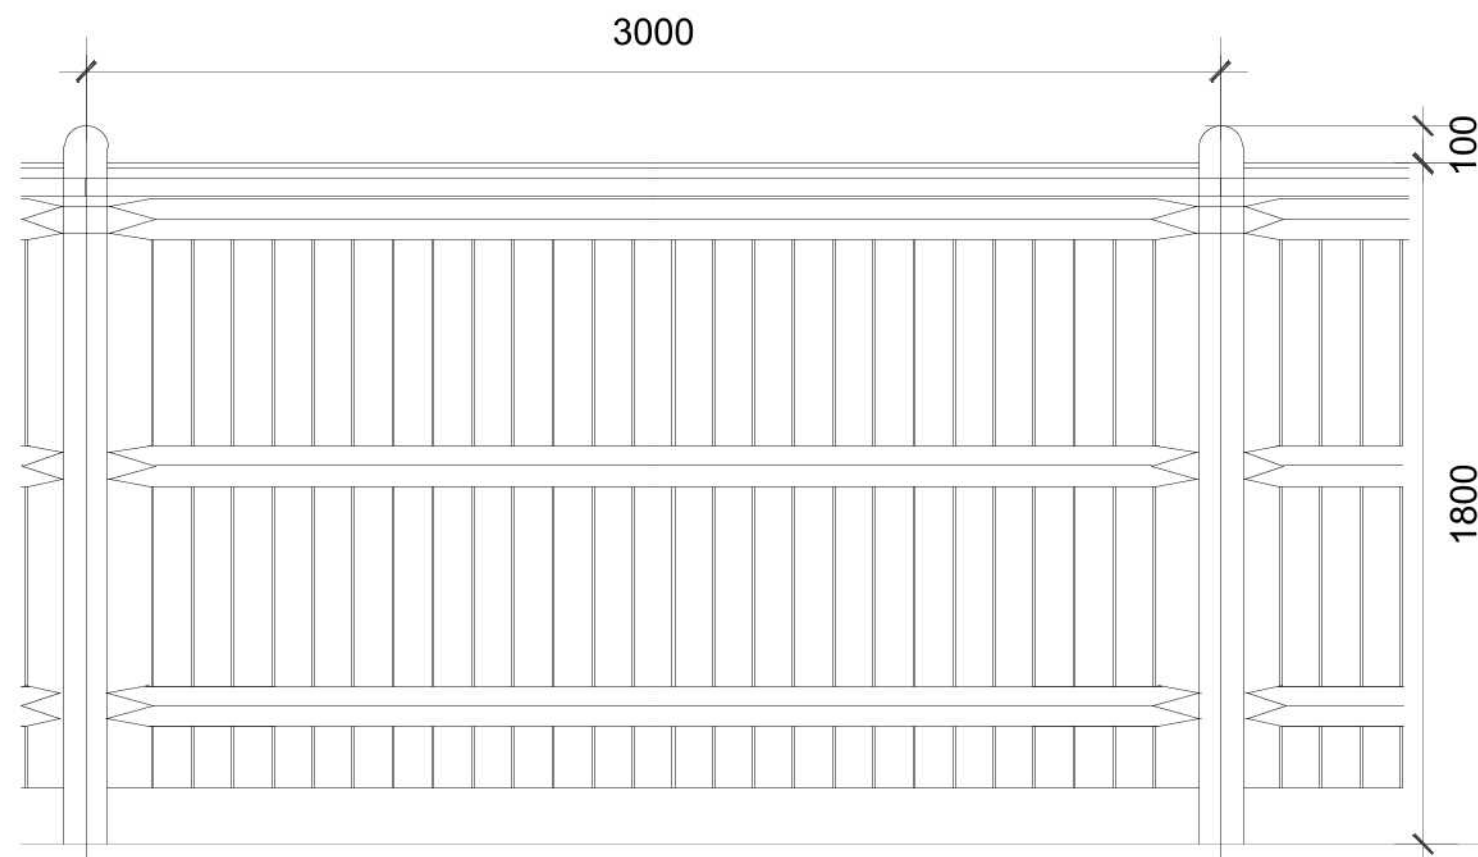

01 - WOODEN FENCE ELEVATION (TYPICAL MODULE) 1:20 SCALE

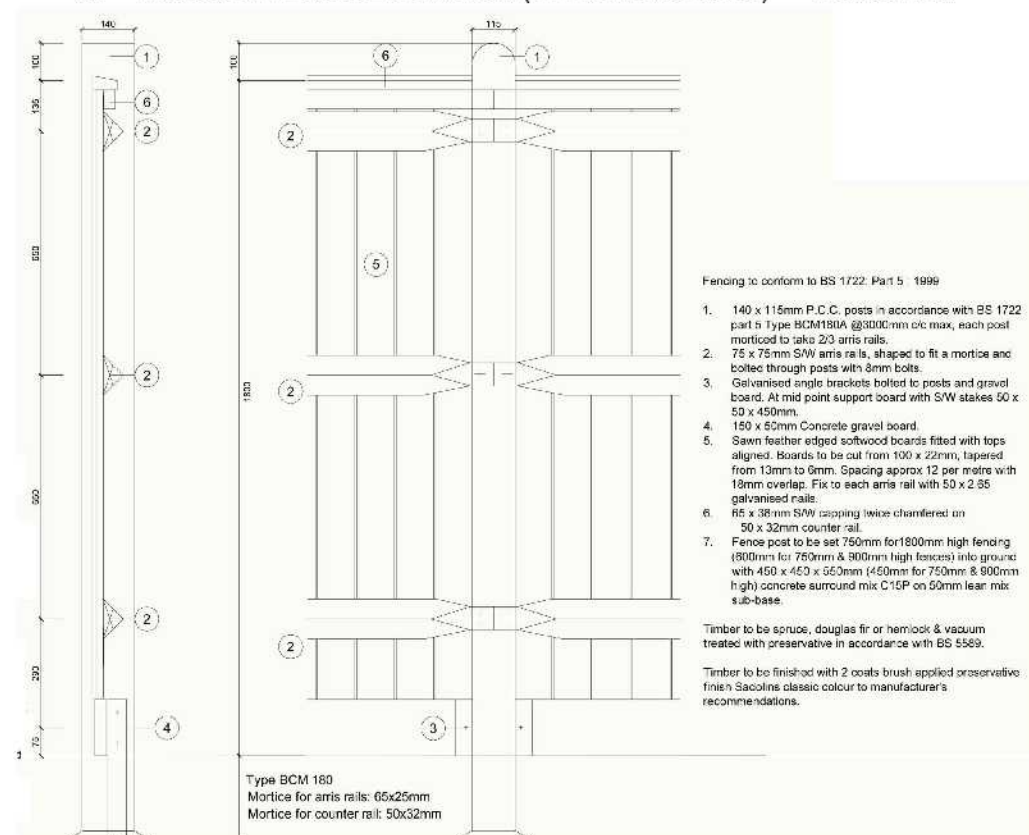

02 - WOODEN FENCE DETAIL WITH SPEC. 1:20 SCALE

[illegible]

DESIGN ENDEAVOURS

31 LINCROFT GARDENS, HOUNSLOW LONDON, TW3 2QT
M: 07869580774, 07883602259
E: design.endeavour@gmail.com

Project
Land adjacent to 10 Turnstone Close
LONDON

BOUNDARY FENCE DETAIL

Scale 1:200 @A3	Drawn MZ/TA	Approved	Date JAN 20
Job No. DE-725	Drawing No. SK -111LL-01	Rev.	