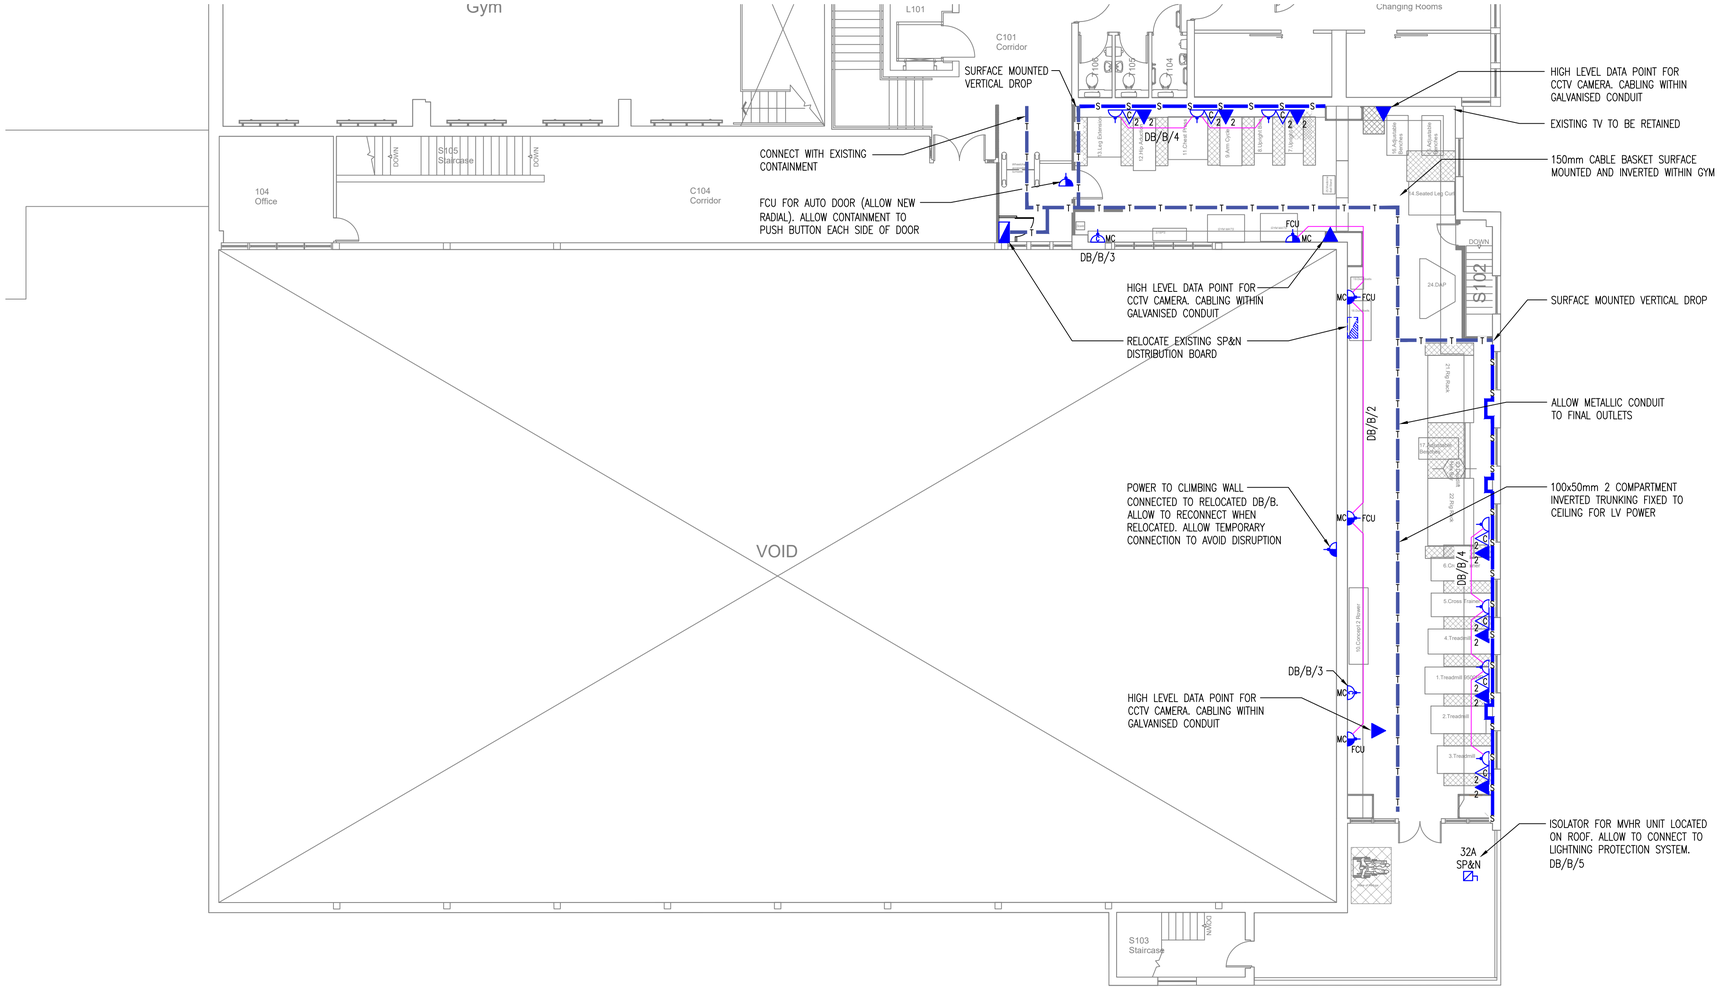

FIRST FLOOR PLAN

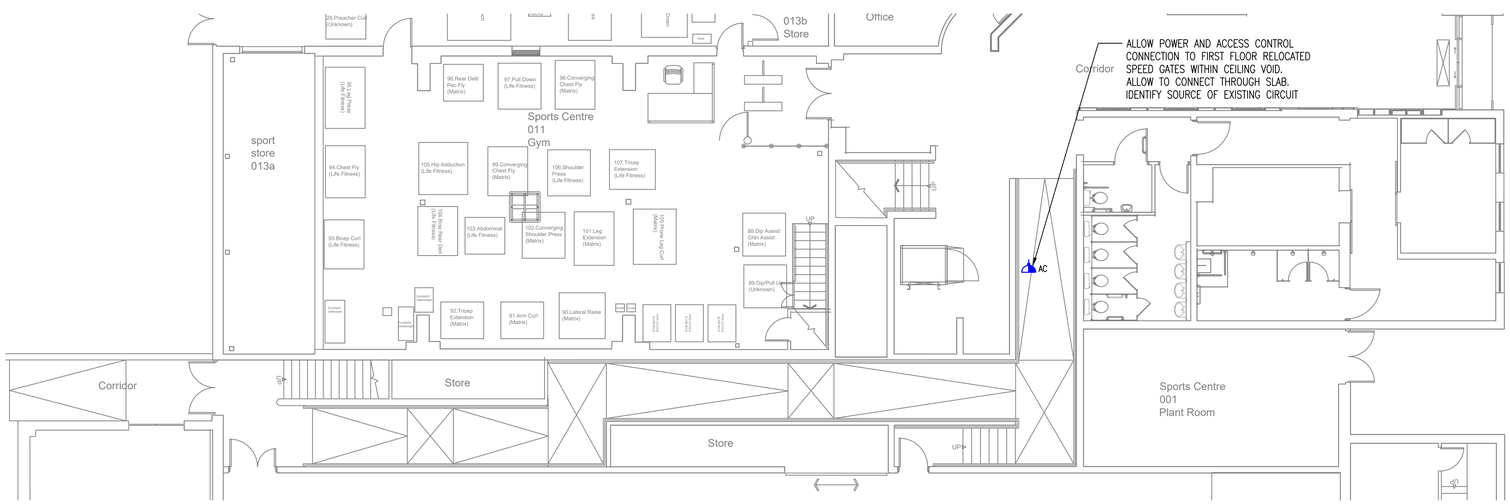

GROUND FLOOR PLAN

PROJECT NOTES

1. DO NOT SCALE FROM THIS DRAWING. ALL DIMENSIONS ARE NOMINAL AND MUST BE CHECKED ON SITE.
2. ANY DISCREPANCIES SHOULD BE BROUGHT TO THE ATTENTION OF THE SERVICES CONSULTANT.
3. THESE DRAWINGS ARE COPYRIGHT OF ICE. PLEASE OBTAIN PERMISSION BEFORE COPYING. THESE DRAWINGS MUST NOT BE MODIFIED OTHER THAN BY ICE.
4. ANY DISCREPANCIES BETWEEN THIS DRAWING AND THE SPECIFICATION, ELECTRICAL ENGINEERING SERVICES, ARCHITECTURAL OR STRUCTURAL ENGINEERING DRAWINGS ARE TO BE BROUGHT TO THE ATTENTION OF THE ENGINEER PRIOR TO ANY WORK.

LEGEND

CONTAINMENT

- S—S PVC-U PERIMETER TRUNKING MARSHALL TUFFLEX XL 220x65 3 COMPARTMENT
- D—D PVC-U PERIMETER TRUNKING MARSHALL TUFFLEX STIRLING CURVE
- T—T GALAVANISED 2 COMPARTMENT CABLE TRUNKING SIZED AS SHOWN
- GALVANISED HEAVY DUTY CABLE TRAY. SIZED AS SHOWN

POWER

- MK-LOGIC PLUS SWITCHED, 2 GANG SOCKET OPUTLET
- CLEANERS SOCKET
- IP65 ISOLATOR, ROTARY MK RATED AS SPECIFIED
- FUSE CONNECTION UNIT, SWITCHED
- MC DENOTES METAL CLAD
- FCU CONNECTION FOR FAN COIL UNIT
- AC ACCESS CONTROL
- MK-LOGIC RJ45 OUTLET 'n' DENOTES NUMBER OF OUTLETS
- MK-COAXIAL OUTLET 'n' DENOTES NUMBER OF WAYS

REV	DESCRIPTION	DATE	AUTH
T3	REVISED TO LATEST ARCHITECTS LAYOUT	14/06/23	SC
T2	FCU FOR NEW AUTO DOOR ADDED	05/06/23	SC
T1	TENDER ISSUE	24/05/23	SC
P1	PRELIMINARY ISSUE	02/05/23	SC

Ingenium Consulting Engineers

ROBERT DENHOLM HOUSE
BLETCHINGLEY ROAD
NUTFIELD
SURREY, RH1 4HW

+44 (0) 1737 824 022
info@ingeniumconsultingengineers.co.uk
www.ingeniumconsultingengineers.co.uk

Client: FUSION

Project: BRUNEL UNIVERSITY LONDON GYM REFURBISHMENT

Title: PHASE 1B PROPOSED SMALL POWER LAYOUT

Drawn:	Date:	Scale:	Checked:	Auth:
AB	14/04/23	1:100@A1	SC	SC

Project No:	Drawing No:	Rev:
P23532	E200 (1B)	T3

Status: TENDER