
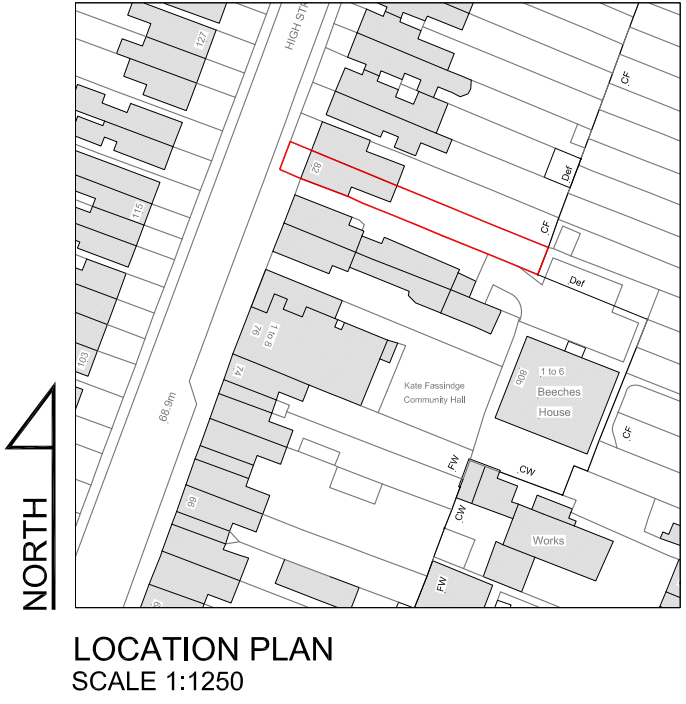
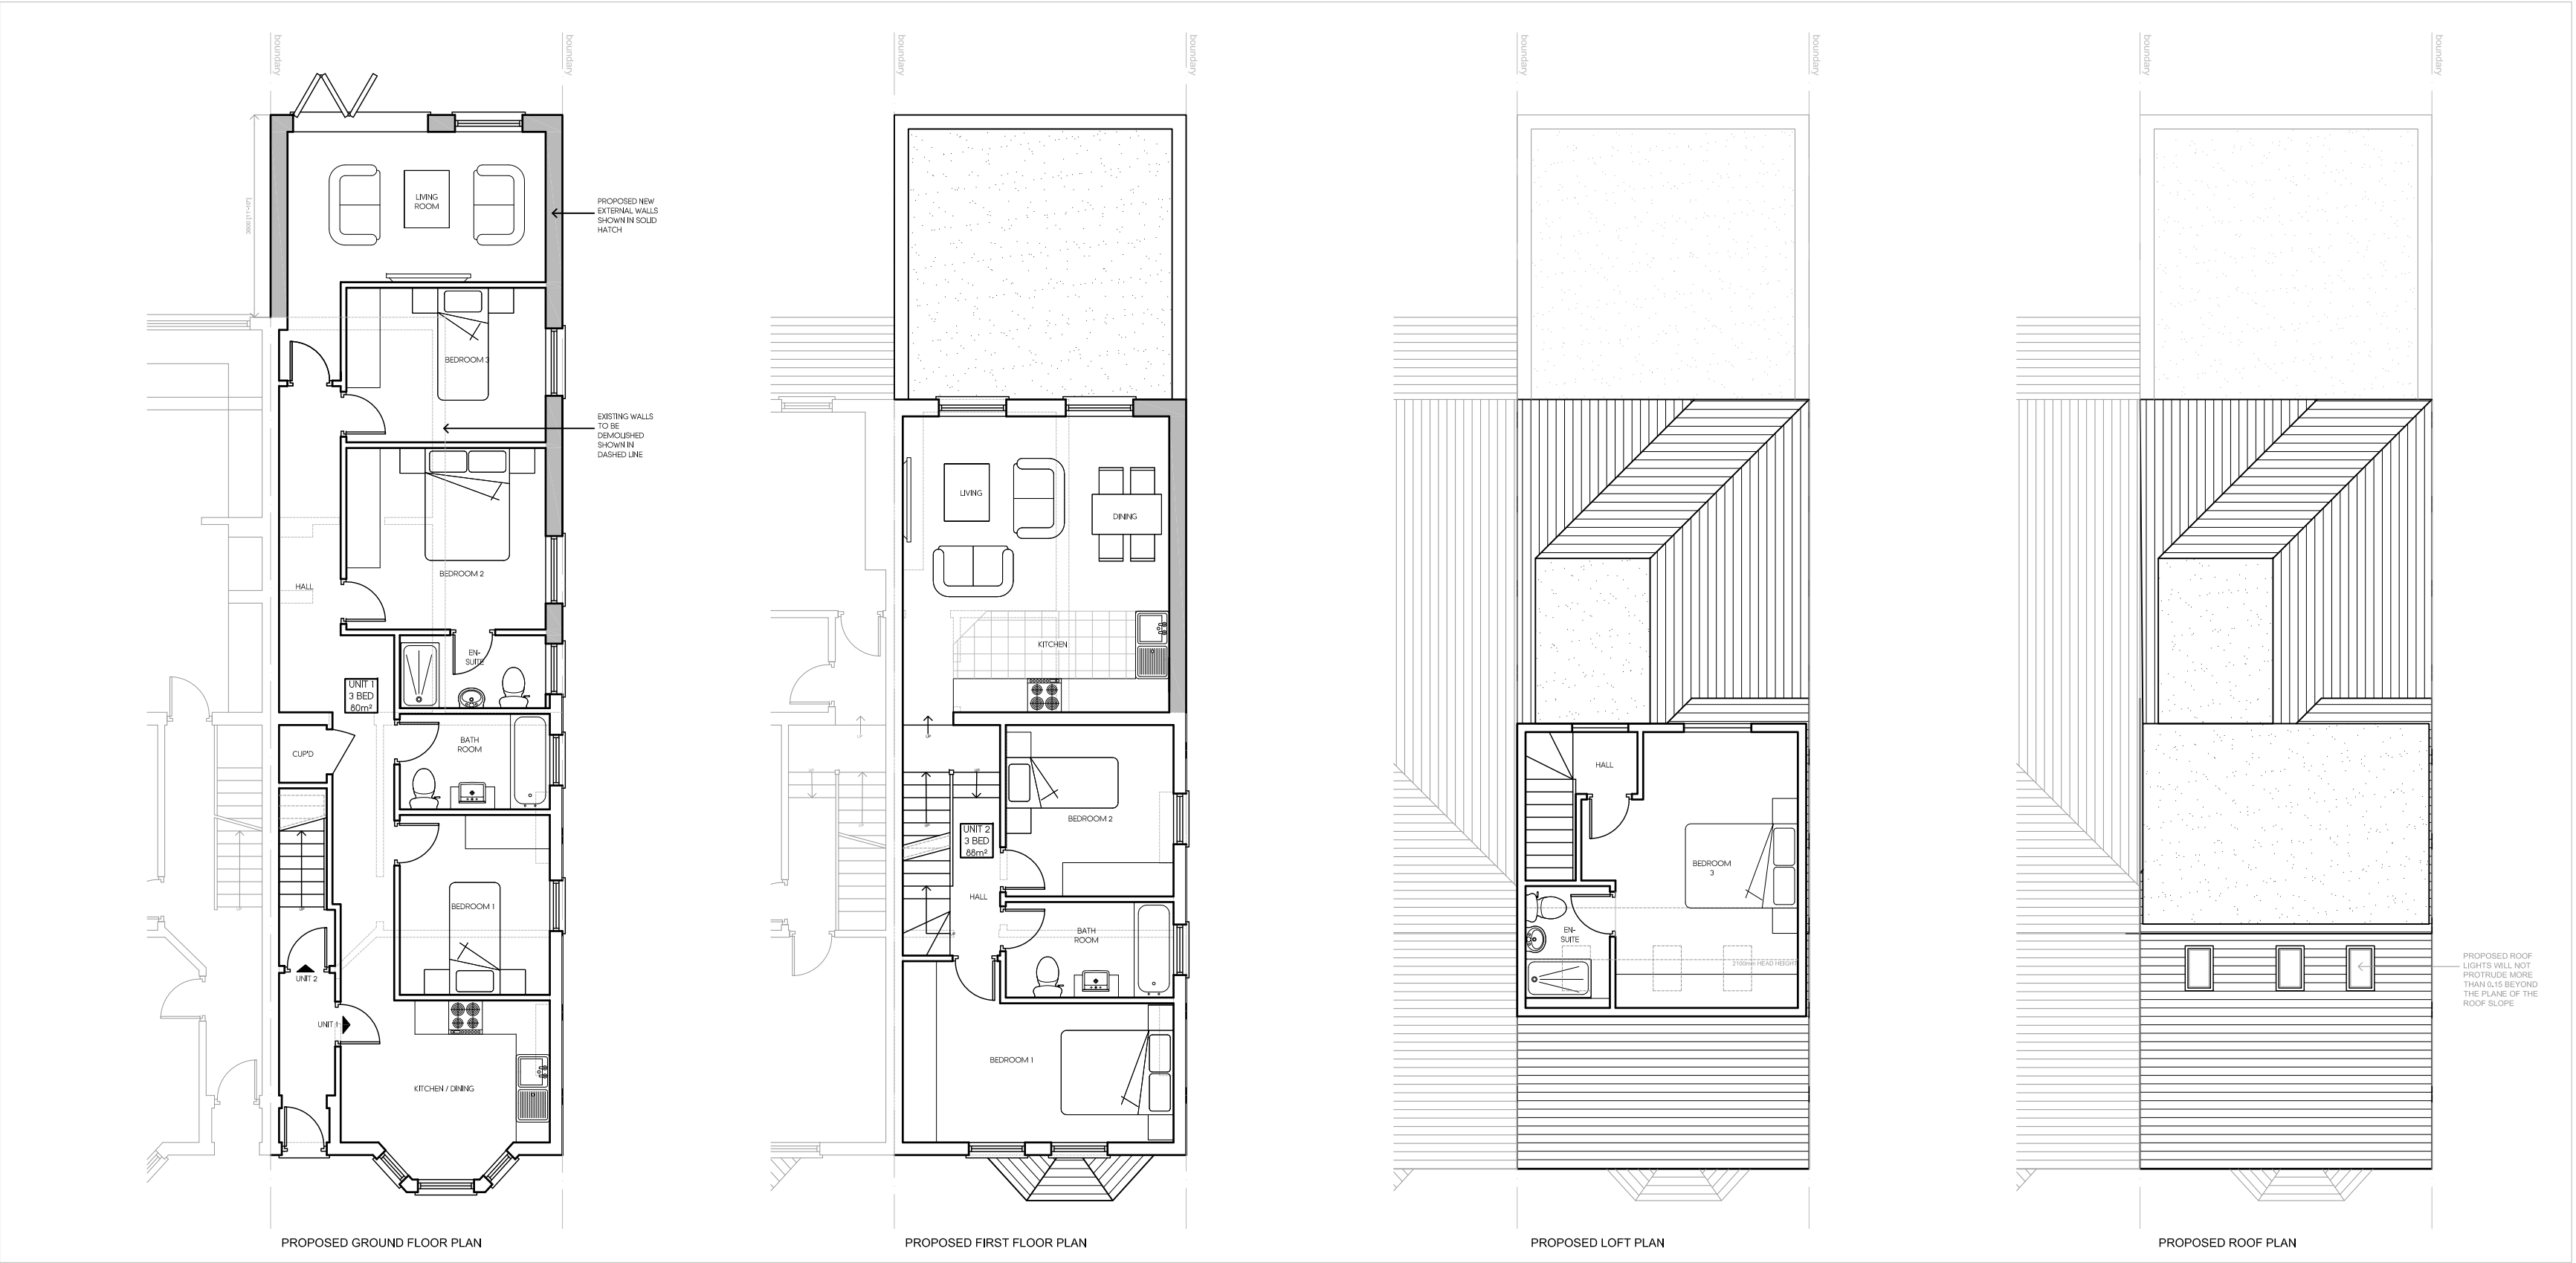
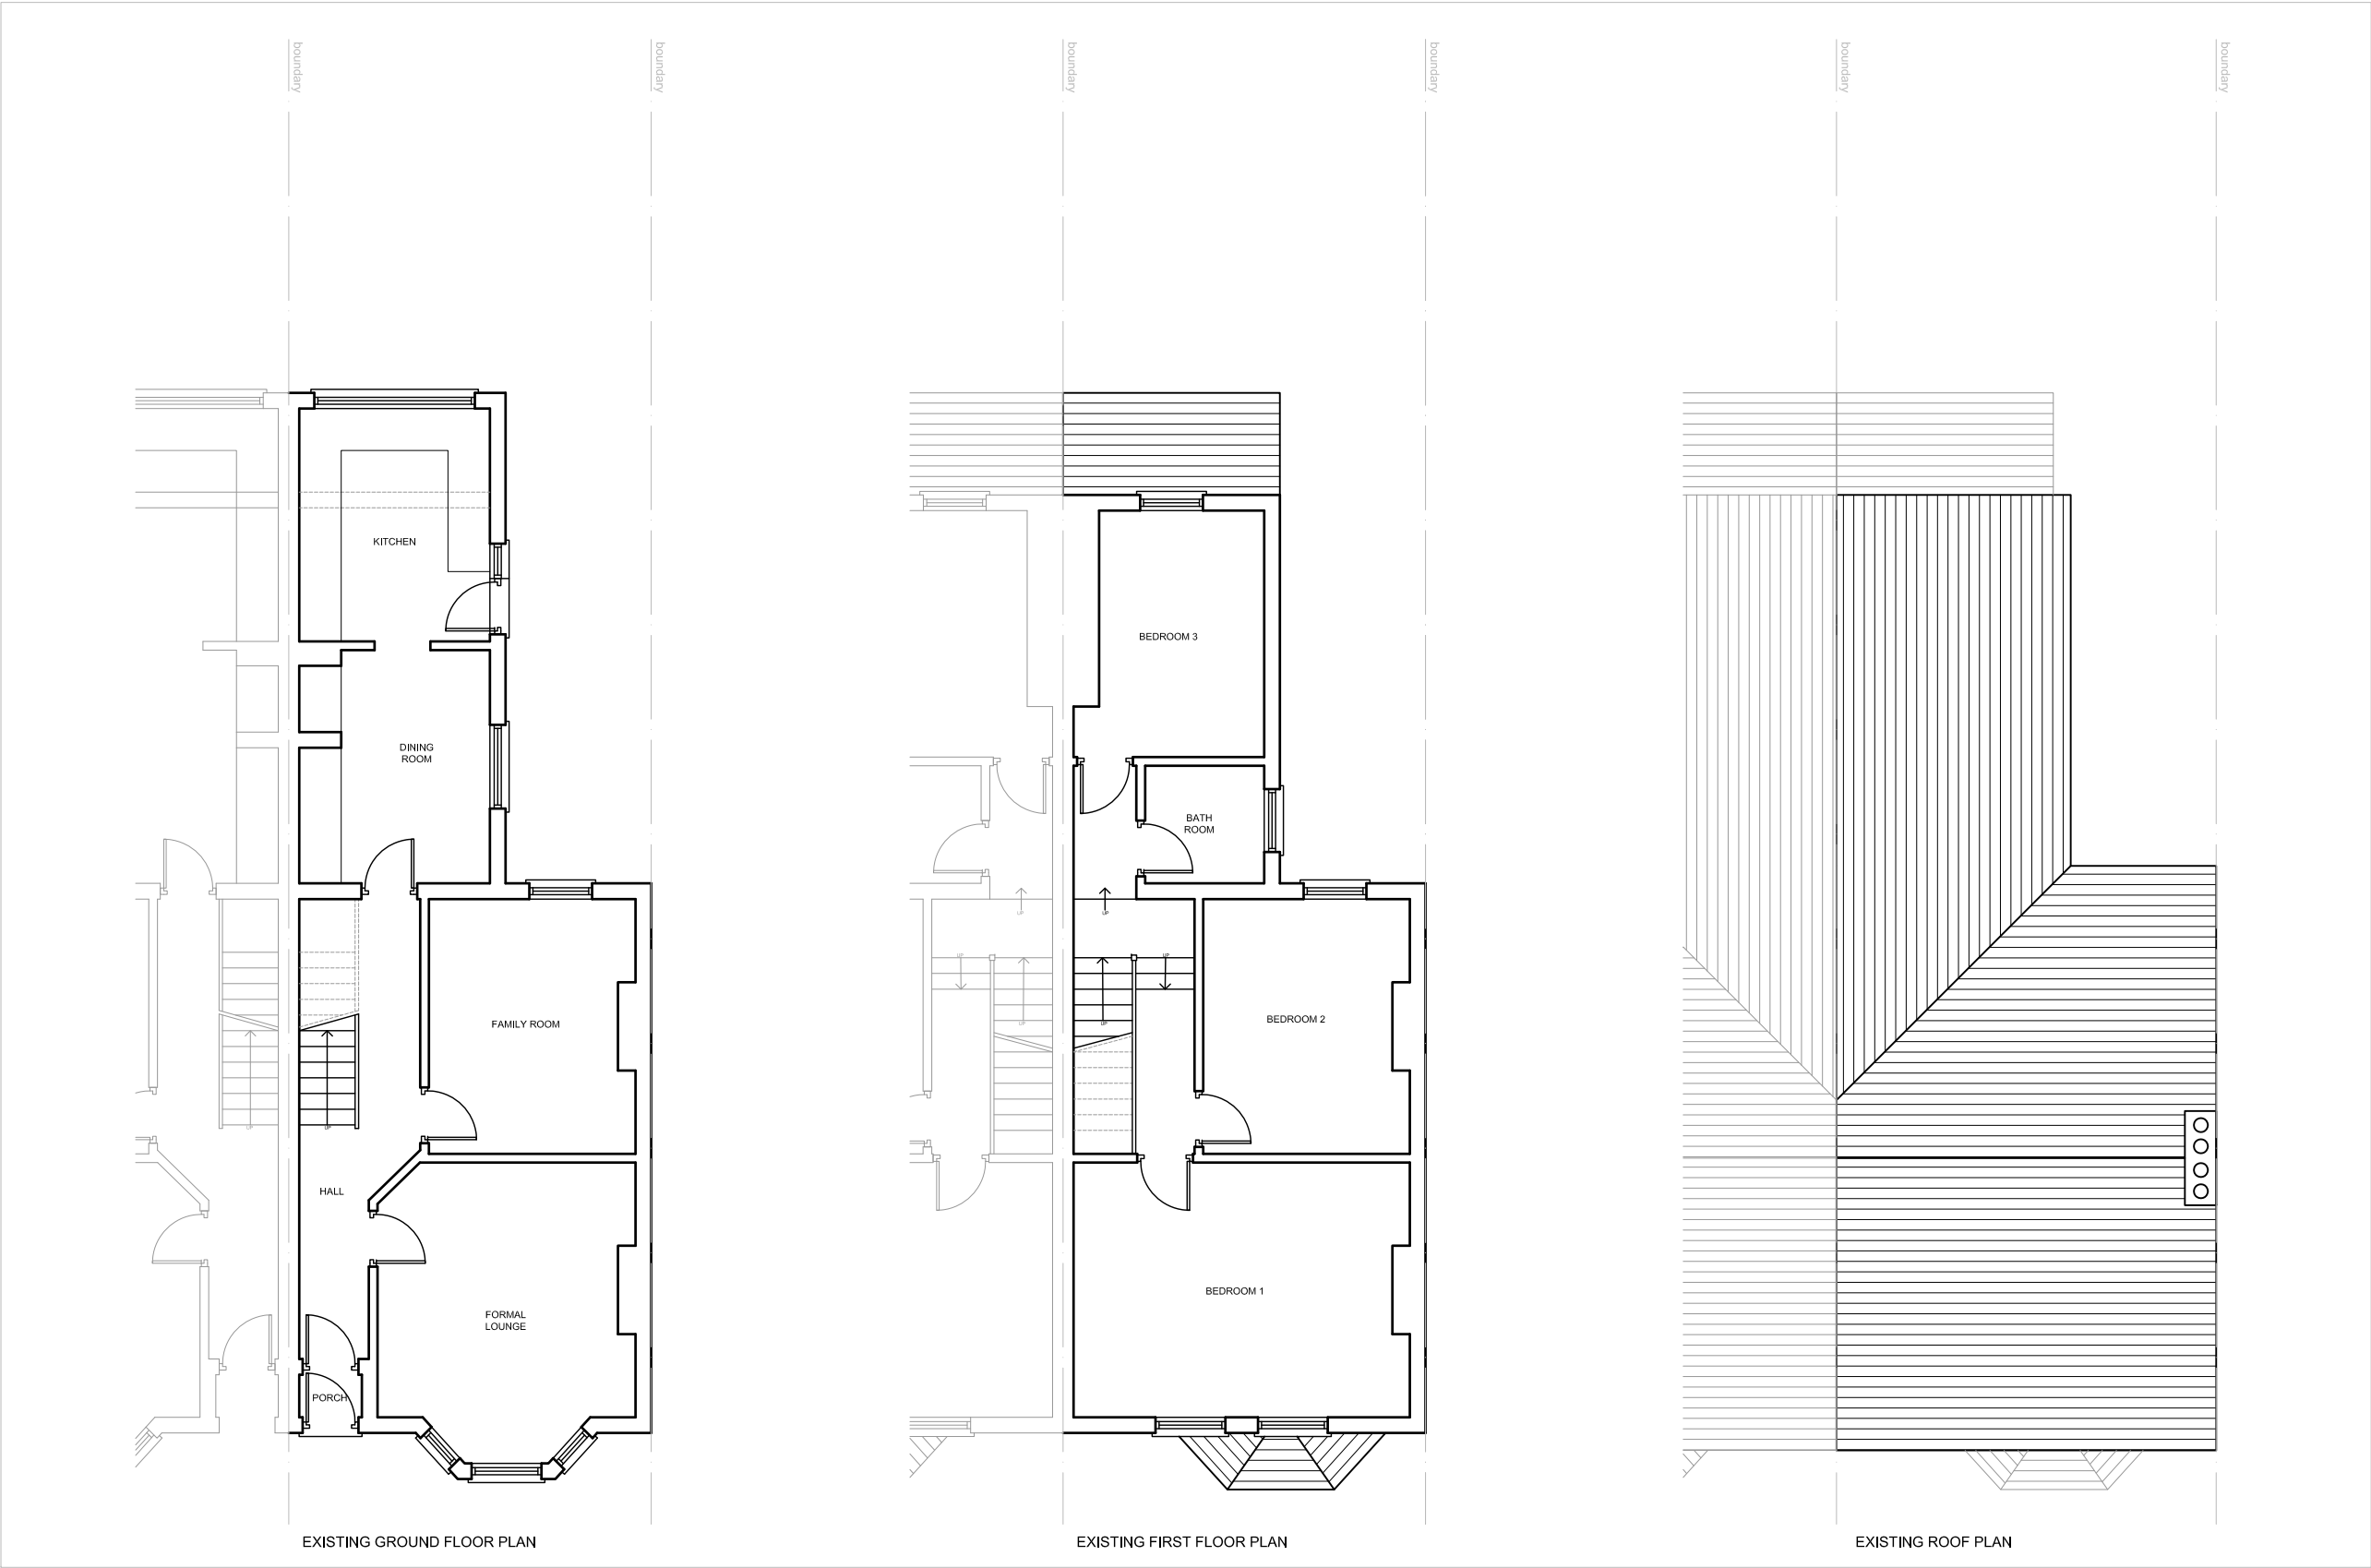


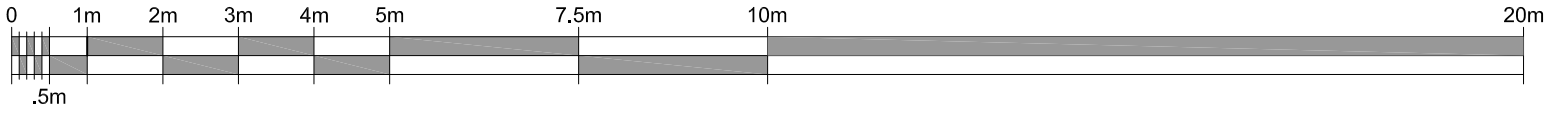

A	22.11.18	AMENDED FOR VALIDATION	BR
Rev	Date	Description	Init.

Client

MR & MRS MORJARIA

Project Title
PROPOSED EXTENSIONS AND INTERNAL
ALTERATIONS TO FORM 2 X SELF CONTAINED UNITS
82 HIGH STREET, NORTHWOOD, HA6 1BJ

Drawing Title

EXISTING & PROPOSED PLANS & ELEVATIONS

Cad File	Sheet Size	Scale
P001	A1	1:100
Drawn by	Drawing Date	Approved by
BR	NOV.2018	
Project No.	Drawing No.	Revision
0175	P201	A

BR ARCHITECTURE

This drawing is property of BR Architecture © and must not be copied or otherwise reproduced. All dimensions must be checked on site before commencing work. No dimensions to be scaled from this drawing. This drawing was produced using AutoCad 2010.

PLANNING ISSUE