


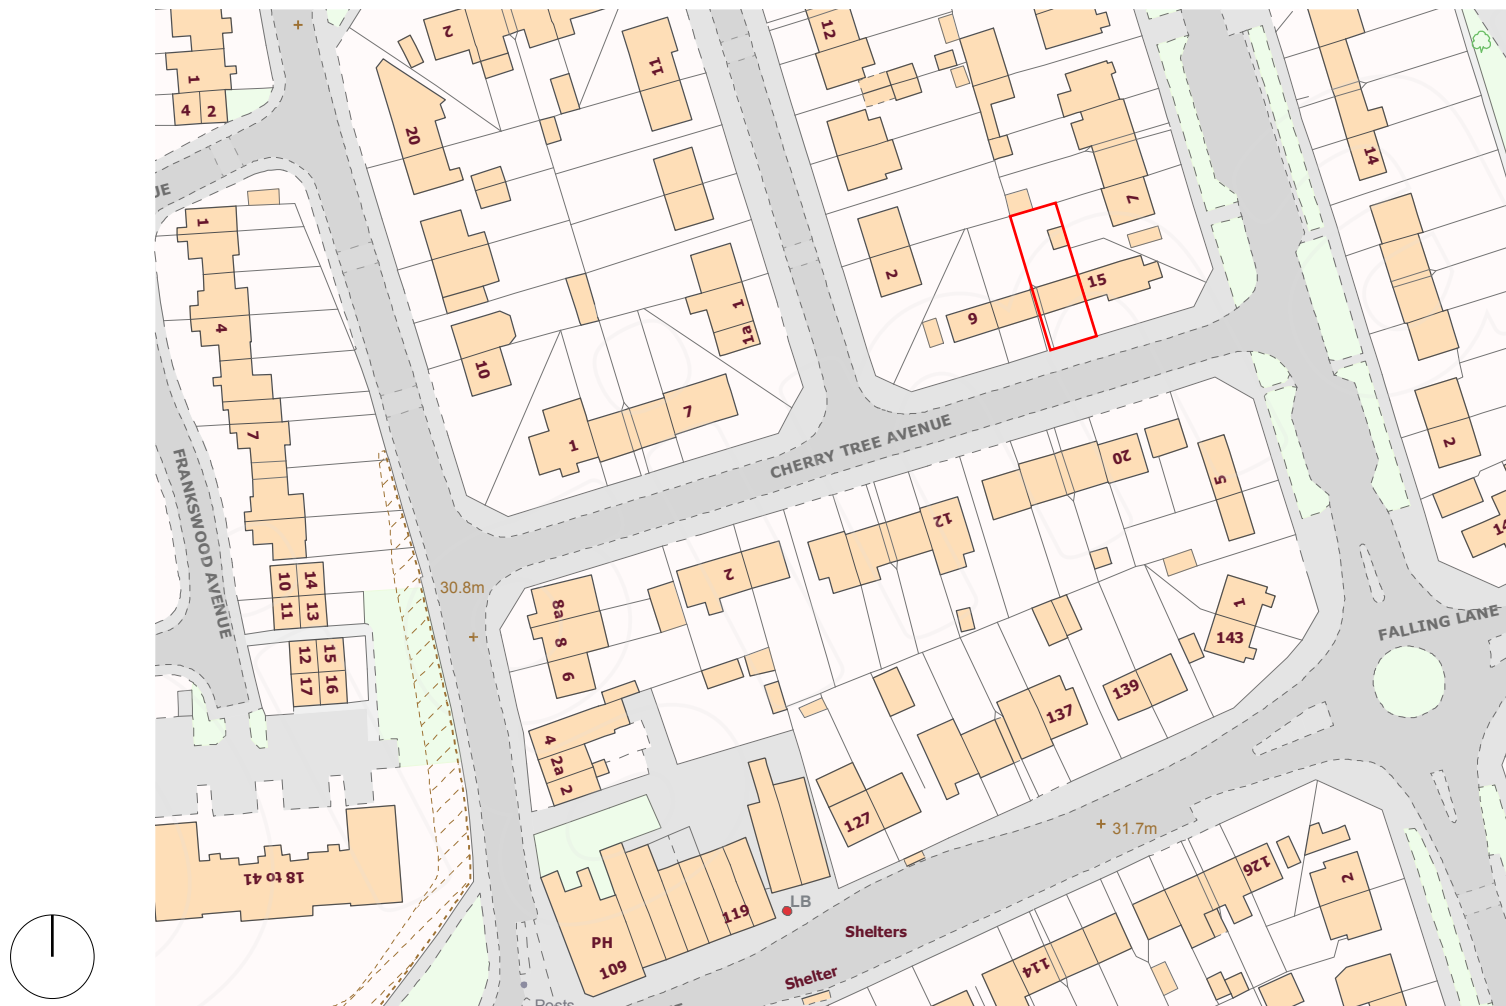

SITE LOCATION PLAN (1:1250)