


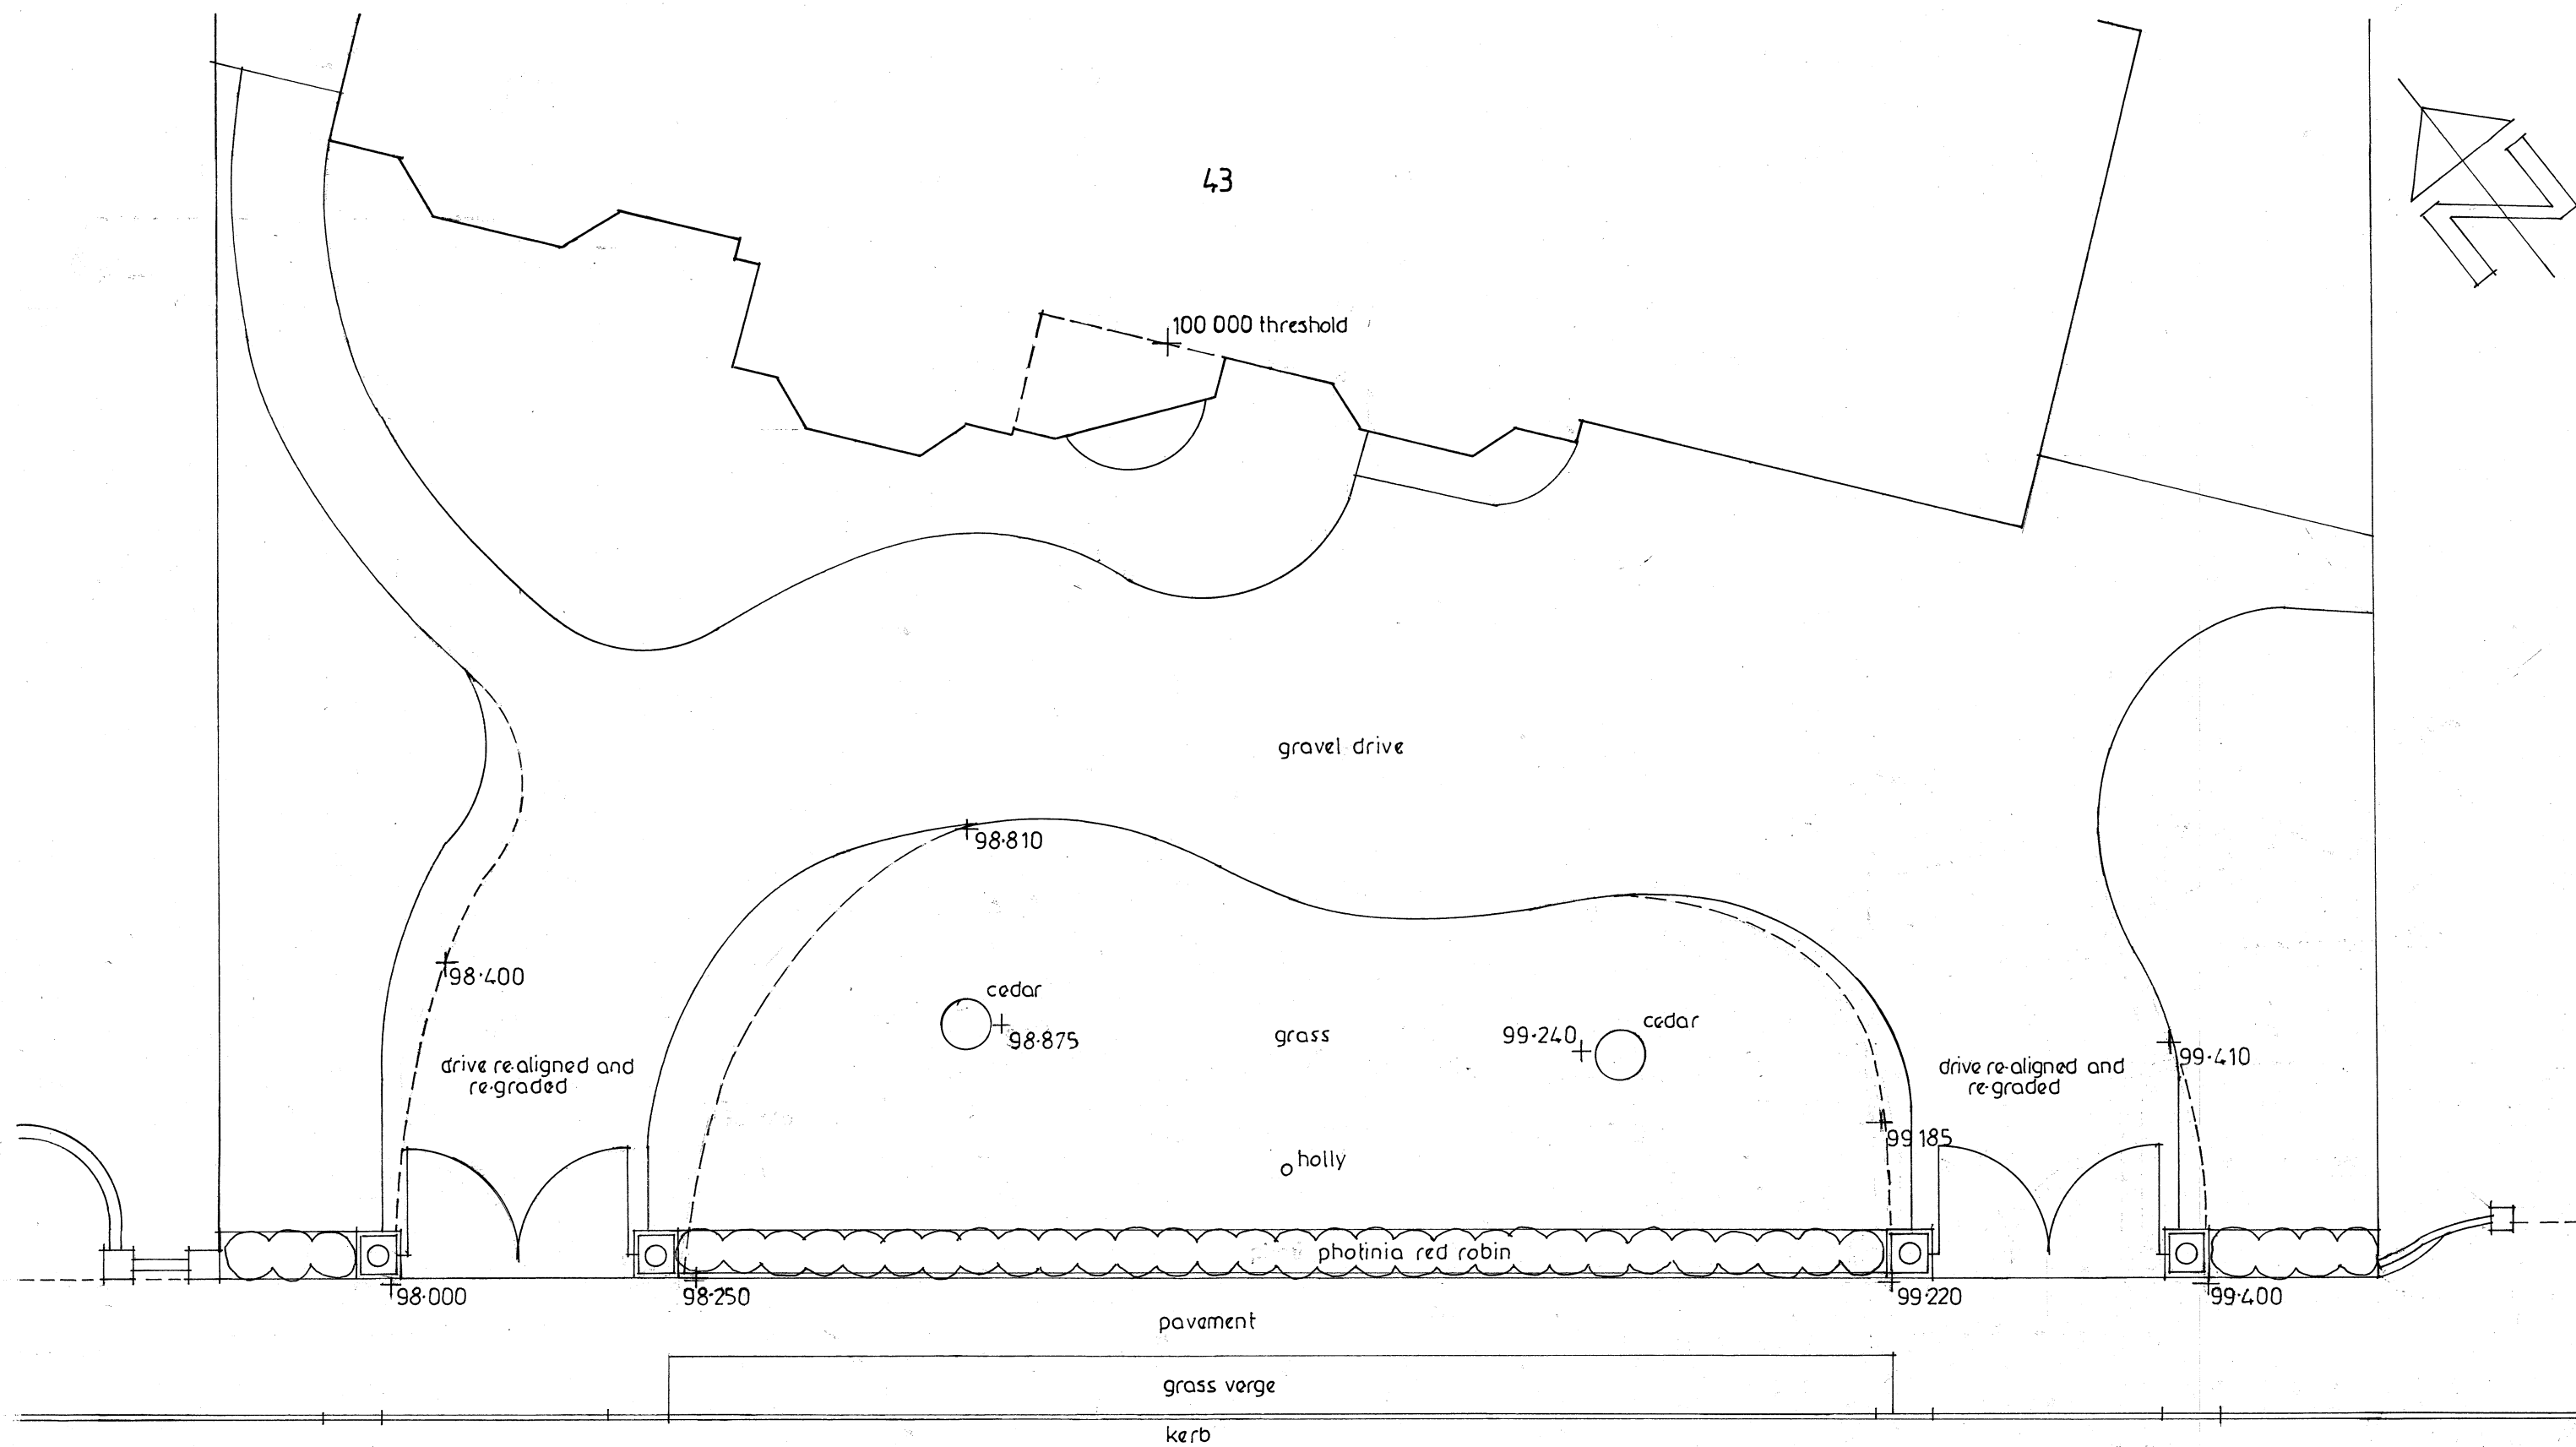


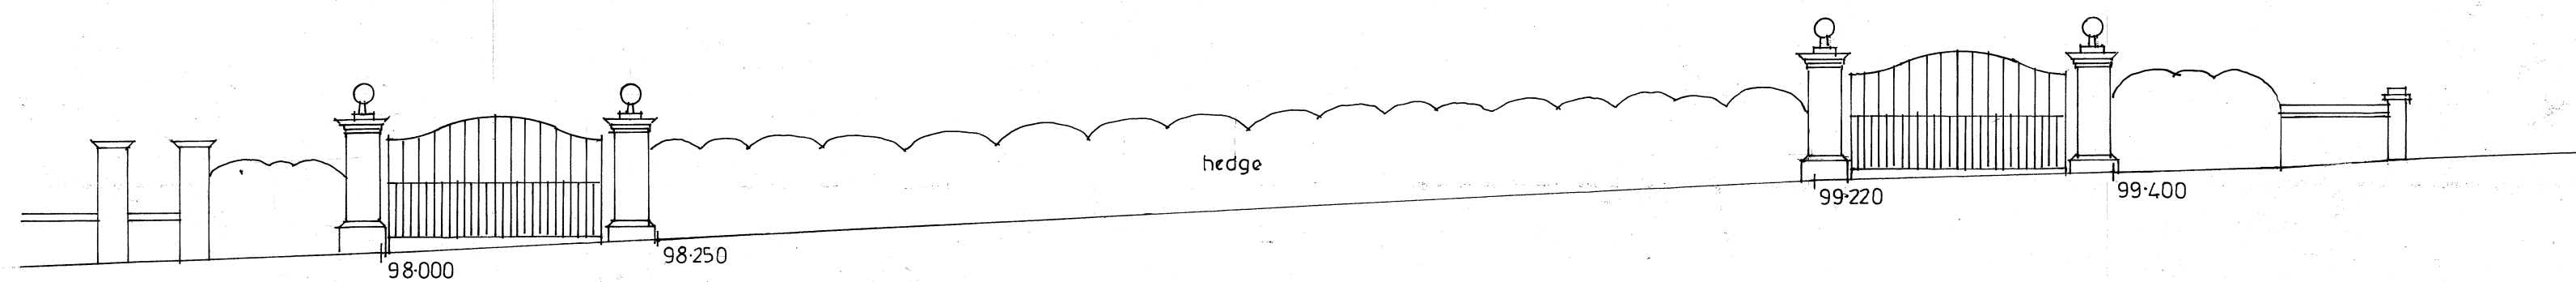

SITE PLAN

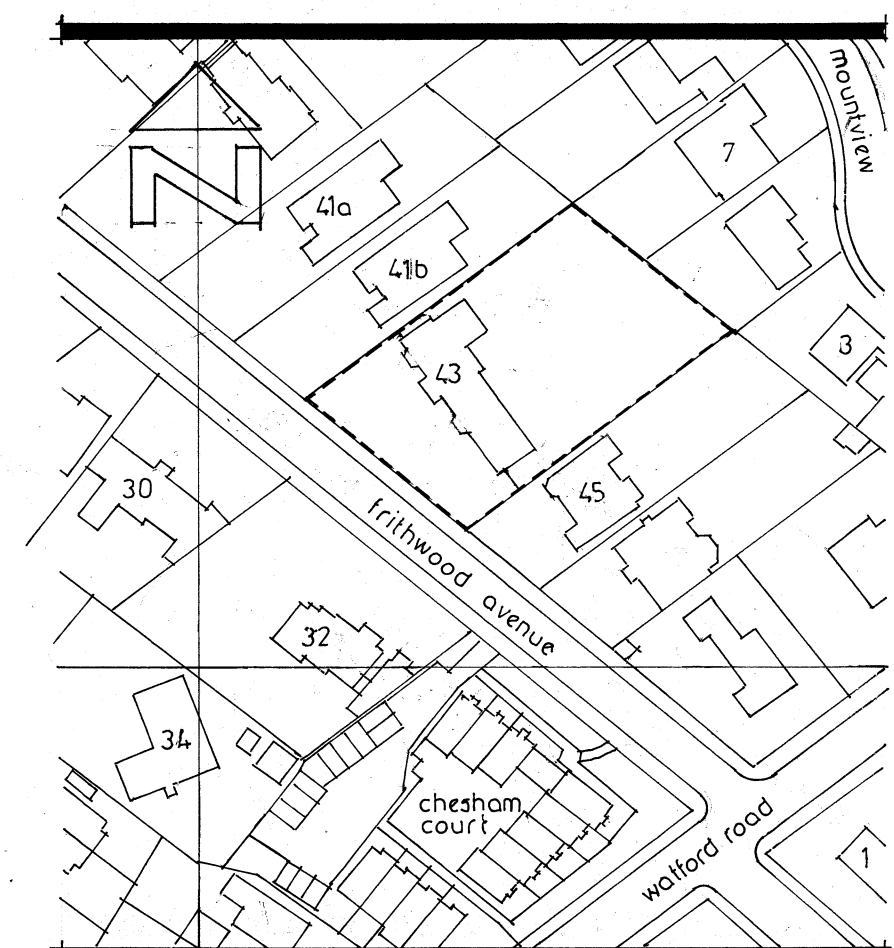

ELEVATION

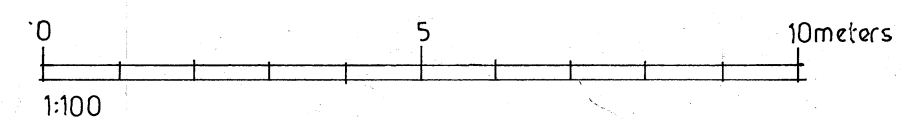

ORCHARD ASSOCIATES
29 WEST STREET
HARROW ON THE HILL
MIDDLESEX

020 8423 4866

client
MR N. MANEK

PROPOSED DRIVE ENTRANCE GATES
43 FRITHWOOD AVENUE
NORTHWOOD
MIDDLESEX

PROPOSED PLANS

1:100 1:1250

June 2021

Handwritten signature

612

2