


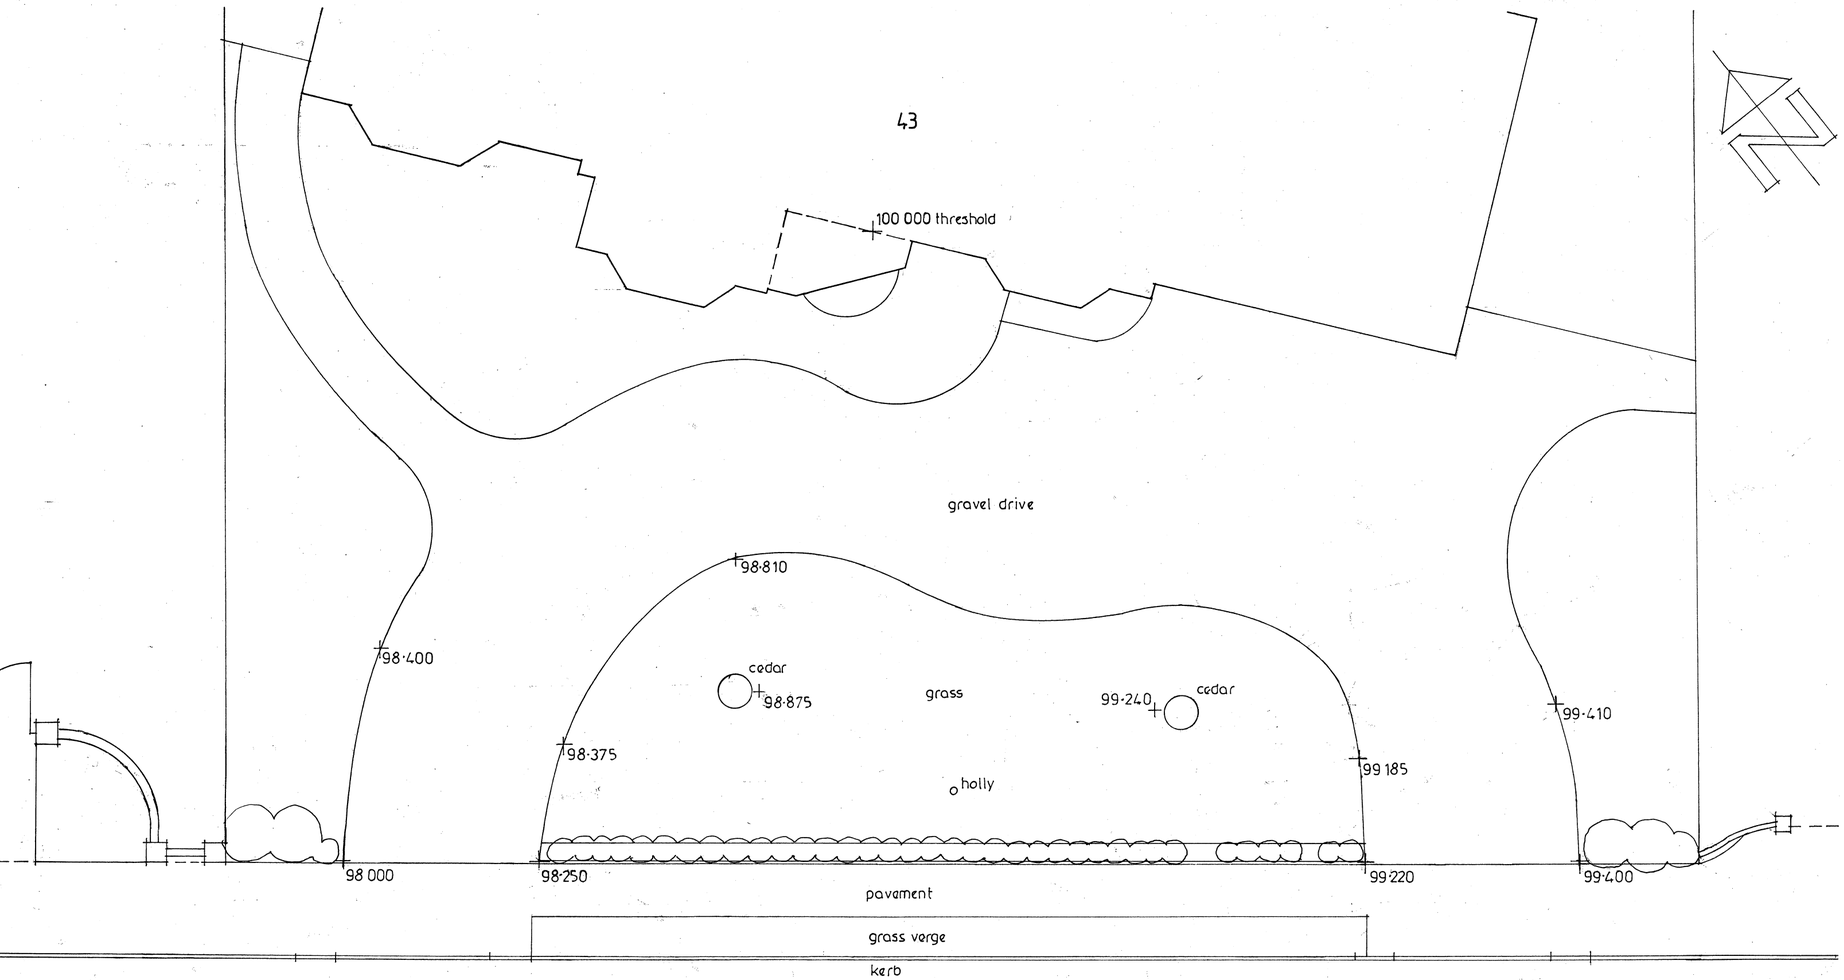


SITE PLAN

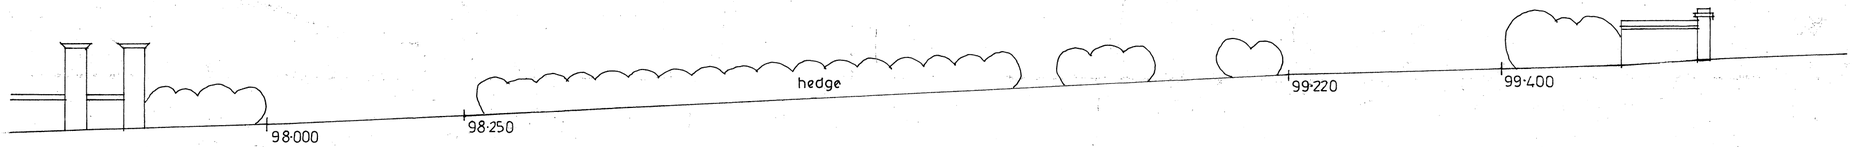

ELEVATION

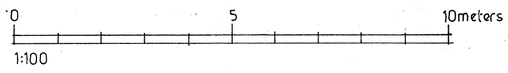

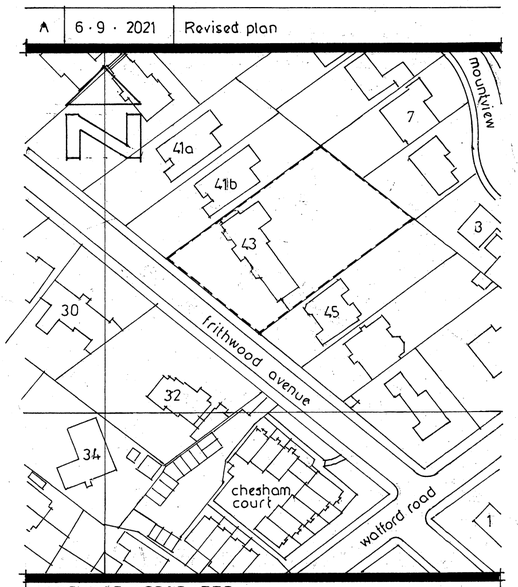

ORCHARD ASSOCIATES
29 WEST STREET
HARROW ON THE HILL
MIDDLESEX
020 8423 4866

client
MR N. MANEK

PROPOSED DRIVE ENTRANCE GATES
43 FRITHWOOD AVENUE
NORTHWOOD
MIDDLESEX

EXISTING PLANS

1:100 1:1250	612	1	A
June 2021			