


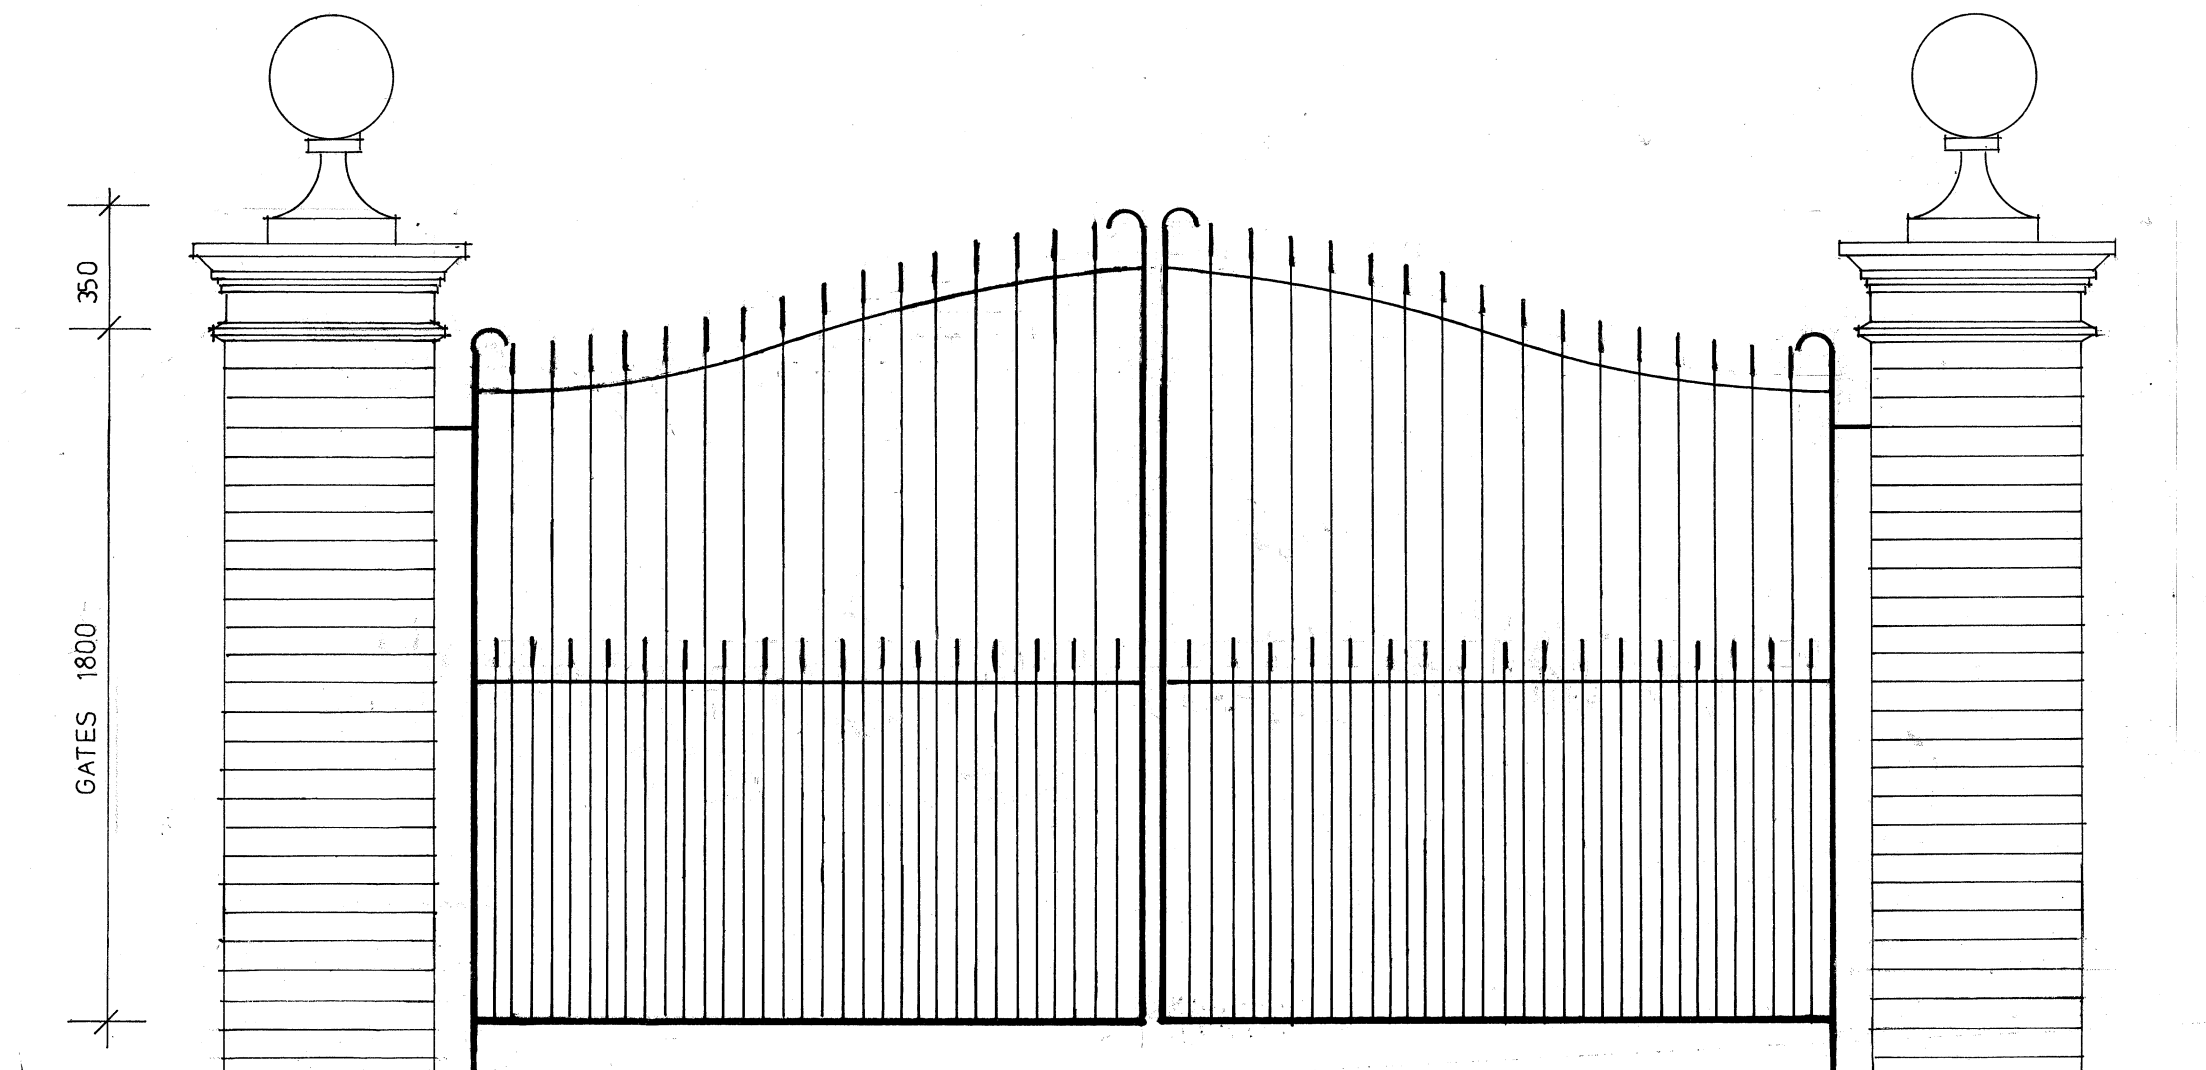


Haddonstone reconstituted stone ball 330mm diameter and collared base on decorative pier cap and course moulding.

Black finished metal gates 'Hertfordshire' style by the Great Gate Company with arched top, scroll detailing and finials along the top and middle rails.

Facing brickwork pier 552x552mm

GATES AND PIERS ELEVATION

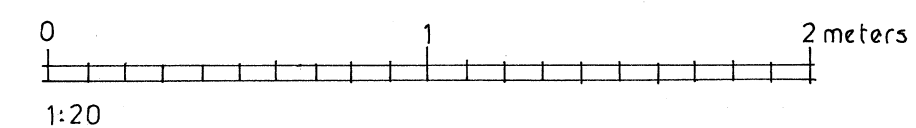

A	6-9-2021	Revised elevation		
ORCHARD ASSOCIATES 29 WEST STREET HARROW-ON-THE-HILL MIDDLESEX				
				020 8423 4866
client MR N. MANEK				
PROPOSED DRIVE ENTRANCE GATES 43 FRITHWOOD AVENUE NORTHWOOD MIDDLESEX				
1:20	612	3	A	
June 2021				
<i>John Orchard</i>				