

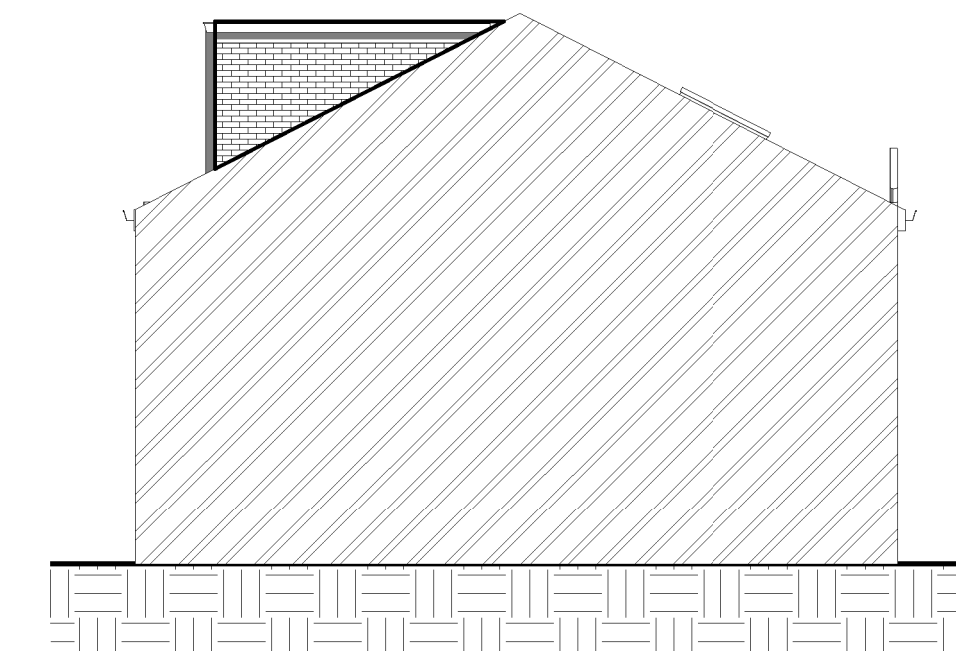
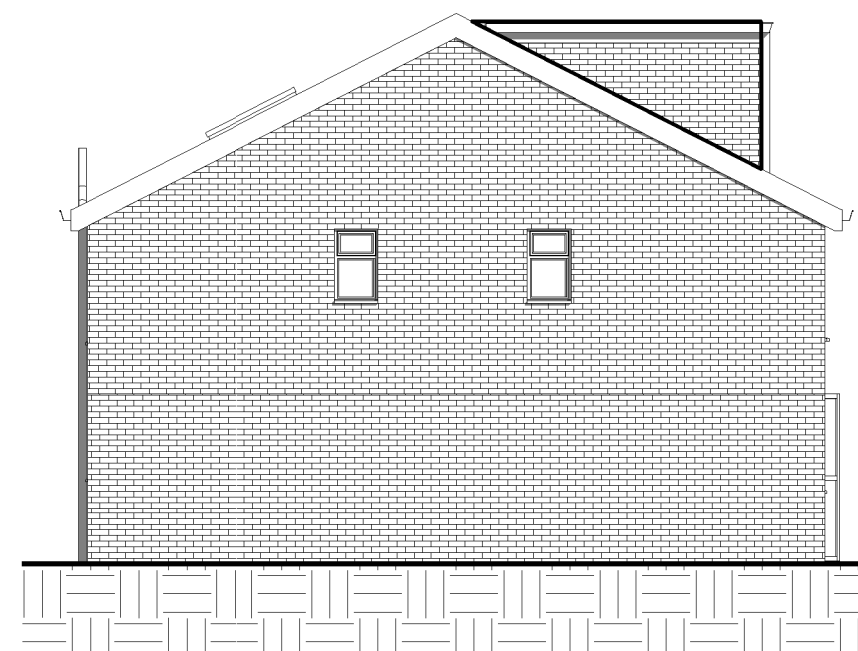
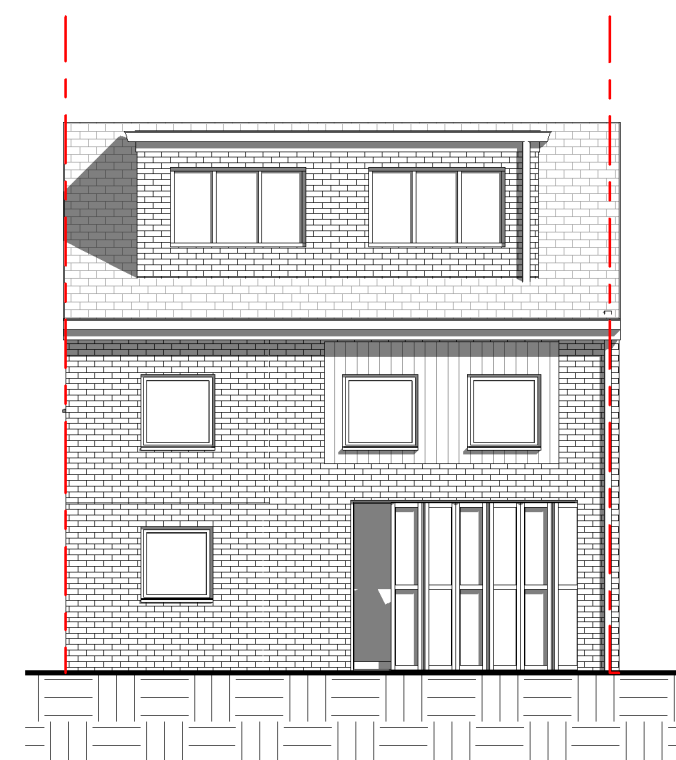
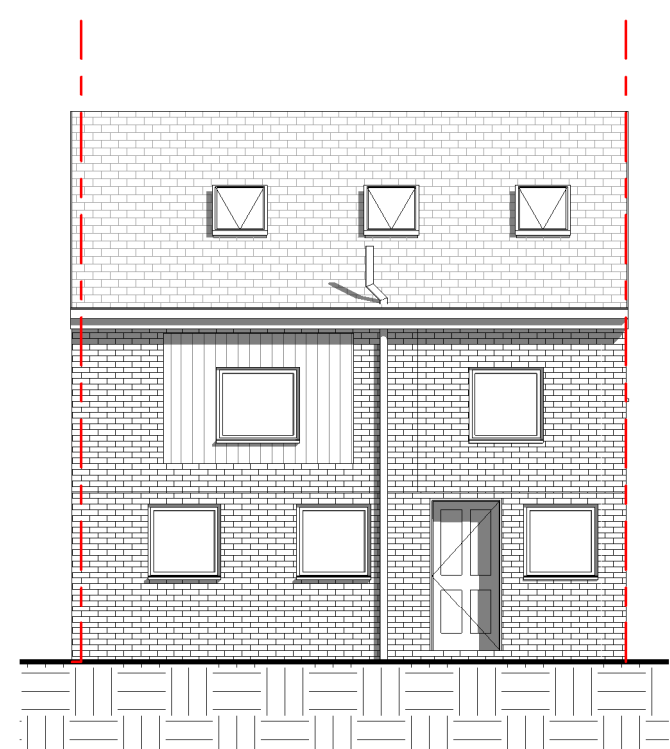
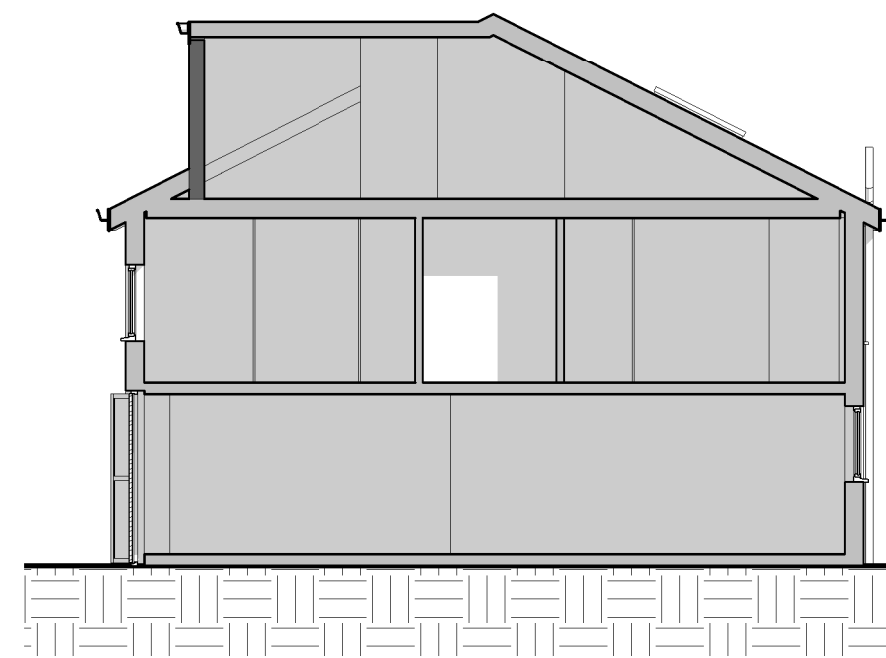
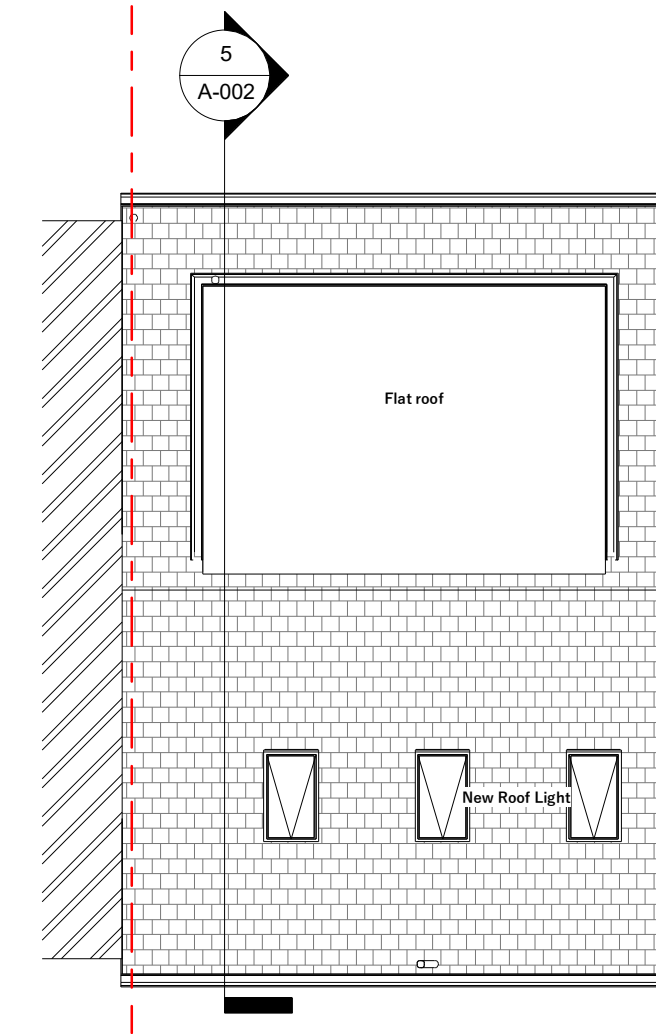
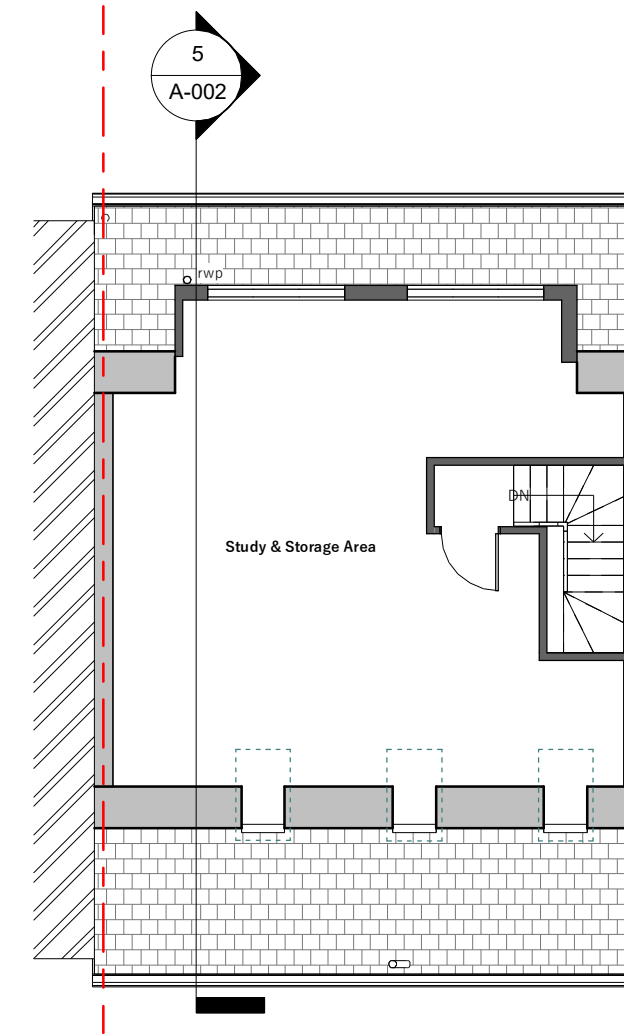
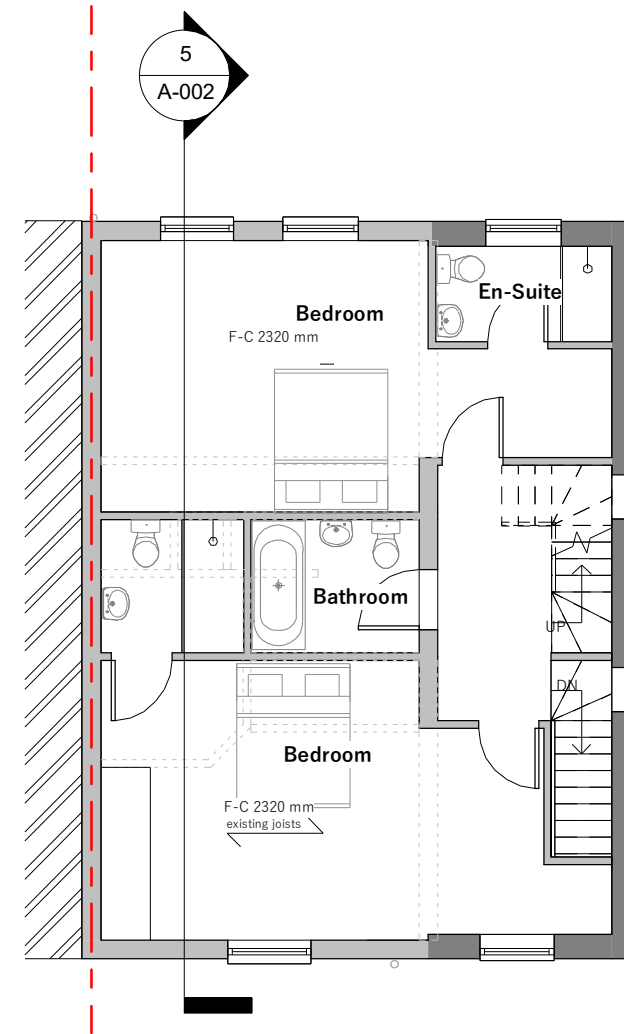


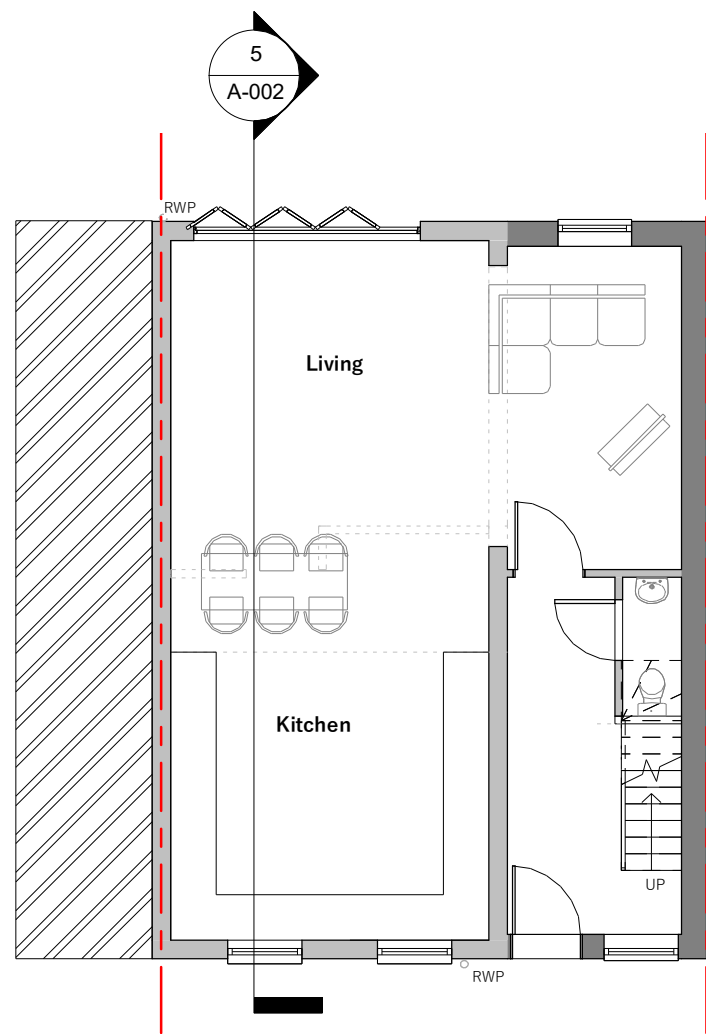

Revision	No.	Description	Date
----------	-----	-------------	------

PROJECT		
Loft Conversion and all associated works		
ADDRESS		
68A HETHERINGTON WAY ICKENHAM UB10 8AT		
CLIENT NAME		
PROJECT STATUS		
Planning		
SHEET N°	DRAWING TITLE	
A-002	Proposed Floor and Elevation Plan	
DESIGNED BY:	DRAWN BY:	CHECKED BY:
Summit Architecture	Selva/MNG	Summit Architecture
DATE:	SCALE	
28/10/2021	As Indicated @ A1	

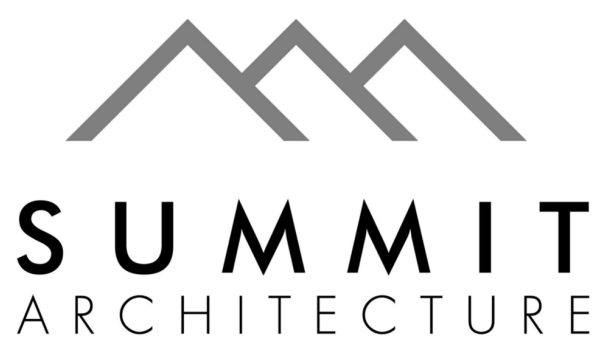

VISUAL SCALE 1:100 @ A1