

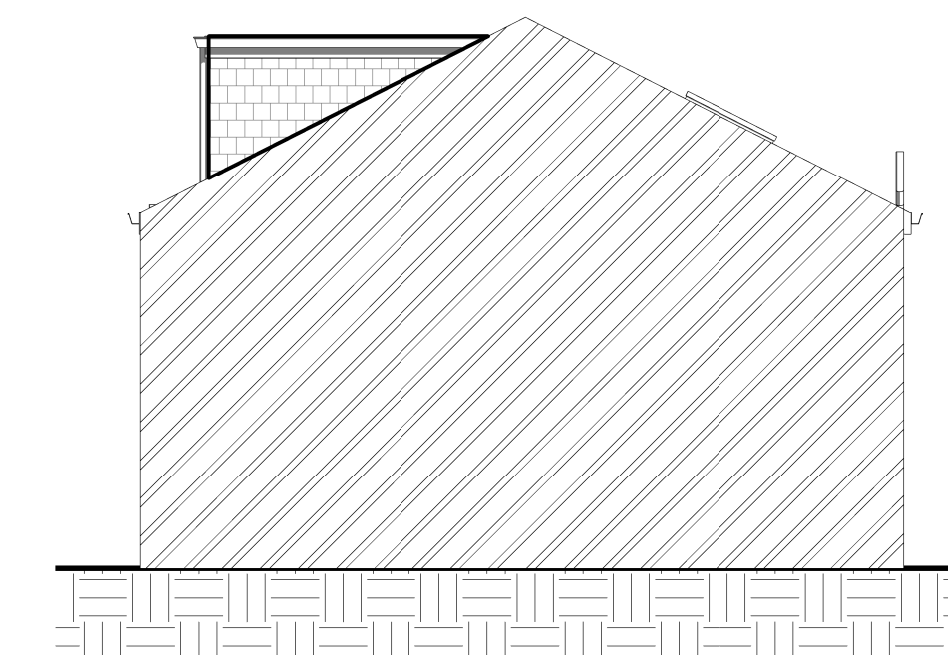
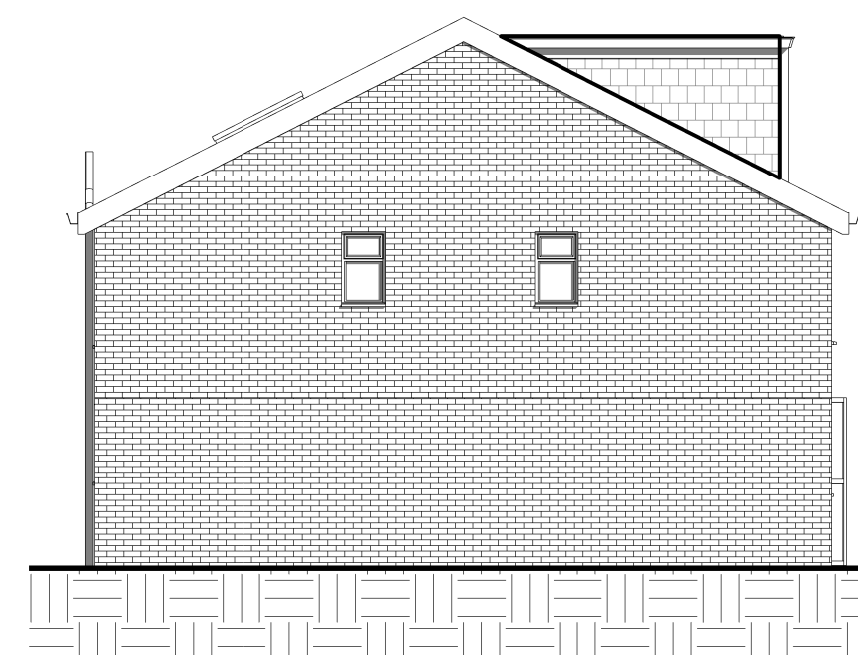
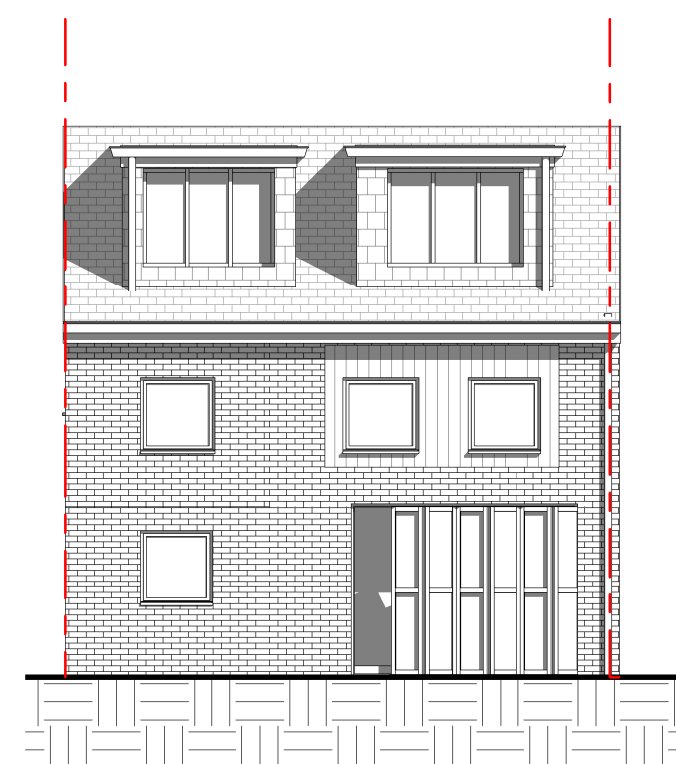
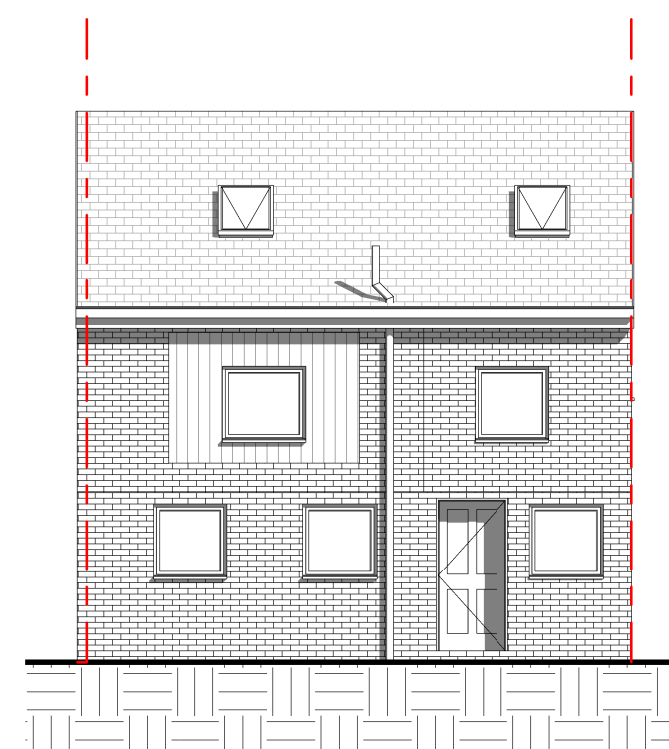
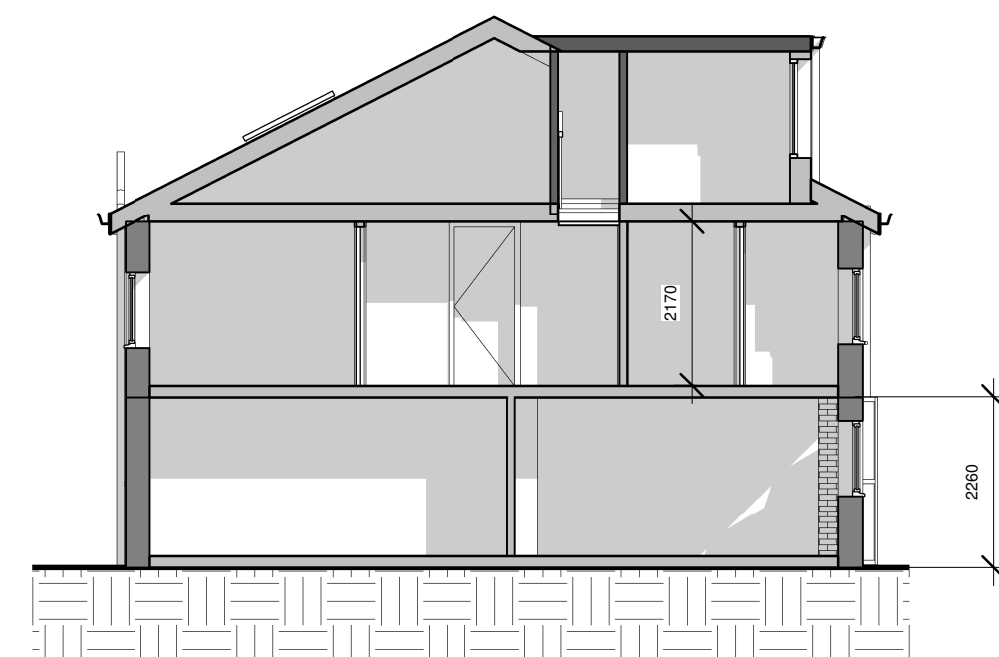
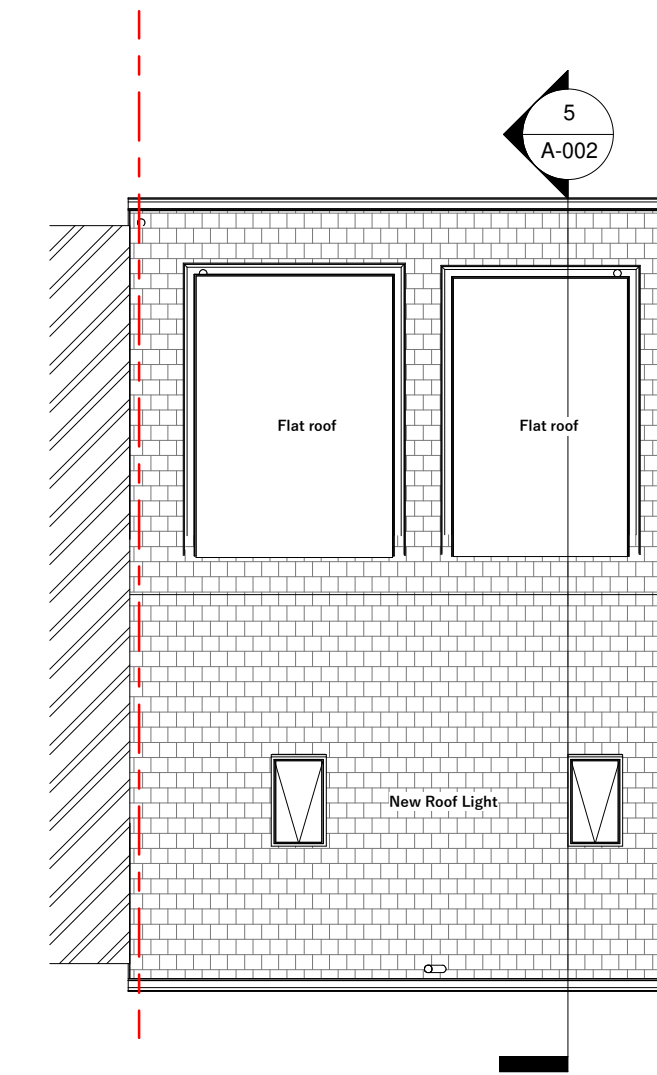
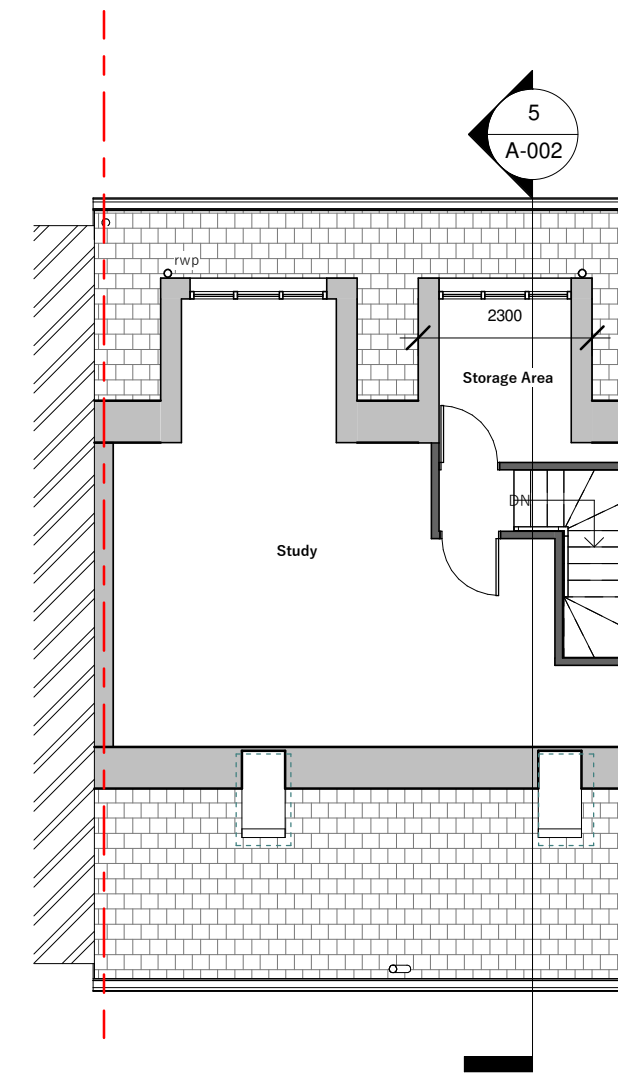


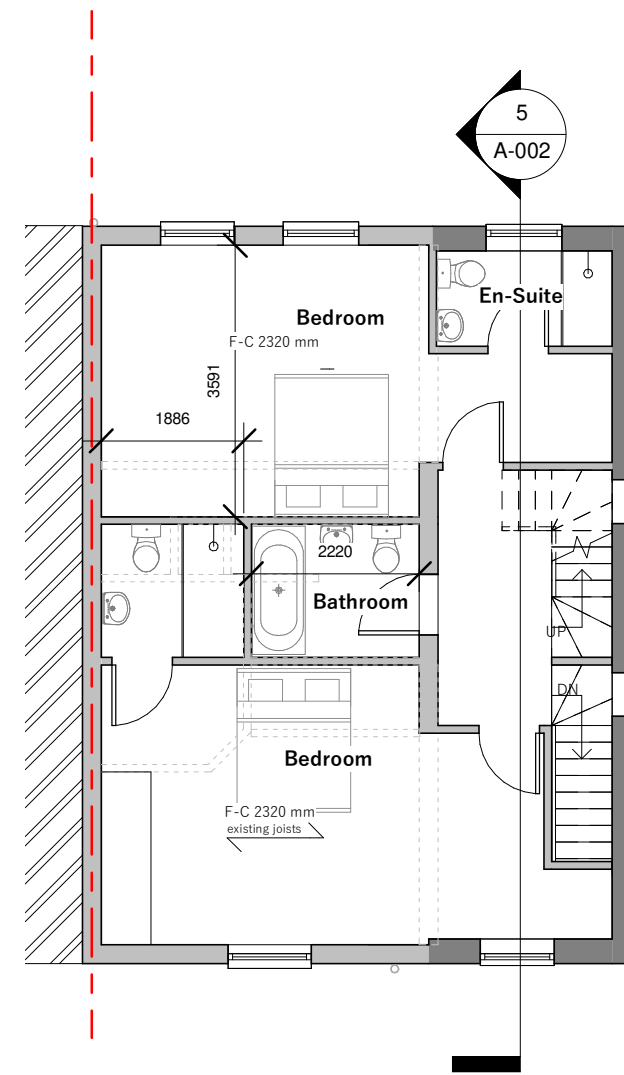

Revision	No.	Description	Date
----------	-----	-------------	------

PROJECT Loft Conversion and all associated works			
ADDRESS 68A HETHERINGTON WAY ICKENHAM UB10 8AT			
CLIENT NAME Raj Shah			
PROJECT STATUS Planning			
SHEET N. A-002	DRAWING TITLE Proposed Floor and Elevation Plan		
DESIGNED BY Summit Architecture	DRAWN BY Selva/MNG	CHECKED BY Summit Architecture	
DATE: 18/03/2022	SCALE As Indicated @ A1		

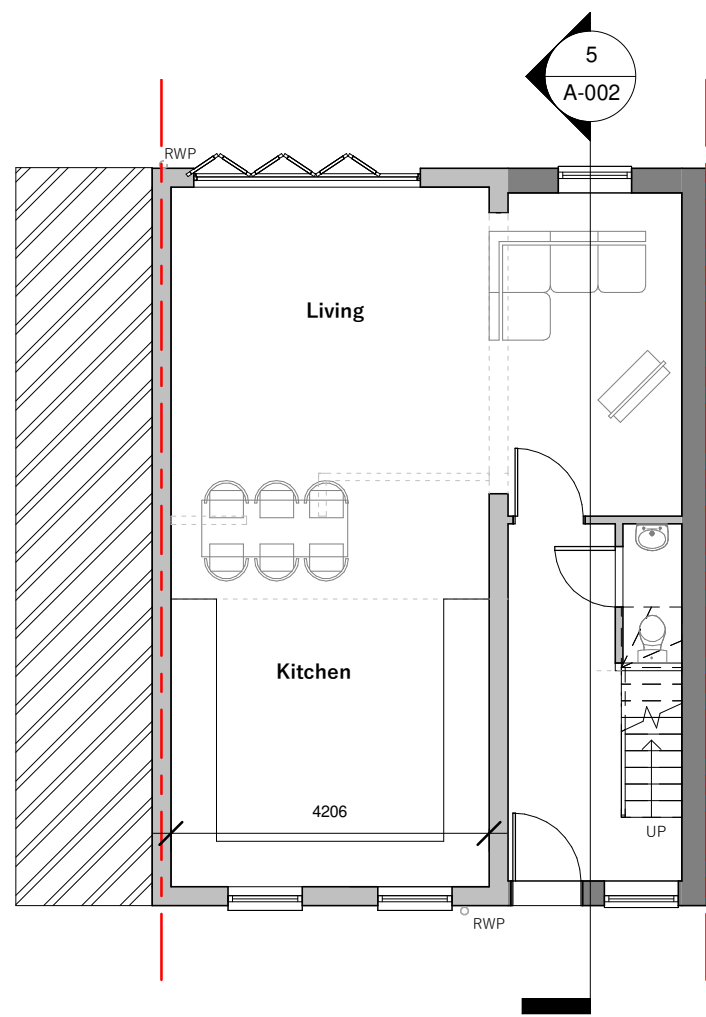