


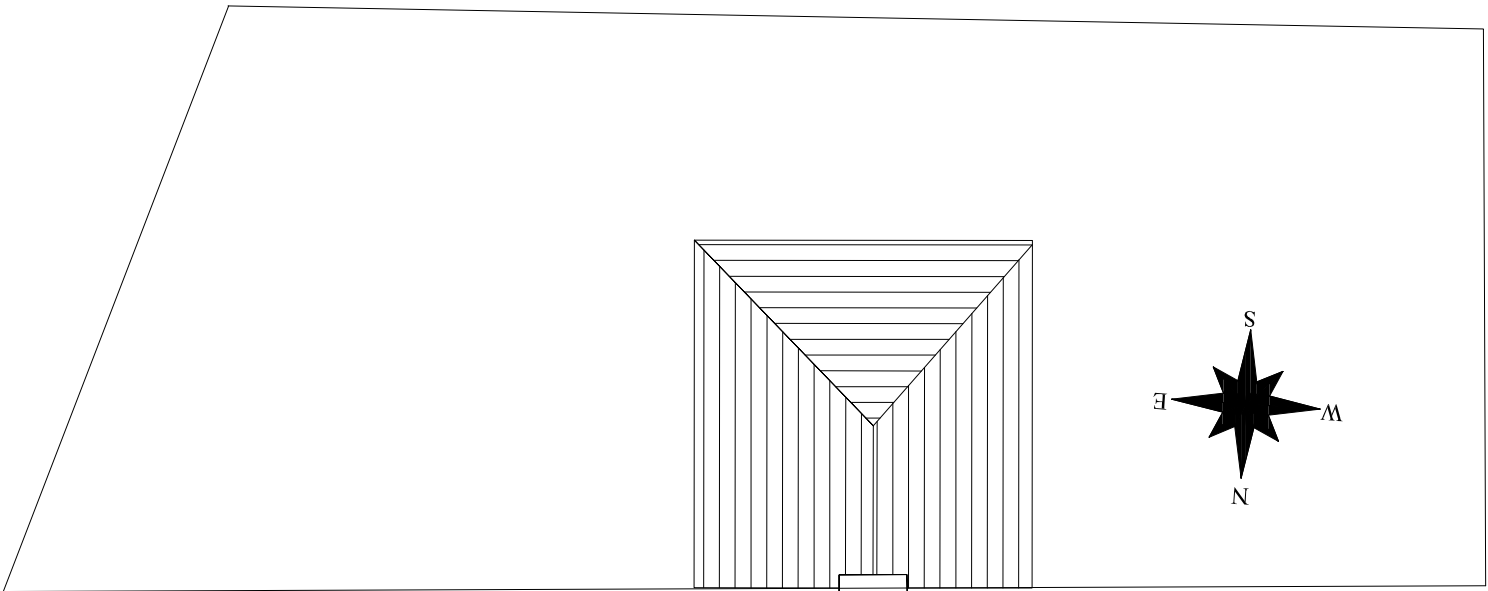

- General Notes:**
- The drawing does not necessarily show all the information needed to interpret the design intent or the construction details.
  - The drawing contains information from more than one source and must be read in conjunction with all relevant specifications.
  - Any apparent drafting errors and differences between other drawings and specifications shall be brought to our attention.

**Project Notes:**

|       |             |                 |          |       |
|-------|-------------|-----------------|----------|-------|
| 002   | ISSUED      | JN              | KN       | 04/19 |
| 001   | ISSUED      | JN              | KN       | 11/18 |
| Index | Description | Drawn & Ck'd by | Rev'd by | Date  |

**Revisions**

**Drawing Title**  
12 ACACIA AV  
EXISTING LAYOUT AND SECTIONS  
PART 3 OF 3

|                         |            |            |
|-------------------------|------------|------------|
| Project No              | Date       | Scale @ A3 |
| 12 ACACIA AV            | 07/11/2017 | 1:150      |
| DRAWING NUMBER          |            | Revision   |
| 12 ACACIA AV - SK-EX-03 |            | 001        |