


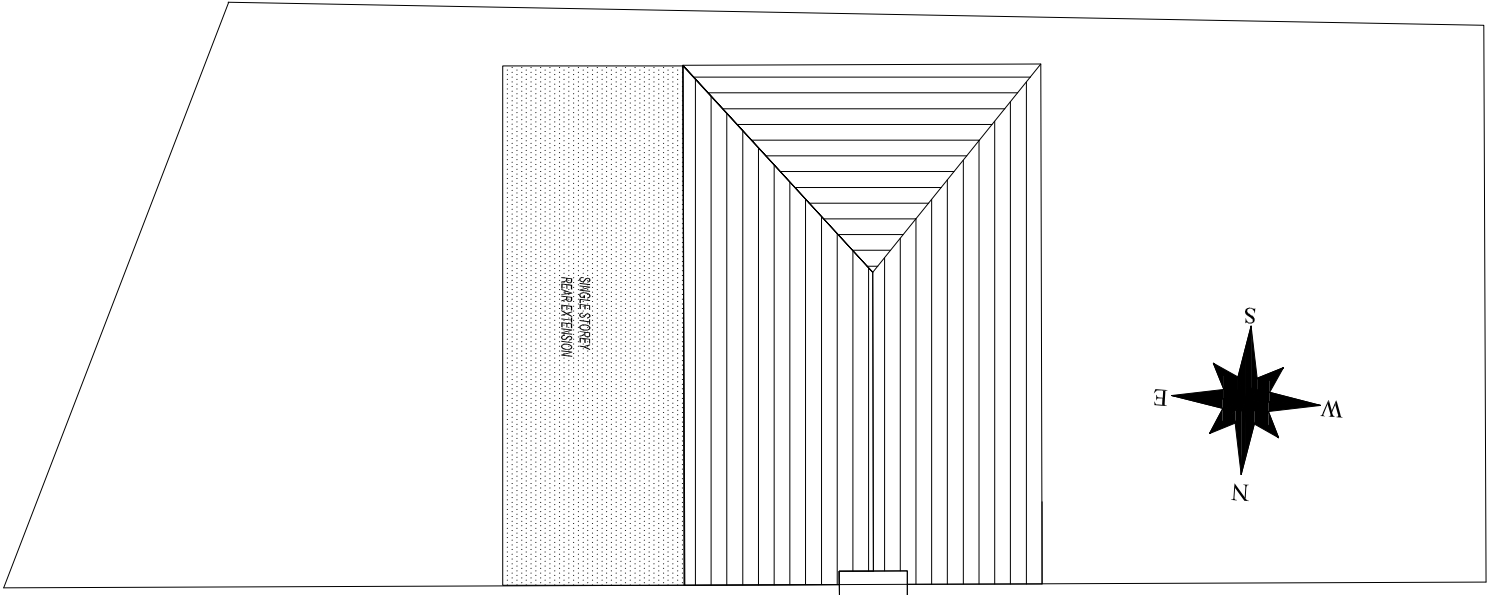

- General Notes:**
- The drawing does not necessarily show all the information needed to interpret the design intent or the construction details.
 - The drawing contains information from more than one source and must be read in conjunction with all relevant specifications.
 - Any apparent drafting errors and differences between other drawings and specifications shall be brought to our attention.

Project Notes:

002	ISSUED	JN	KN	04/19
001	ISSUED	JN	KN	11/18
Index	Description	Drawn & Ck'd by	Rev'd by	Date

Revisions				
Drawing Title				
12 ACACIA AV NEW LAYOUT AND SECTIONS PART 3 OF 3				

Project No	Date	Scale @ A3
12 Acacia Av	10/11/2018	1:150
DRAWING NUMBER		Revision
12 ACACIA AV - SK-NW-03		002