

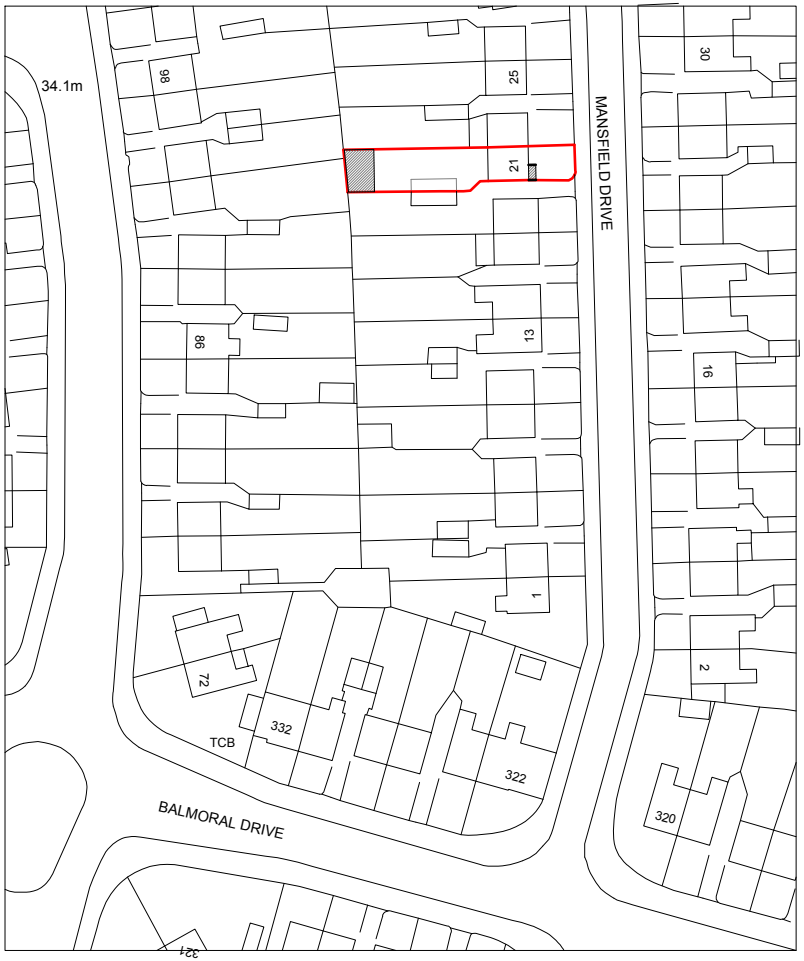


Location Plan
Scale 1:1250

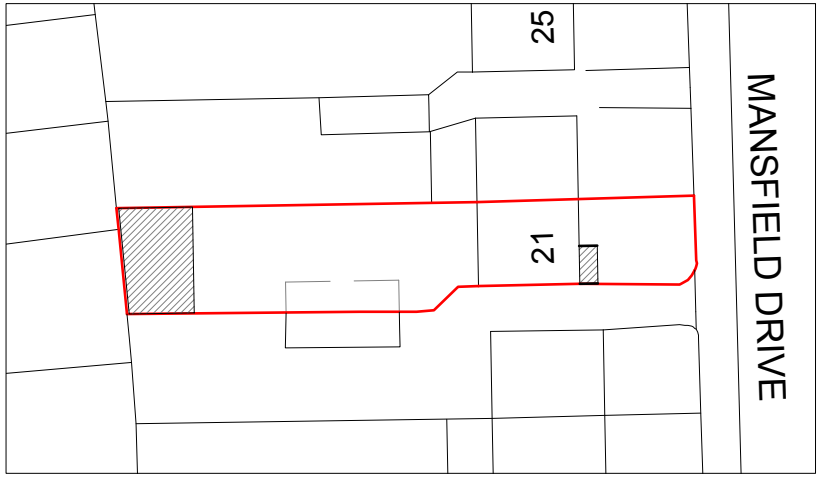

Block Plan
Scale 1:500

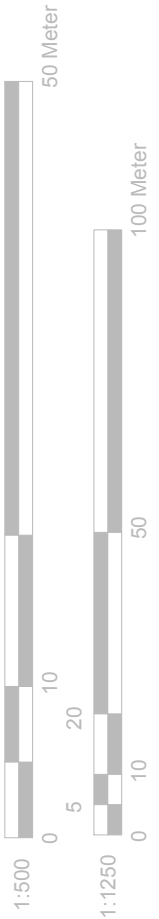

GENERAL NOTES:
1. ALL DIMENTIONS ARE IN MILLIMETER.
2. VERIFY ALL DIMENSIONS AND CONDITIONS BEFORE BUILDING OR STARTING CONSTRUCTION. NOTIFY THE DESIGNER IMMEDIATELY OF ANY DISCREPANCY OR VARIATION.
3. ALL WORK TO COMPLY WITH CURRENT BUILDING REGULATIONS AND CODES OF PRACTICE

Title:

Location & Block Plans

N

Site Address
21 Mansfield Drive
Hayes
Middlesex
UB4 8DZ

Scale: 1:1250/500@A4
Date: 14/12/2018
Drawing No.: 2018/111 -06PD
Drawn By: FP

Revision Date:
A 07-03-2019

e:mail - faluckpatel@yahoo.com
(M) +44 (0) 7871 466 254

Faluck Patel