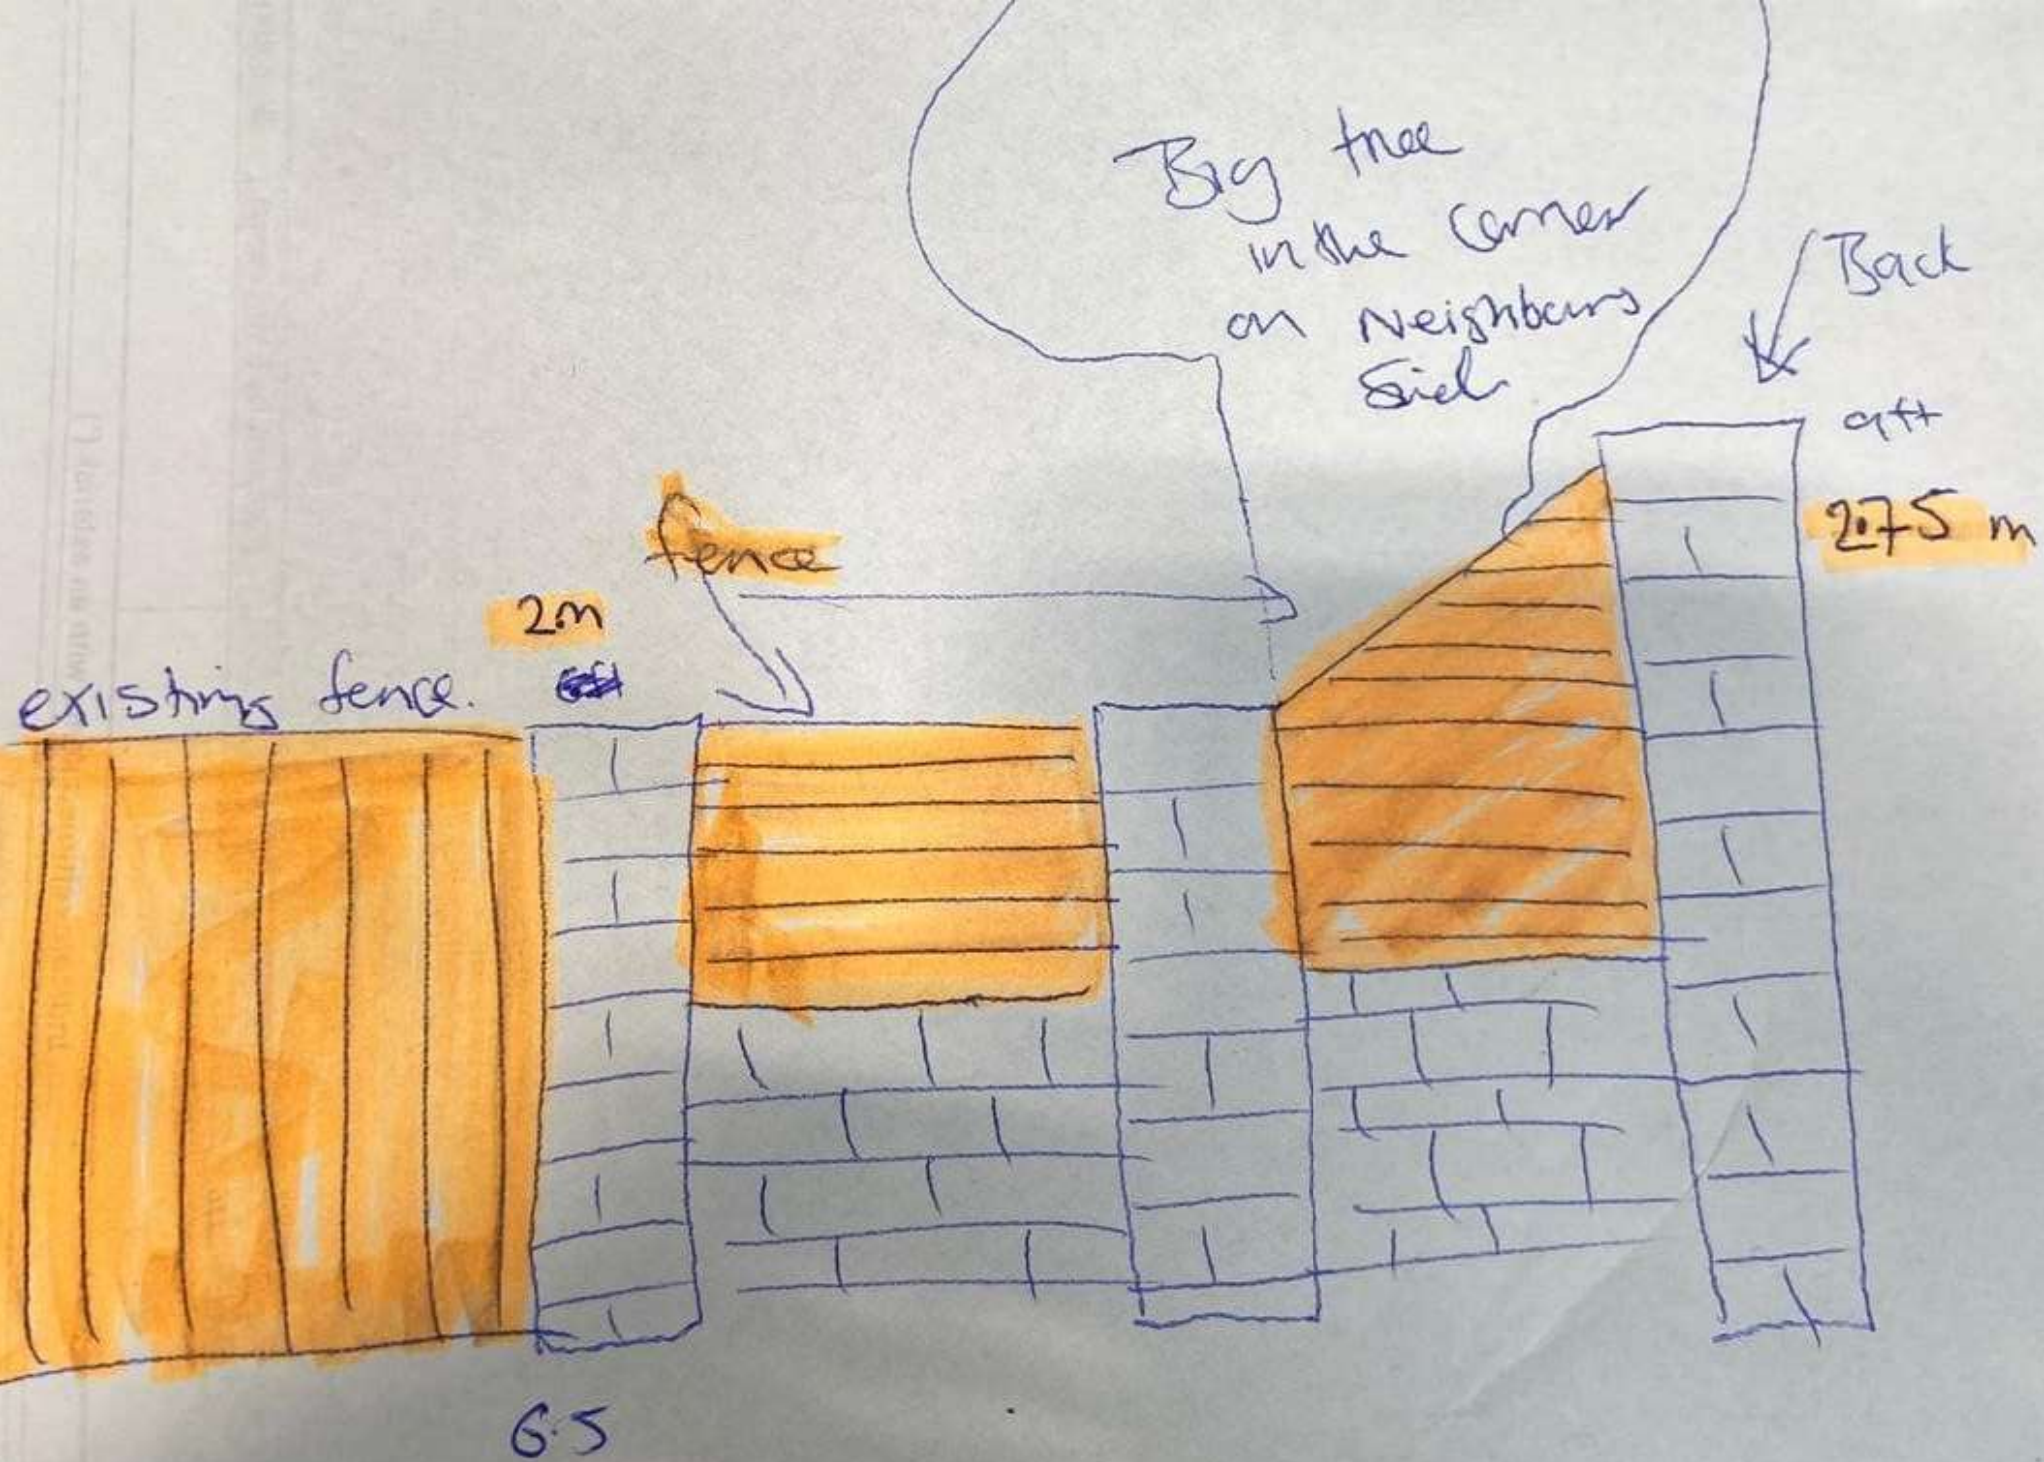

Big tree
in the corner
on Neighbours
Side
Back
9ft
2.75 m
fence
2m
existing fence.
6.5