


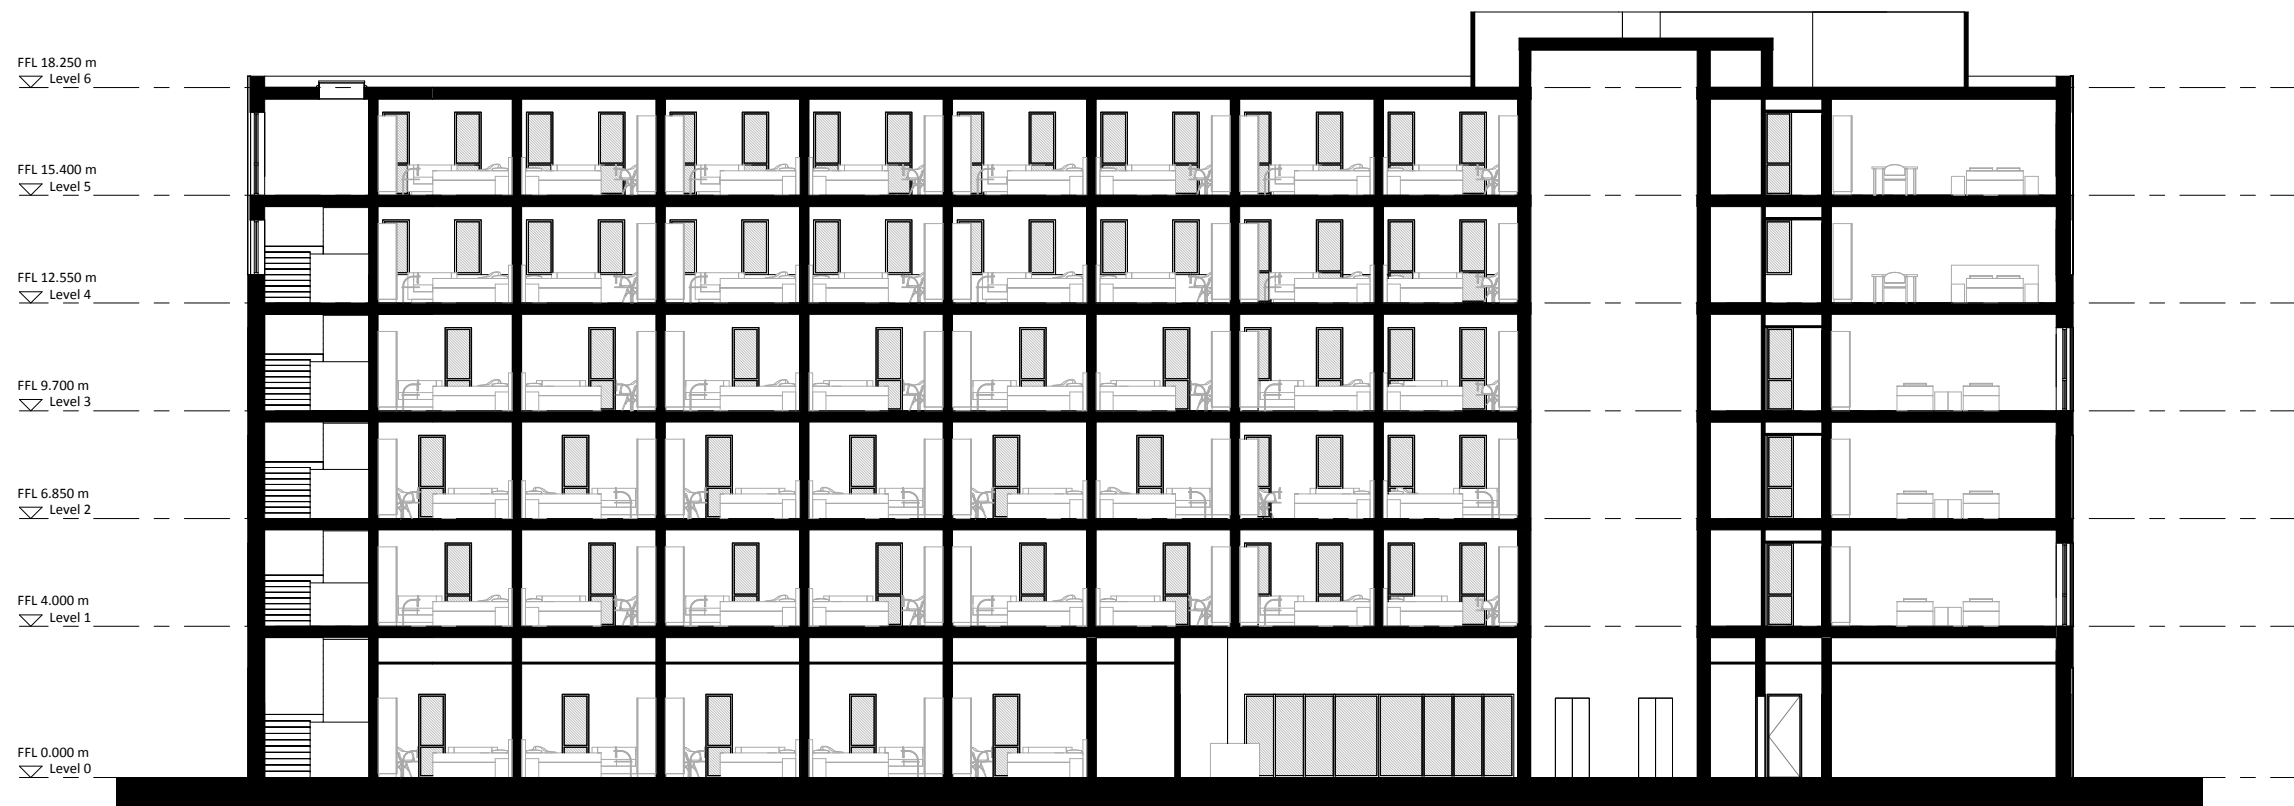

1 Section A-A
1 : 100





2 Section B-B
1 : 100

NOTES
CONSULTANTS
- Refer to highways consultant's drawings for details
- Refer to landscape consultant's drawings for details
- Landscaping layout is indicative only

AREAS
- Refer to area schedule

© Copyright Reserved. ColladoCollins Partners LLP

Rev	Notes	Date	By	Auth
P4	Design Team Issue	05/11/2018	MM	DM
P6	Planning Issue	06/12/2018	MM	DM

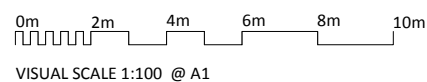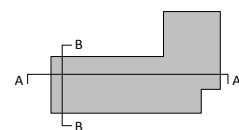

ColladoCollins Architects

17-19 Foley Street
London W1W 6DW
T 020 7580 3490
F 020 7580 2917
info@colladocollins.com
www.colladocollins.com

Date: 05/11/18
Drawn By: MM
Checked by: DM
Scale @ A1: 1 : 100
Scale @ A3: 1 : 200
CAD File No:

BMR Property Group
Status Park, Heathrow
Proposed Sections

PLANNING
18032

P2-100

P6
Revision