
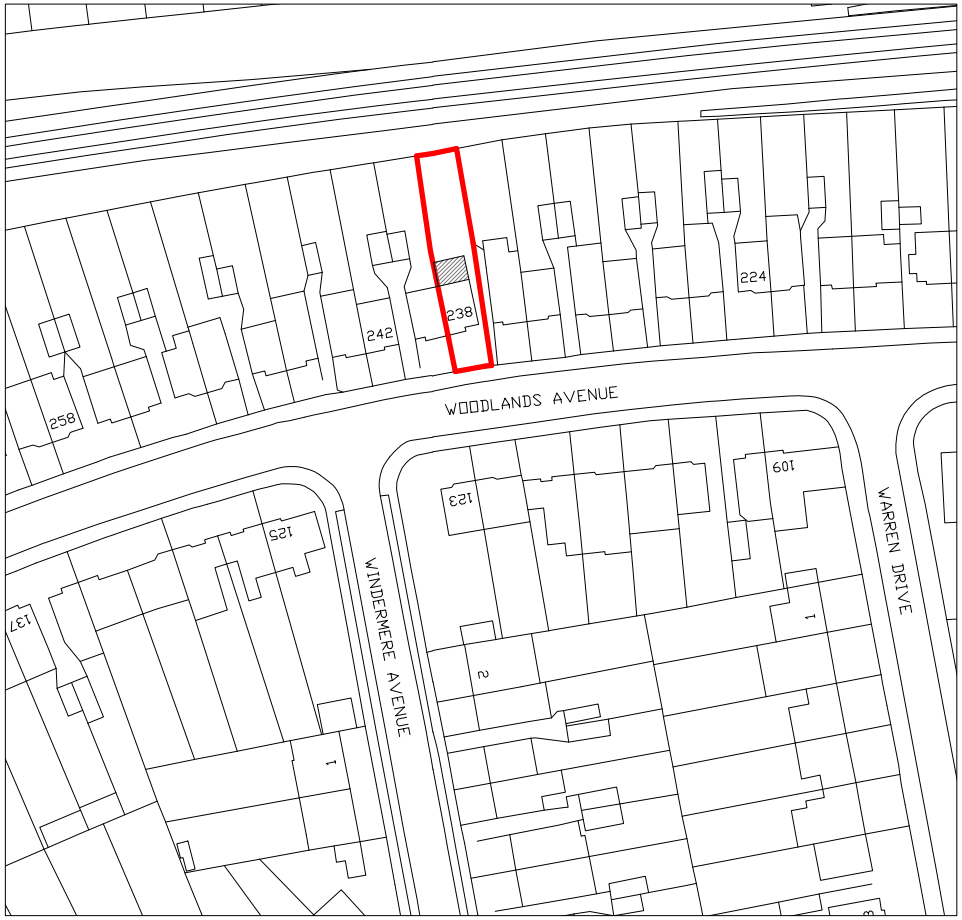


Location Plan
Scale 1:1250

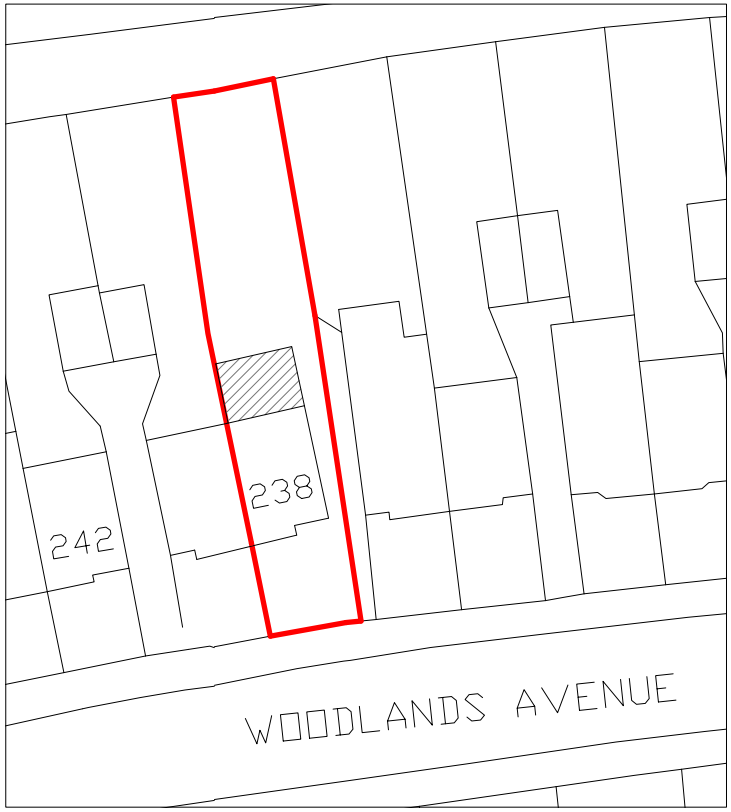

Block Plan
Scale 1:500

N

50 Meter
100 Meter
1:500
1:1250

GENERAL NOTES:
1. ALL DIMENSIONS ARE IN MILLIMETER.
2. VERIFY ALL DIMENSIONS AND CONDITIONS BEFORE BUILDING OR STARTING CONSTRUCTION. NOTIFY THE DESIGNER IMMEDIATELY OF ANY DISCREPANCY OR VARIATION.
3. ALL WORK TO COMPLY WITH CURRENT BUILDING REGULATIONS AND CODES OF PRACTICE

Title:

Location & Block Plans

N

Site Address
238 Woodlands Avenue,
Ruislip.
HA4 9QY

Scale: 1:1250/500@A4
Date: 27/10/2026
Drawing No.: 2026/140 -04PA
Drawn By: RO

Revision Date:

e:mail - faluckpatel@yahoo.com
(M) +44 (0) 7871 466 254

Faluck Patel