
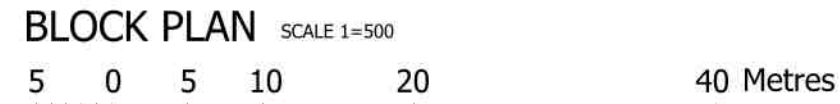
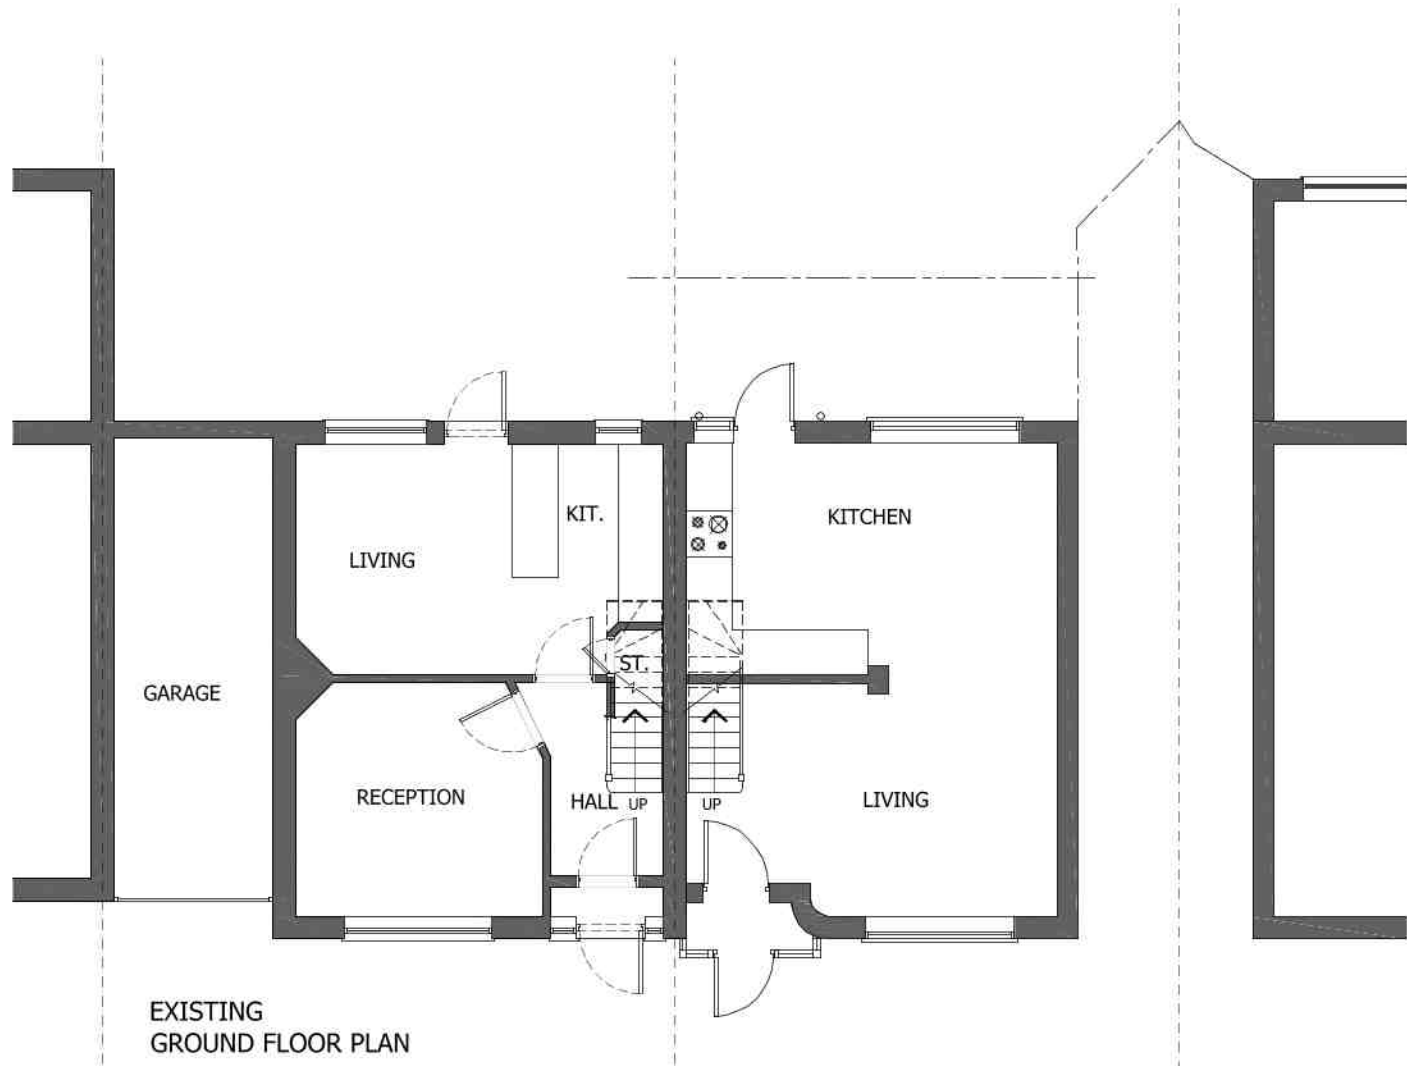
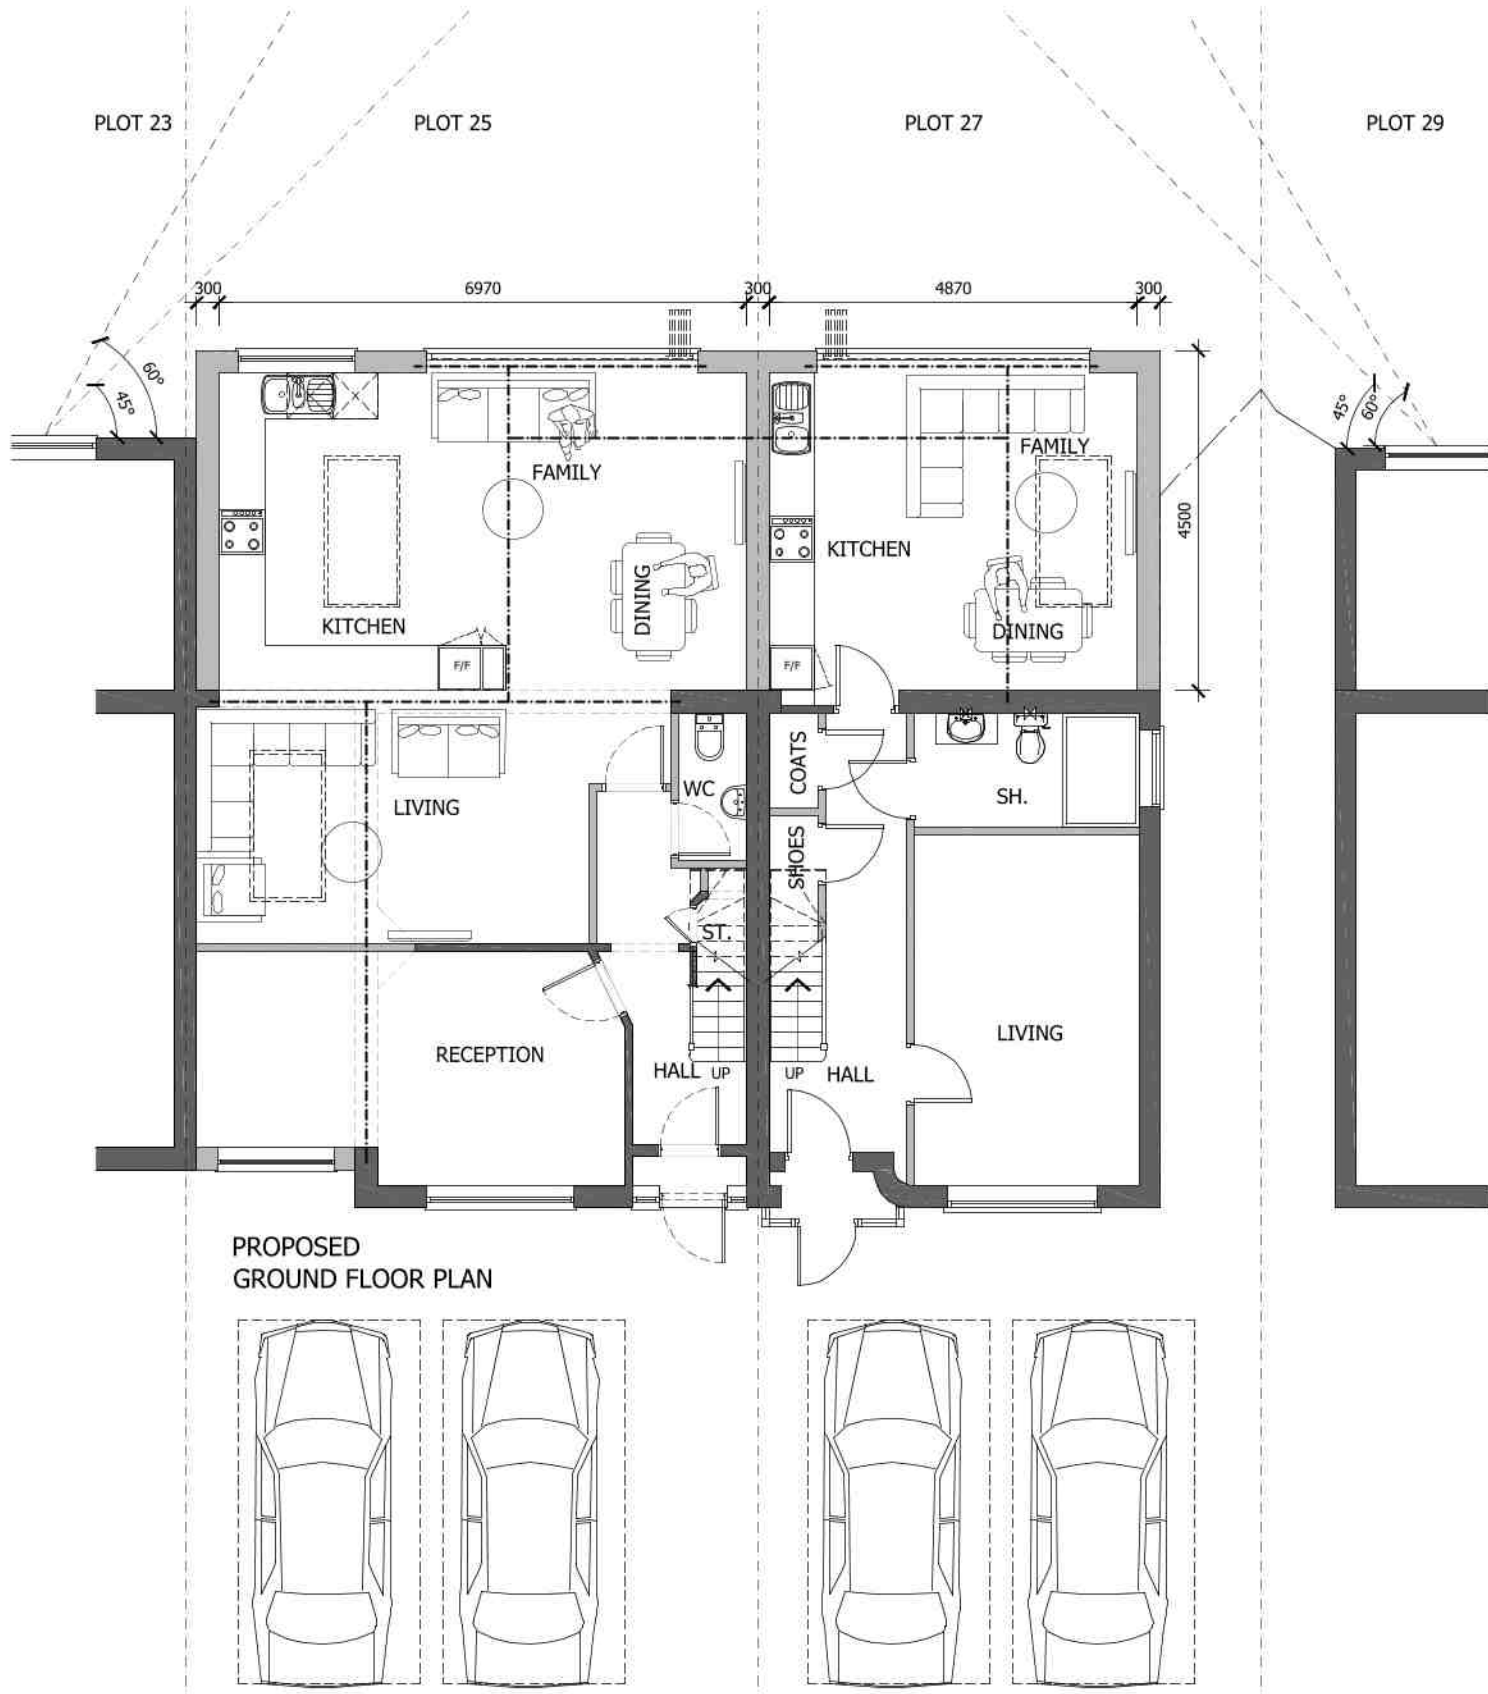
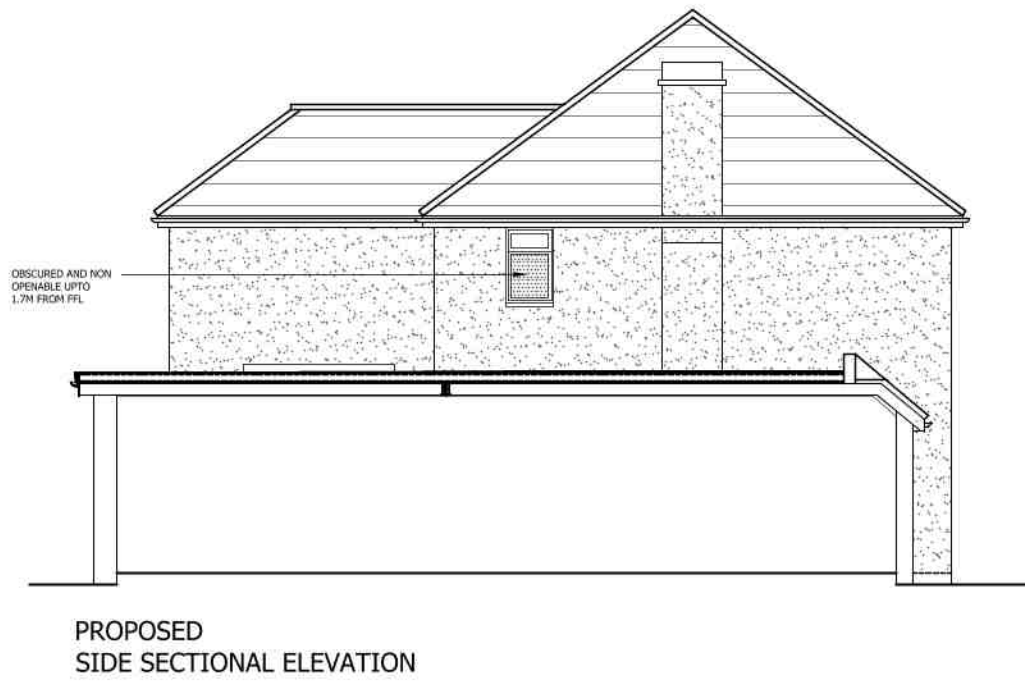
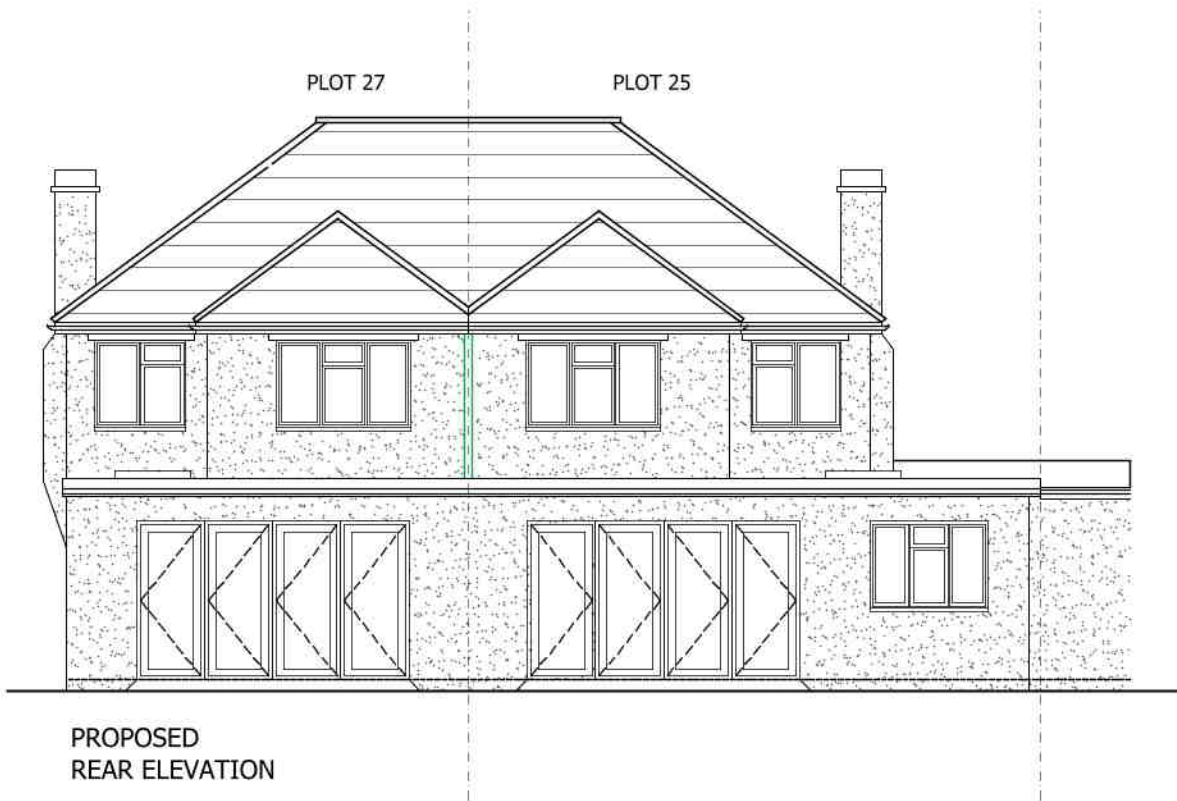
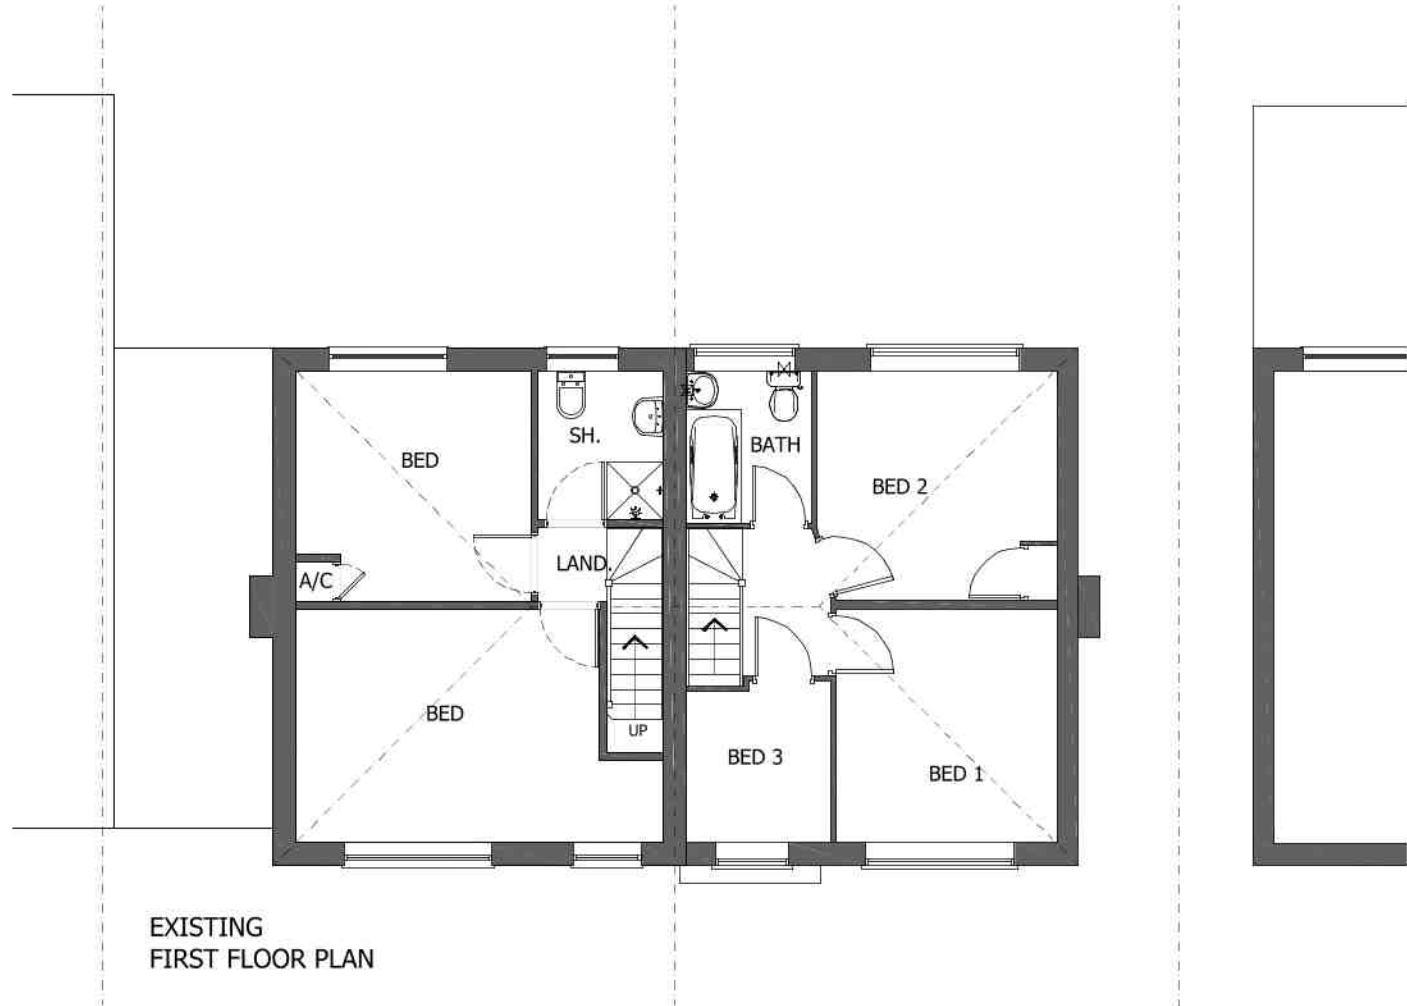


The scaling of this drawing cannot be assured

Revision	Date	Initial
P1 ISSUED FOR APPROVAL	25.01.19	EH
P2 ISSUED FOR APPROVAL	30.04.19	EH

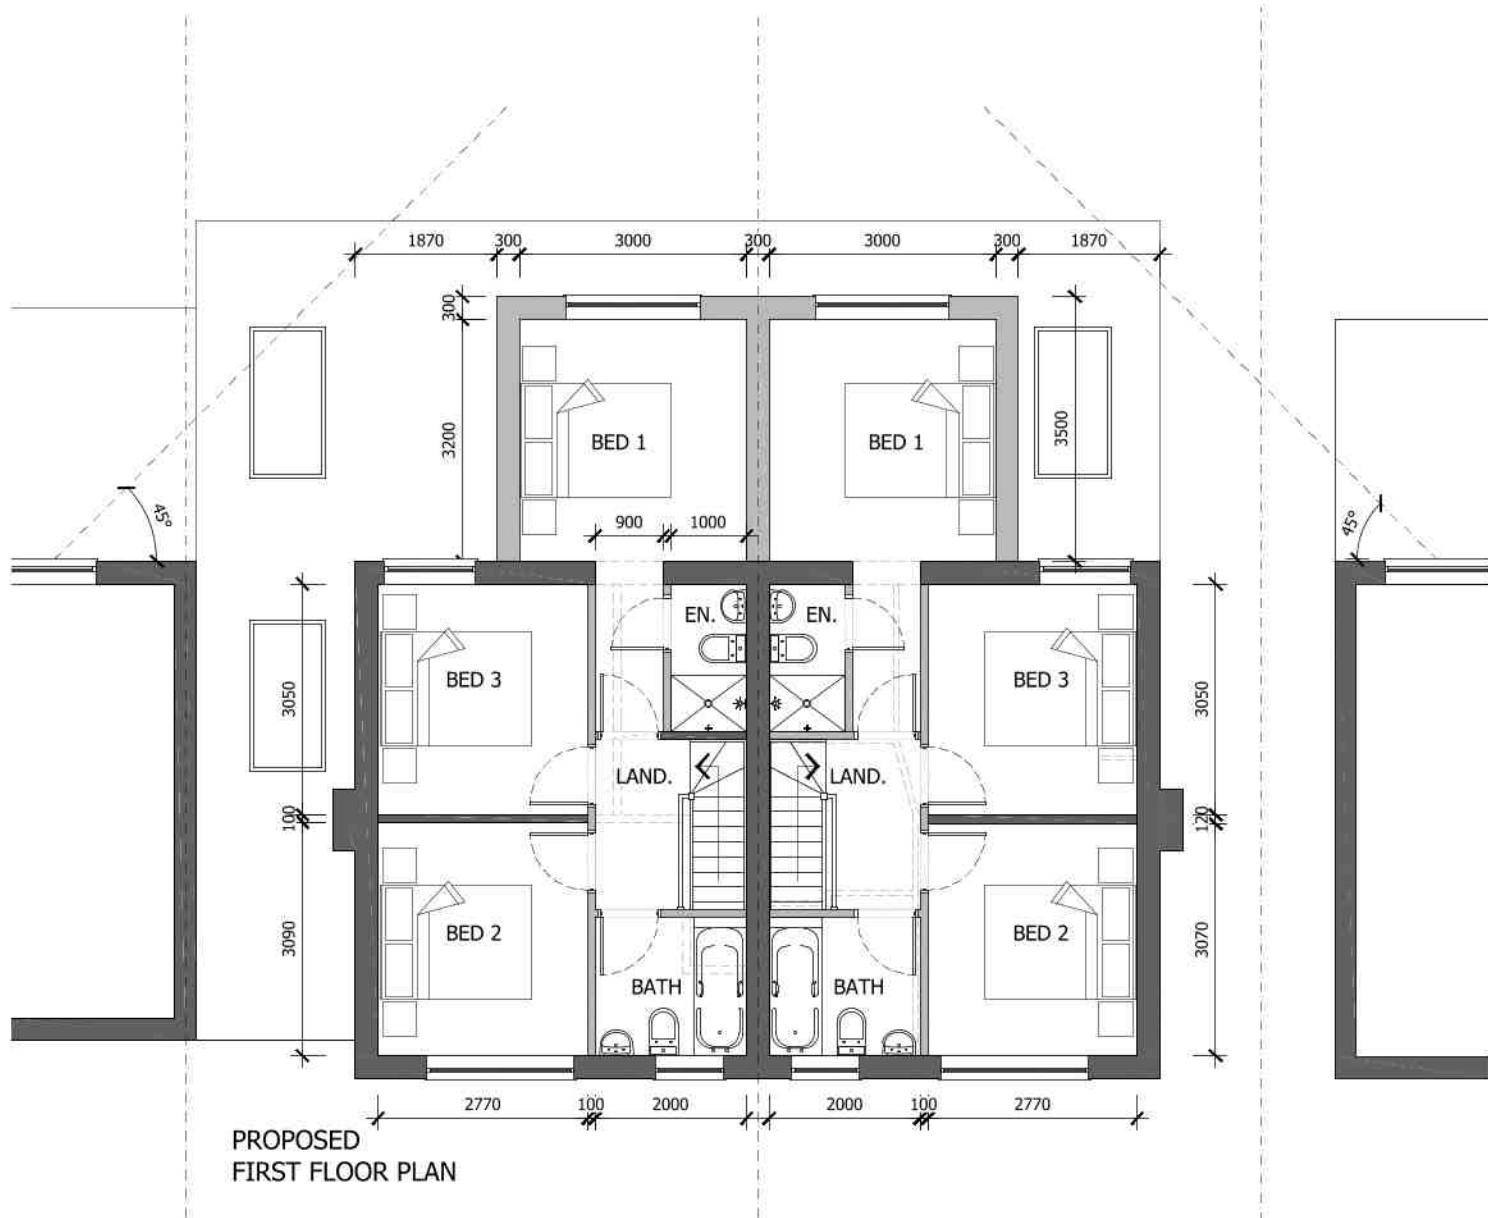

THIS DRAWING HAS BEEN PRODUCED FROM EMAPSITE ORDINANCE SURVEY MASTER MAP
Reproduction in whole or in part is prohibited without the prior permission of Ordnance Survey.
LICENCE NUMBER = 522301

HATCH KEY	
BOUNDARY OUTLINE	
EXISTING HOUSE	
HATCH INDICATES SINGLE STOREY SIDE AND REAR EXTENSION	
HATCH INDICATES DOUBLE STOREY SIDE AND REAR EXTENSION	

Status PLANNING DRAWINGS

Project
GARAGE CONVERSION AND SINGLE STOREY SIDE EXTENSION TO PLOT 25.
PART SINGLE AND PART DOUBLE EXTENSION TO PLOT 25 AND 27
LOTHIAN AVENUE, UB4 0EG

Client KIRAN ANNE

ARCHIGRACE

Architectural Design, Planning & Building Regulations
info@archigrace.co.uk, Ph. 07411 - 235060, 01753 - 709800
www.archigrace.co.uk, Registration no. 08642485

Registered LABC Partner with
SLOUGH BOROUGH COUNCIL



Project No
482
Drawing No
PL-01
Rev
P2
Scale @ A1
100,500,1250
Drawn by
EU

