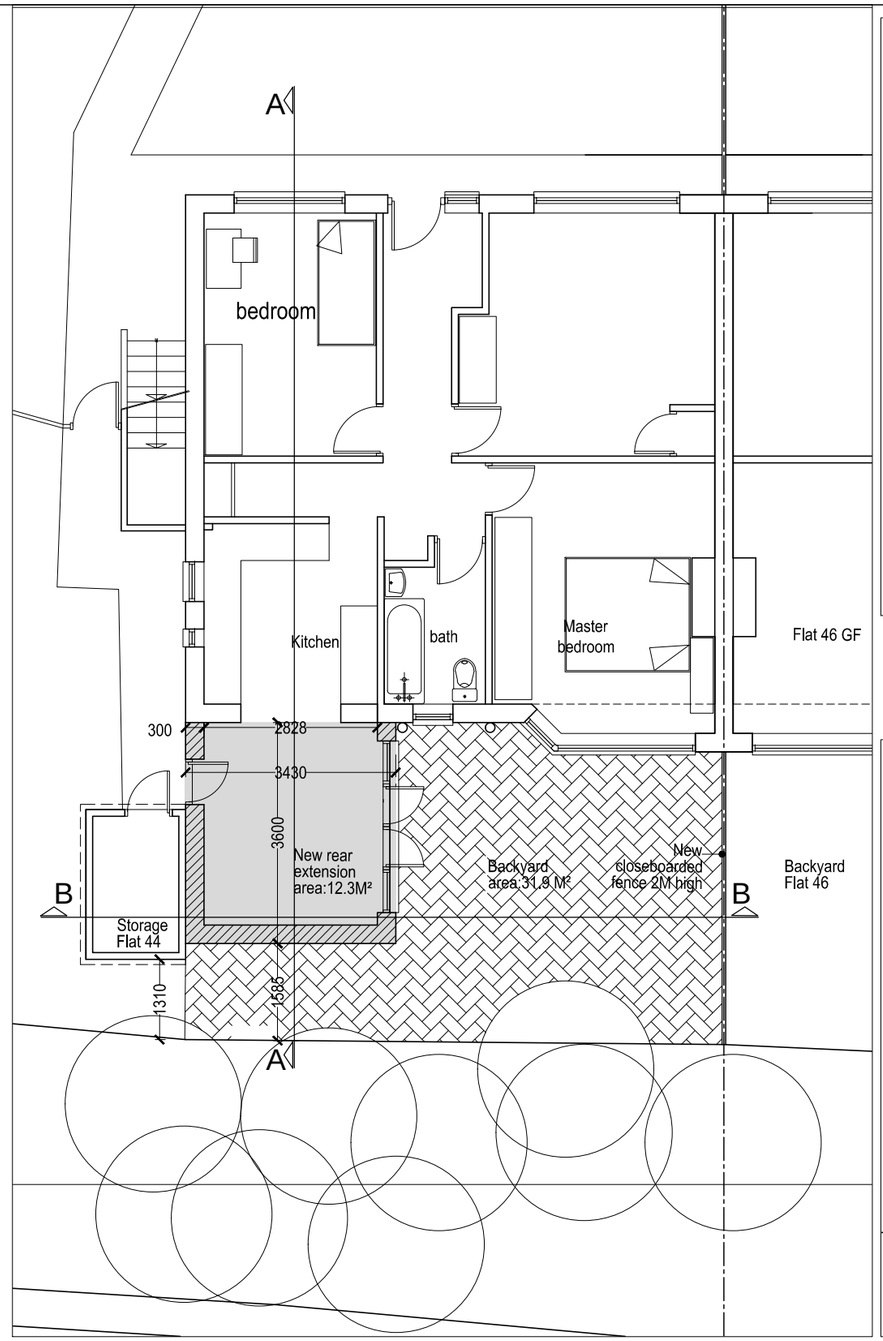

GF plan (Approved)

Scale 1:100

0 1m 2m 3m 4m 5m 6m

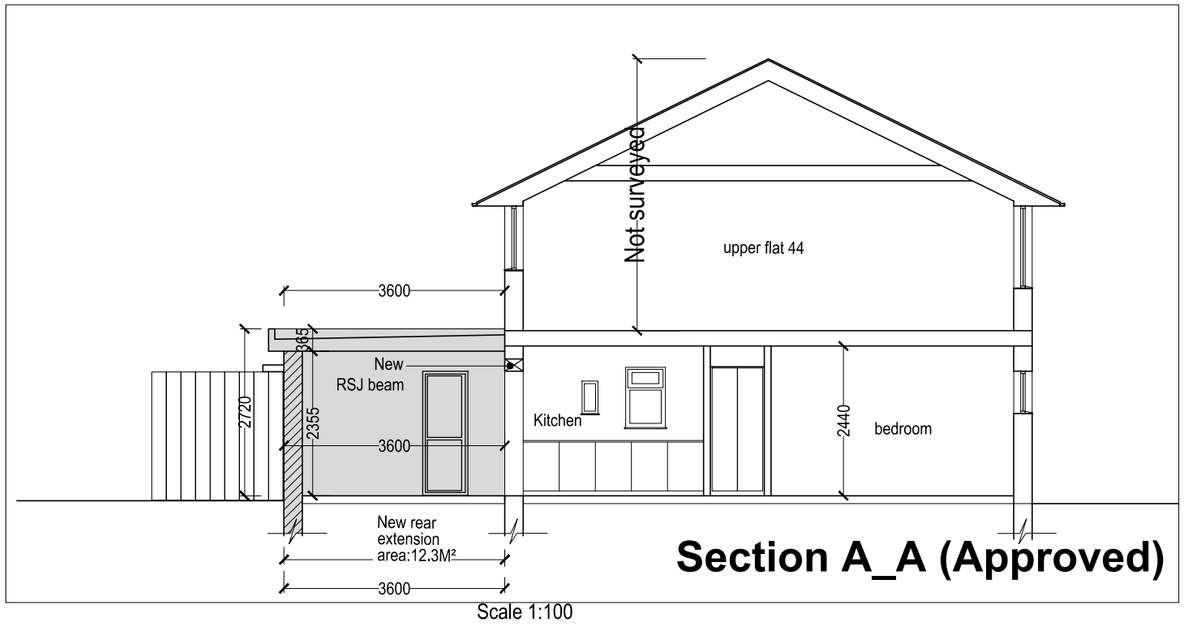

Section A_A (Approved)

Scale 1:100

0 1m 2m 3m 4m 5m 6m

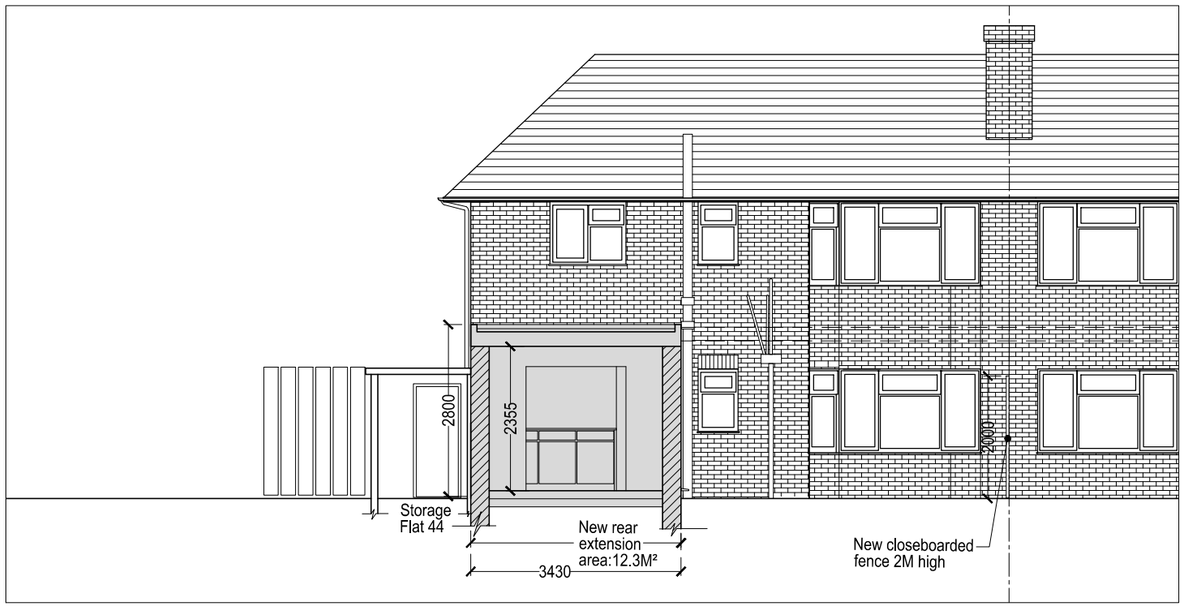

Section B_B (Approved)

Notes

- ALL NEW WORKS TO COMPLY WITH CURRENT BUILDING REGULATIONS.
- DIMENSIONS IN MILLIMETERS AND TO BE CHECKED ON SITE.
- DRAINS ARE ESTIMATED AND TO BE CHECKED ON SITE BEFORE WORK COMMENCES.

- Planning permission granted on 08/04/2021

Application ref: 74555/APP/2020/4162

LEGEND

- Existing walls
- New External cavity walls 300mm
- Proposed new Area

North

Project	Address	Drawing Title	Sheet size		Checked by		DRG No.
Modify approved rear extension on ground floor.	42 Larch Crescent, Hayes UB4 9DP	GF plan (Approved) Section AA(Approved) Section BB(Approved)	A3				12 :AR :1
			Date 12.12.2020	Scale 1:100	Drawn H.I		CODE TYPE No.