
Figured dimensions only are to be used.
All dimensions to be checked on site.
Differences between drawings and between drawings and specification to be reported to FORM Structus.
© the copyright of the drawing and designs contained therein remains vested in FORM Structus.
Hersham Place Technology Park,
Walton on Thames, Surrey. KT12 4RZ

Revisions:

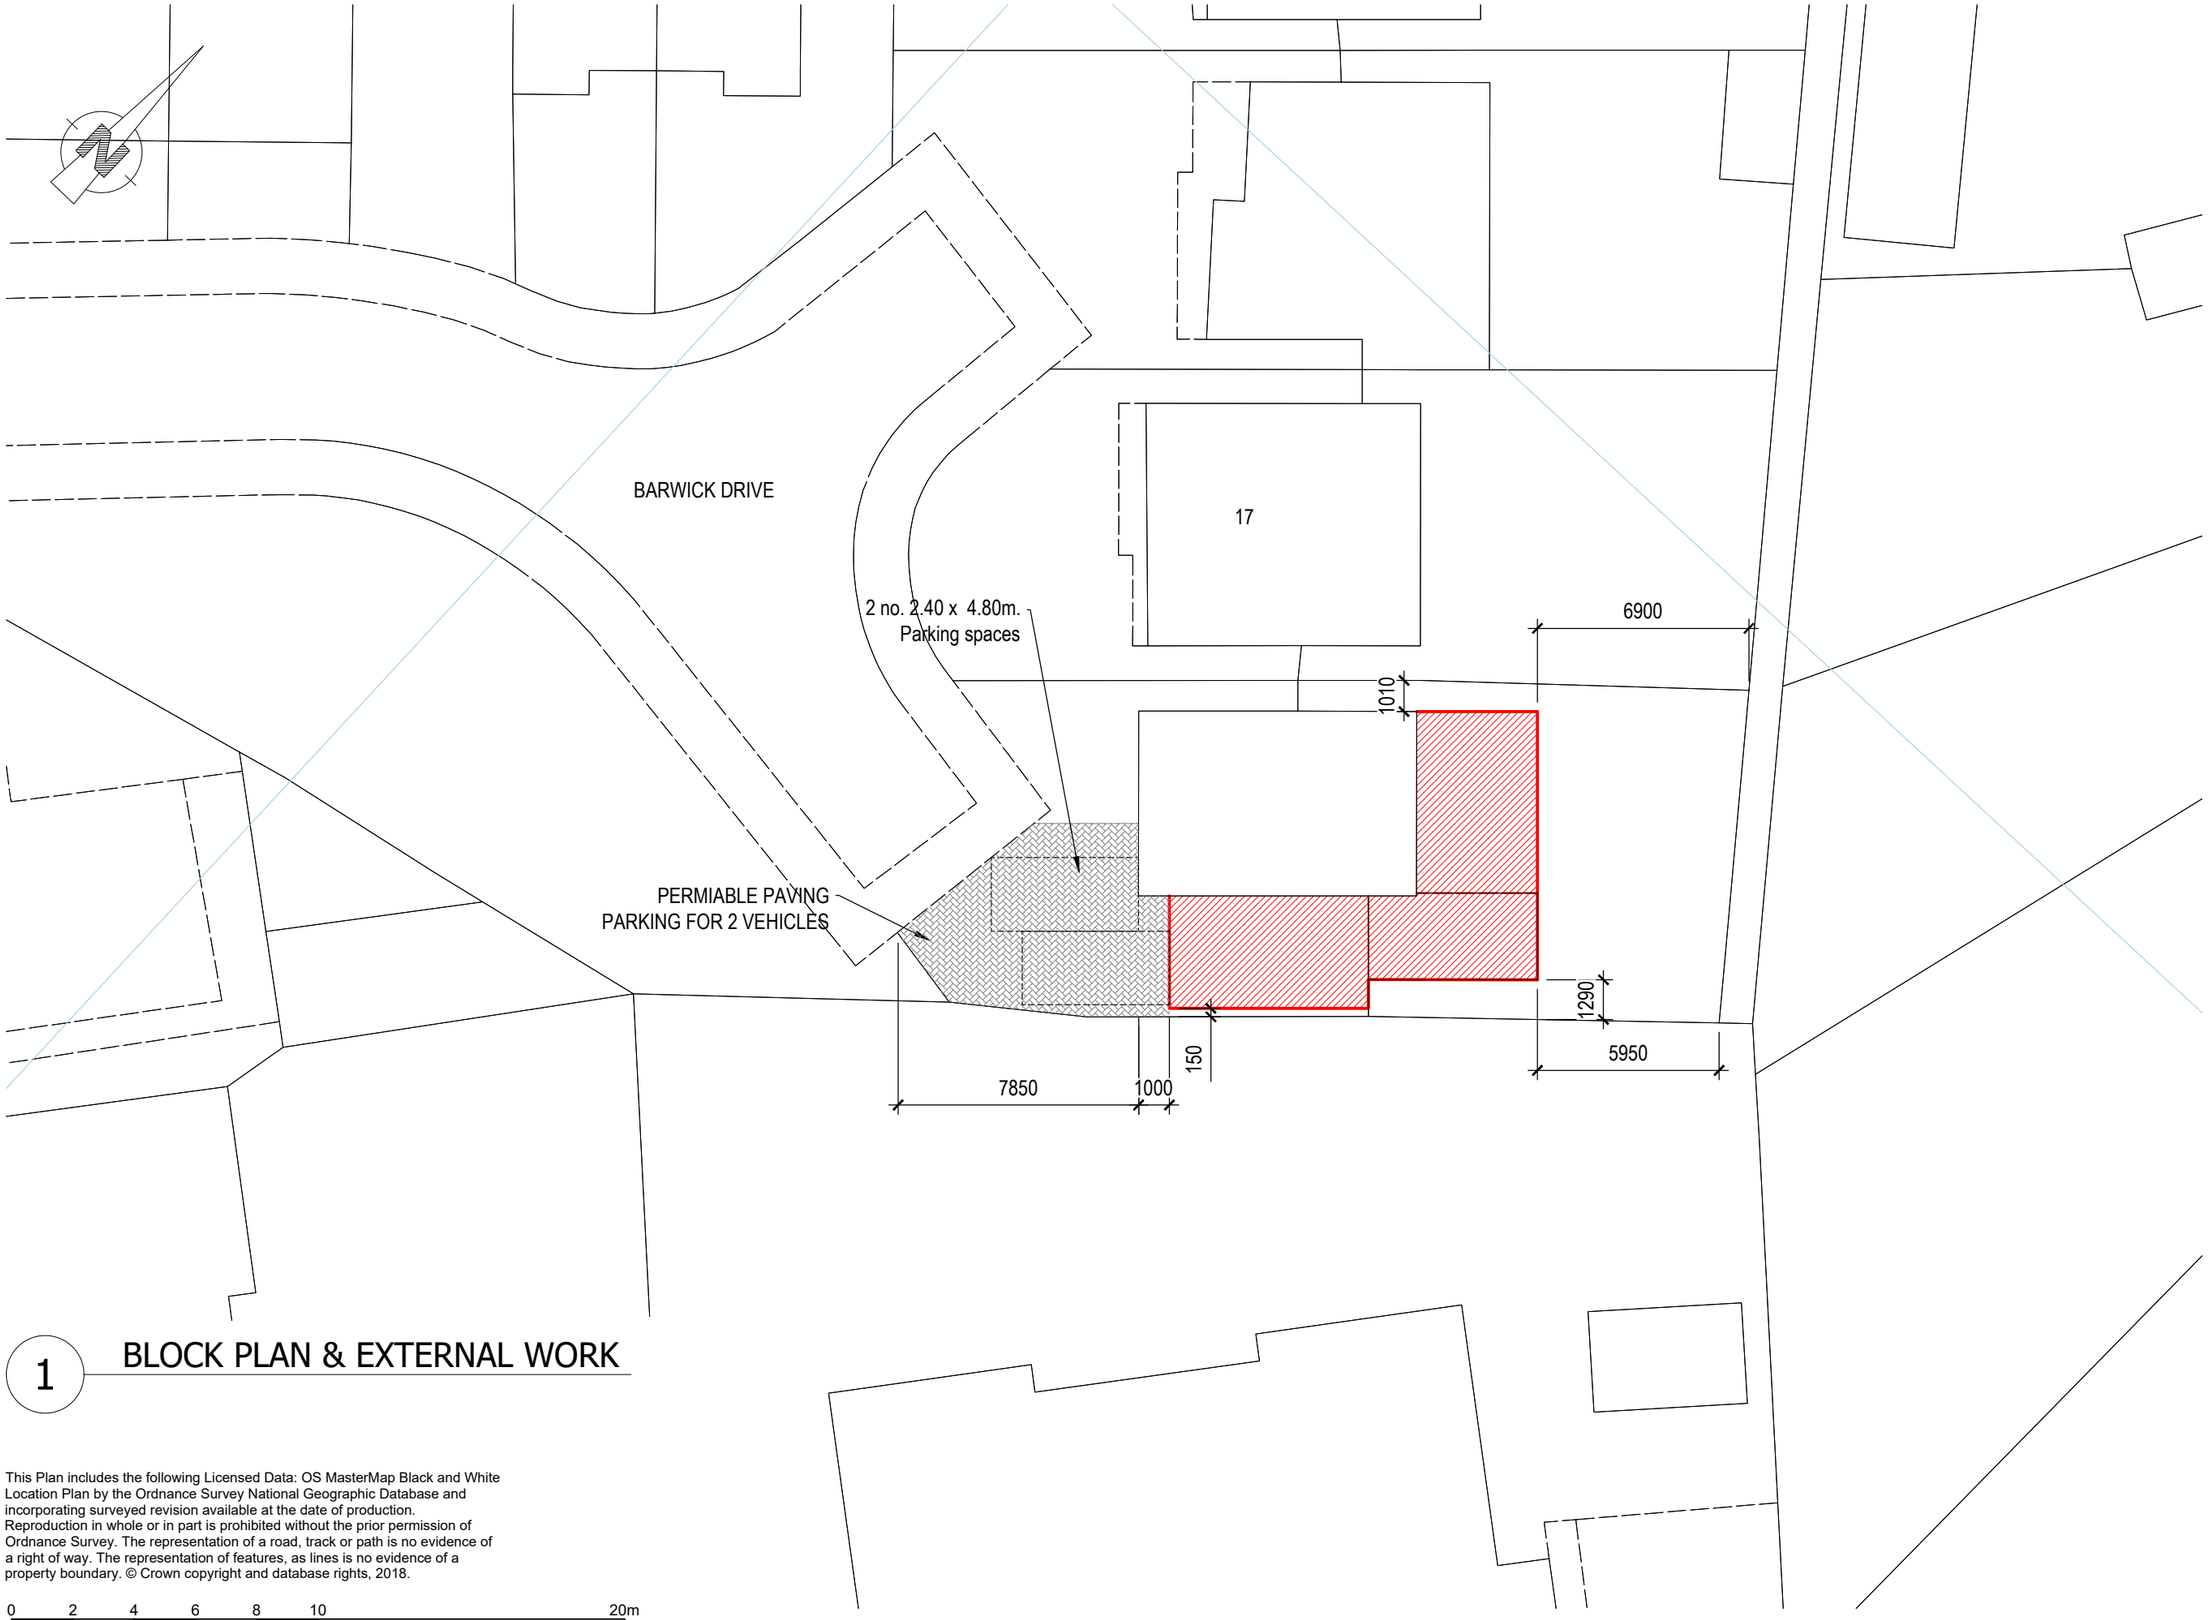

1 BLOCK PLAN & EXTERNAL WORK

This Plan includes the following Licensed Data: OS MasterMap Black and White Location Plan by the Ordnance Survey National Geographic Database and incorporating surveyed revision available at the date of production. Reproduction in whole or in part is prohibited without the prior permission of Ordnance Survey. The representation of a road, track or path is no evidence of a right of way. The representation of features, as lines is no evidence of a property boundary. © Crown copyright and database rights, 2018.

0 2 4 6 8 10 20m

Scale at A3 (1:200)

FORM Structus

Hersham Place Technology Park,
Walton on Thames, Surrey. KT12 4RZ
T: 01932 213249
E: info@form-structus.com

Structure
Architecture
Planning
Landscape
Interiors

ALI-KHAN	19 BARWICK DRIVE, UB8 3UP	S1084 - P100 B	1:200 @A3