

Figured dimensions only are to be used.
All dimensions to be checked on site.
Differences between drawings and between drawings and specification to be reported to FORM Structus.
© the copyright of the drawing and designs contained therein remains vested in FORM Structus.
Hersham Place Technology Park,
Walton on Thames, Surrey. KT12 4RZ

Revisions:

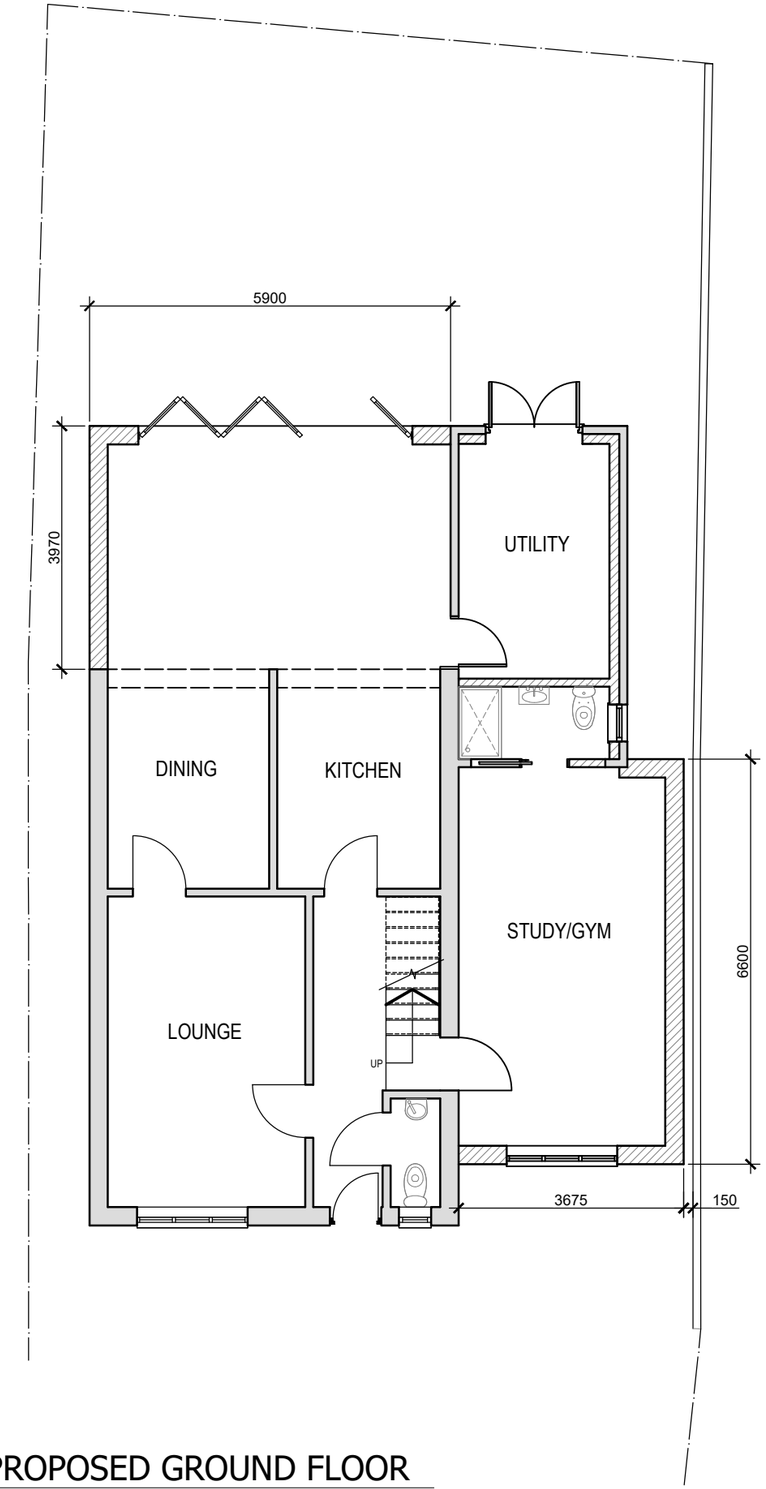

1 PROPOSED GROUND FLOOR

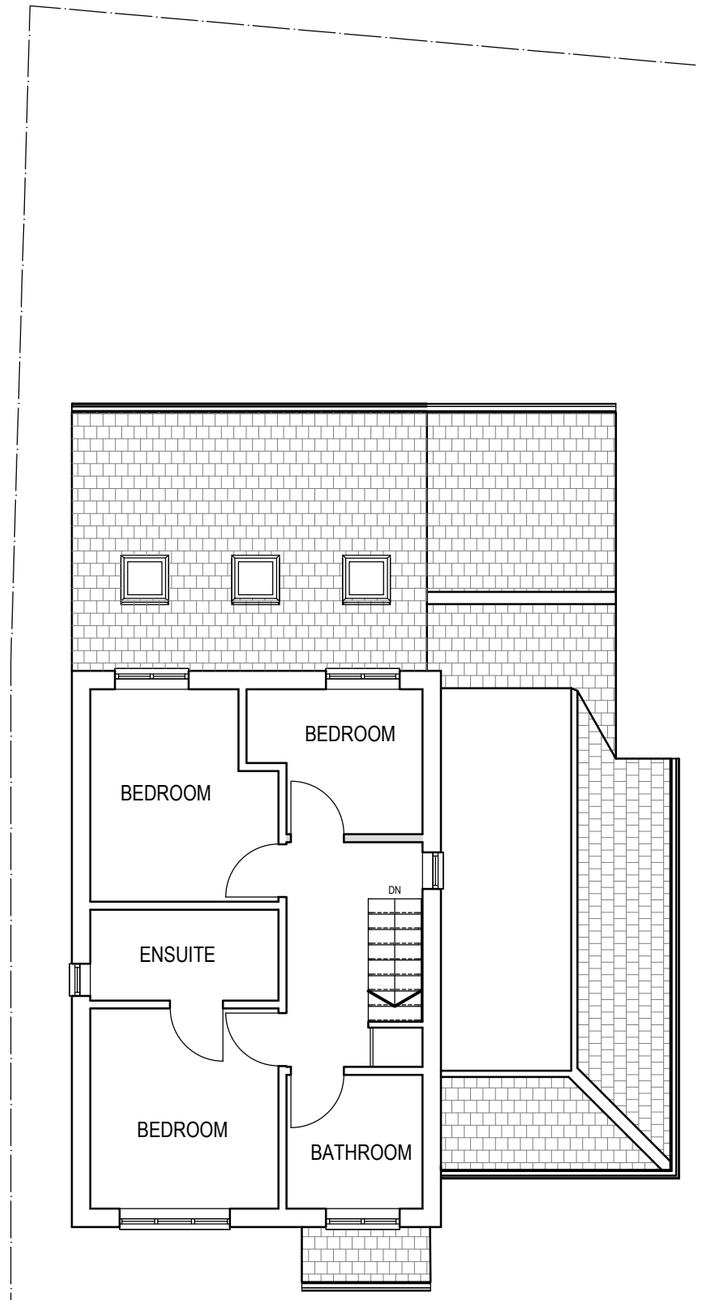

2 PROPOSED FIRST FLOOR

0 1 2 3 4 5 10m

Scale at A3 (1:100)

FORM Structus

Hersham Place Technology Park,
Walton on Thames, Surrey. KT12 4RZ
T: 01932 213249
E: info@form-structus.com

Structure
Architecture
Planning
Landscape
Interiors

ALI-KHAN	19 BARWICK DRIVE, UB8 3UP	S1084 - P101 B	1:100 @A3