



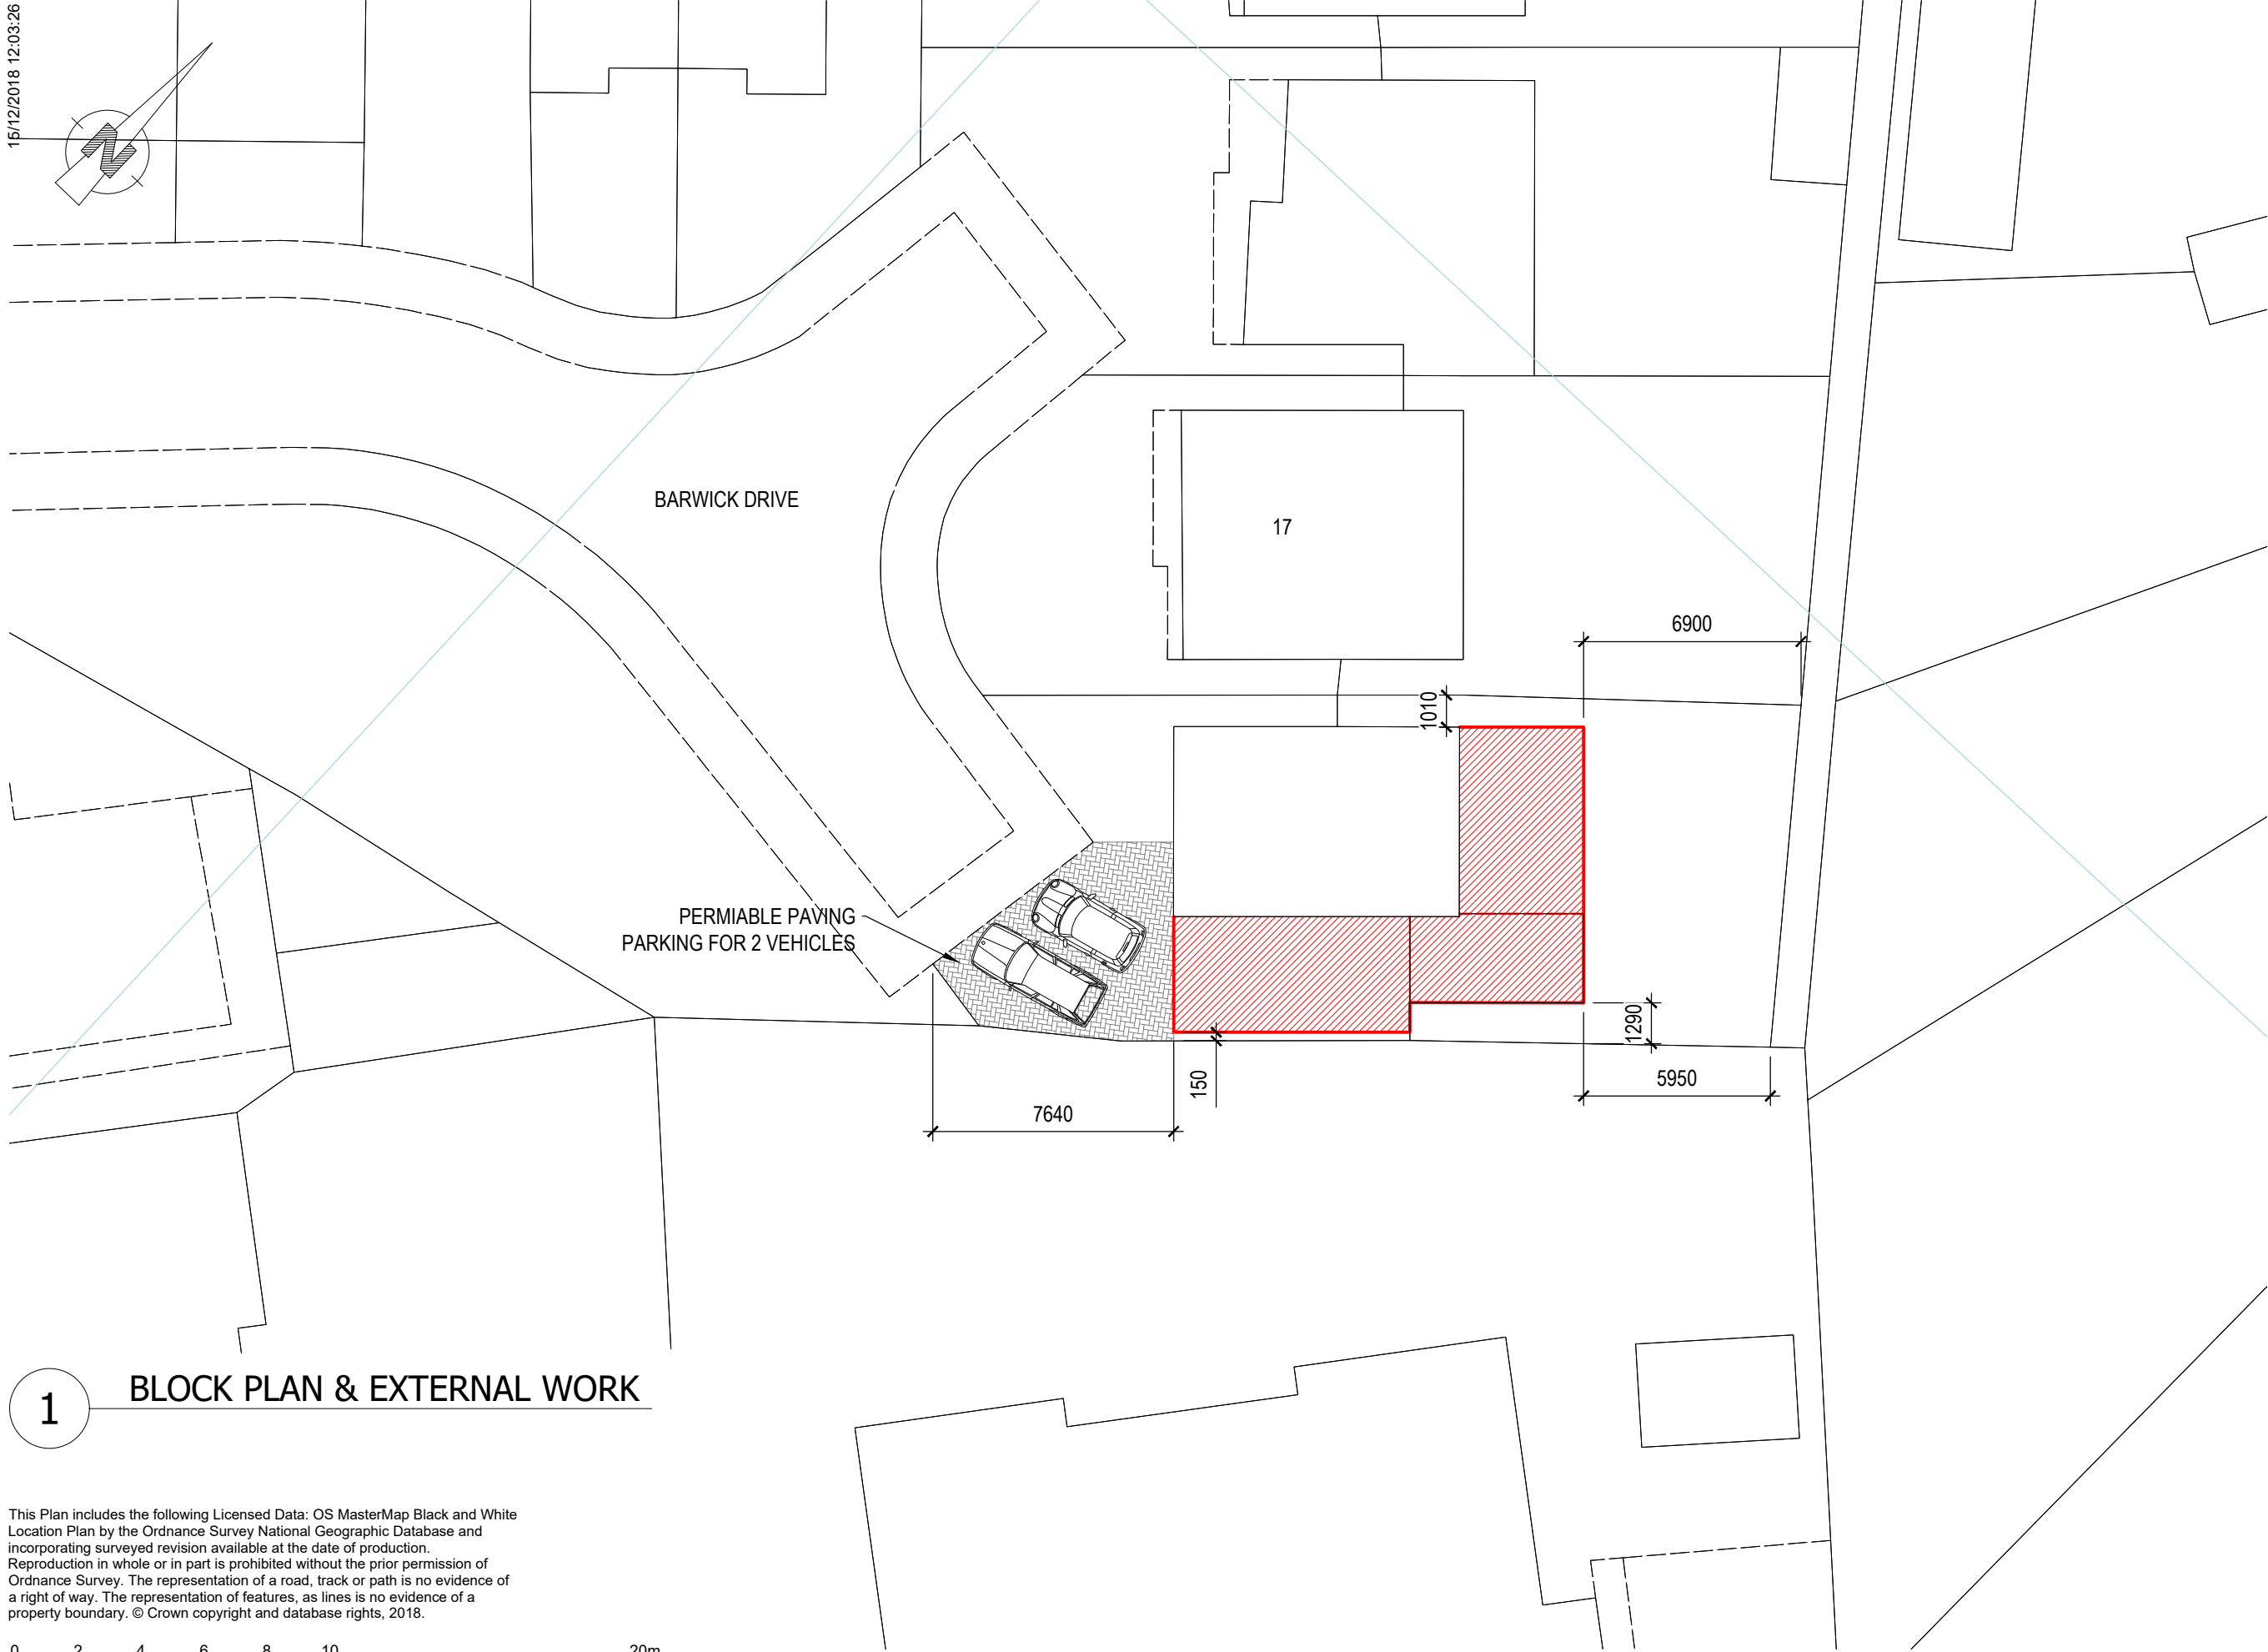


Figured dimensions only are to be used.
All dimensions to be checked on site.
Differences between drawings and between
drawings and specification to be reported to
FORM Structus.
© the copyright of the drawing and designs
contained therein remains vested in
FORM Structus.
Hersham Place Technology Park,
Walton on Thames, Surrey. KT12 4RZ

Revisions:

This Plan includes the following Licensed Data: OS MasterMap Black and White
Location Plan by the Ordnance Survey National Geographic Database and
incorporating surveyed revision available at the date of production.
Reproduction in whole or in part is prohibited without the prior permission of
Ordnance Survey. The representation of a road, track or path is no evidence of
a right of way. The representation of features, as lines is no evidence of a
property boundary. © Crown copyright and database rights, 2018.

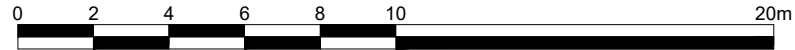

Scale at A3 (1:200)

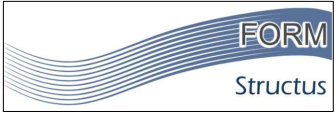

Hersham Place Technology Park,
Walton on Thames, Surrey. KT12 4RZ
T: 01932 213249
E: info@form-structus.com

Structure

Architecture

Planning

Landscape

Interiors